




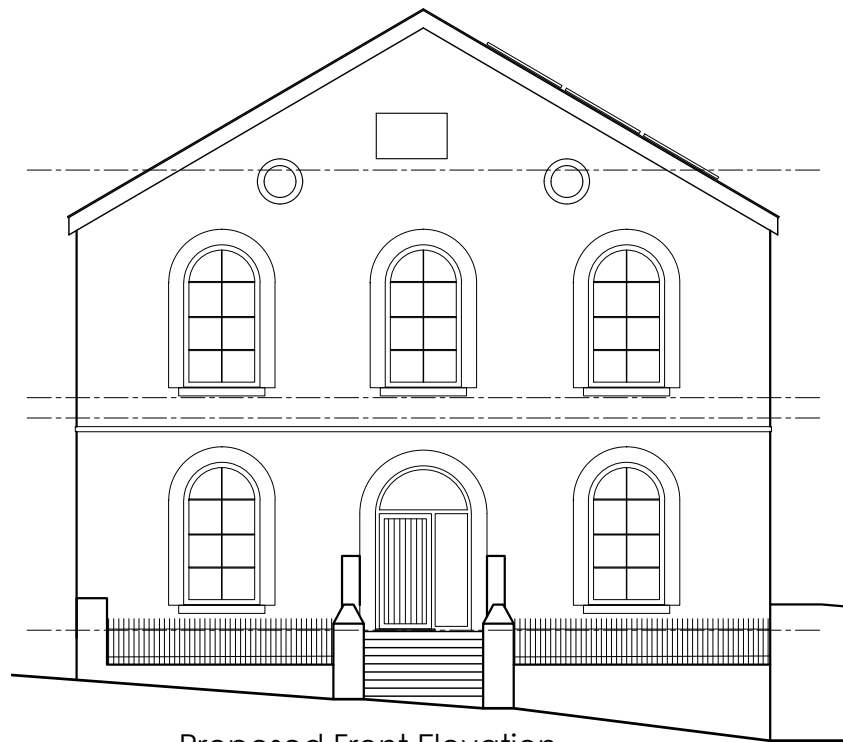


Proposed Front Elevation
Scale 1:150

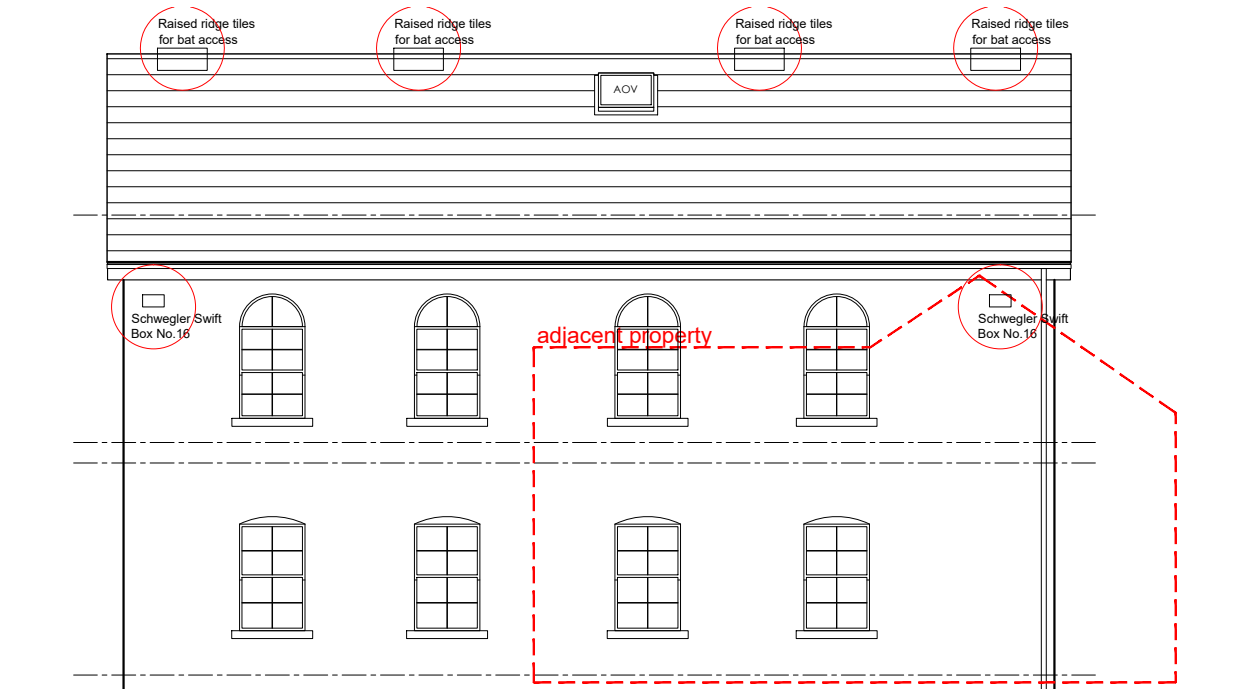

Proposed Side Elevation
Scale 1:150

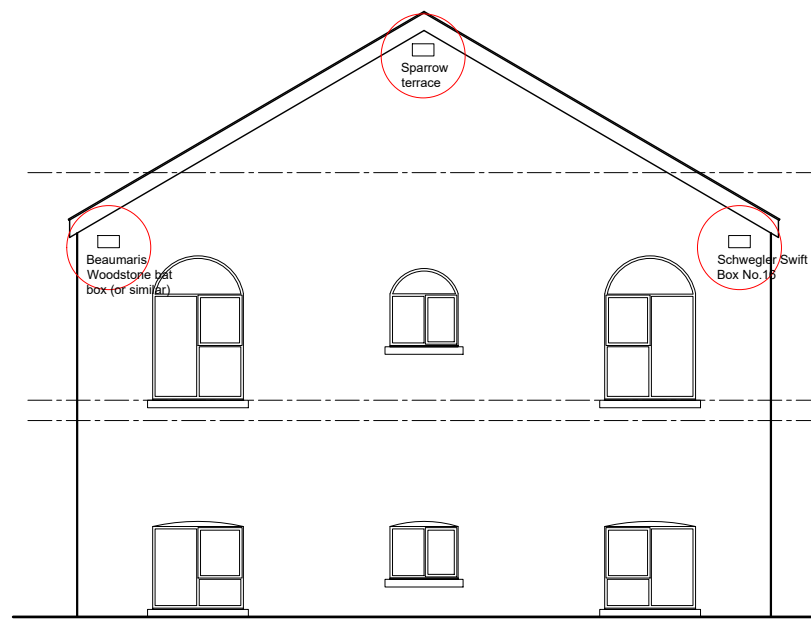

Proposed Rear Elevation
Scale 1:150

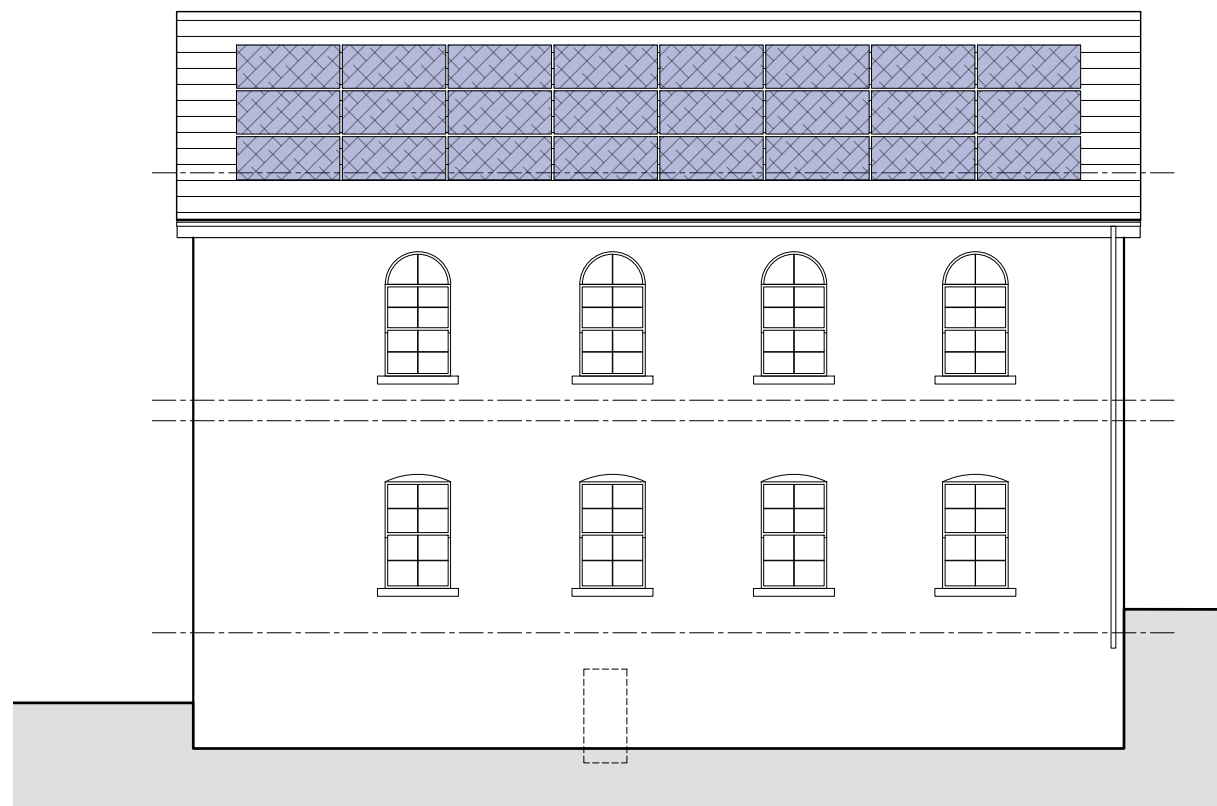

Proposed Side Elevation
Scale 1:150

0m 2m 5m 10m
Scale 1:150

Date	Drawn	Check	Description	Rev.
25/09/2025	***	***	Bat Box and Sparrow terrace added following new Bat Survey	A
30/09/2025	***	***	External Finished information added to sheet	B
20/10/2025	***	***	Solar panels added to elevation, solar panel noted added to external finishes key	C

EXTERNAL FINISHES

1. External stone work to be repaired and re-pointed where necessary.
2. Composite slate roof to be replaced with new to match existing.
3. Gutters and down pipes to match existing in style, colour black.
4. Fascia & soffit boards UPVC colour Black.
5. New Windows to be UPVC style and colour to be confirmed.
6. New Entrance Door to be timber with side light.
7. Conservation style Solar Panels to be flush with roof tiles and to be slate grey in colour.

NOTE: New windows and doors to be PAS Rated to comply with Secure by Design.

Brynhyfryd Chapel Treharris		Job No. 25_061	Rev.
		Dwg No. AL(0)04	C
Title Proposed Elevations			
Date 11.06.25	Drawn ***	Scale 1:150 @ A3	
		Architects · Town planners Environmental & Urban design	
Unit 1A, Compass Business Park, Pacific Road, Cardiff. CF24 5HL		www.c2architects.co.uk tel: 029 20452100	