


7

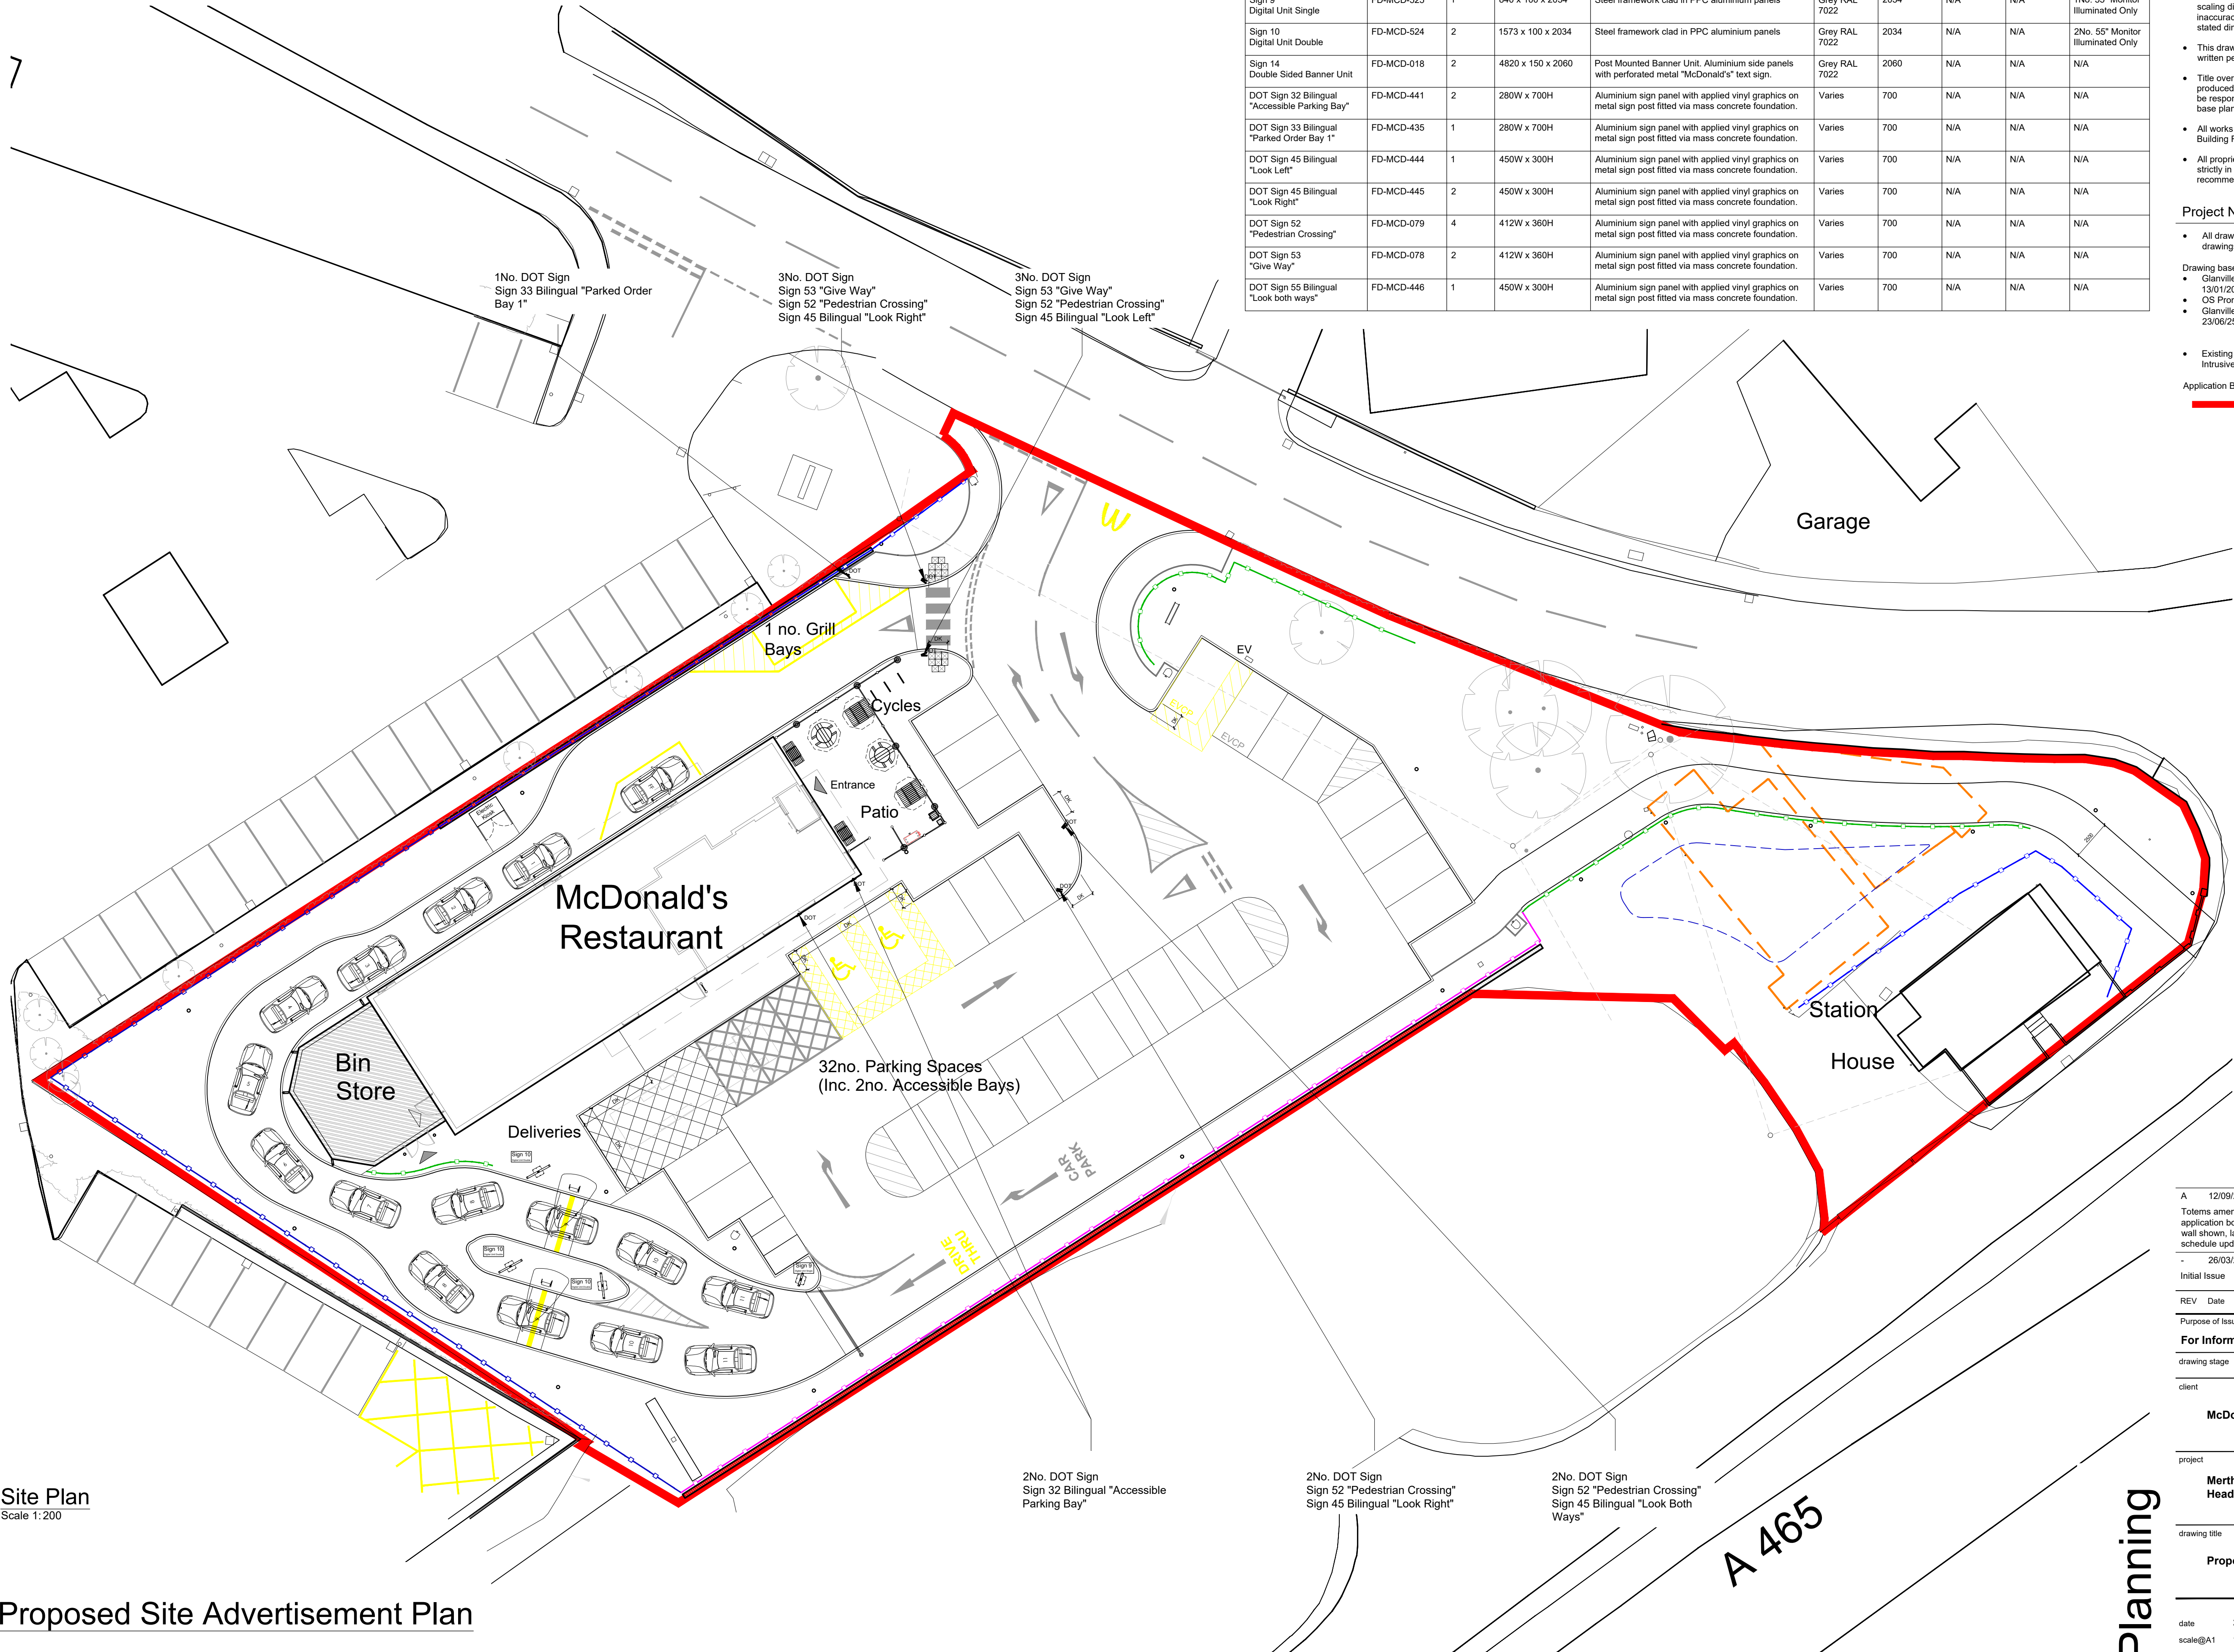

Site Plan
Scale 1:200

Proposed Site Advertisement Plan

Digital & Signage Schedule									
Signage Reference	Product Code	Qty.	Size mm (WxDxH)	Materials	Colour	Height Above Ground	Extent of Projection (mm)	Height of Text (mm)	Illumination
Sign 9 Digital Unit Single	FD-MCD-525	1	840 x 100 x 2034	Steel framework clad in PPC aluminium panels	Grey RAL 7022	2034	N/A	N/A	1No. 55" Monitor Illuminated Only
Sign 10 Digital Unit Double	FD-MCD-524	2	1573 x 100 x 2034	Steel framework clad in PPC aluminium panels	Grey RAL 7022	2034	N/A	N/A	2No. 55" Monitor Illuminated Only
Sign 14 Double Sided Banner Unit	FD-MCD-018	2	4820 x 150 x 2060	Post Mounted Banner Unit. Aluminium side panels with perforated metal "McDonald's" text sign.	Grey RAL 7022	2060	N/A	N/A	N/A
DOT Sign 32 Bilingual "Accessible Parking Bay"	FD-MCD-441	2	280W x 700H	Aluminium sign panel with applied vinyl graphics on metal sign post fitted via mass concrete foundation.	Varies	700	N/A	N/A	N/A
DOT Sign 33 Bilingual "Parked Order Bay 1"	FD-MCD-435	1	280W x 700H	Aluminium sign panel with applied vinyl graphics on metal sign post fitted via mass concrete foundation.	Varies	700	N/A	N/A	N/A
DOT Sign 45 Bilingual "Look Left"	FD-MCD-444	1	450W x 300H	Aluminium sign panel with applied vinyl graphics on metal sign post fitted via mass concrete foundation.	Varies	700	N/A	N/A	N/A
DOT Sign 45 Bilingual "Look Right"	FD-MCD-445	2	450W x 300H	Aluminium sign panel with applied vinyl graphics on metal sign post fitted via mass concrete foundation.	Varies	700	N/A	N/A	N/A
DOT Sign 52 "Pedestrian Crossing"	FD-MCD-079	4	412W x 360H	Aluminium sign panel with applied vinyl graphics on metal sign post fitted via mass concrete foundation.	Varies	700	N/A	N/A	N/A
DOT Sign 53 "Give Way"	FD-MCD-078	2	412W x 360H	Aluminium sign panel with applied vinyl graphics on metal sign post fitted via mass concrete foundation.	Varies	700	N/A	N/A	N/A
DOT Sign 55 Bilingual "Look both ways"	FD-MCD-446	1	450W x 300H	Aluminium sign panel with applied vinyl graphics on metal sign post fitted via mass concrete foundation.	Varies	700	N/A	N/A	N/A

NOTES

- All dimensions and levels are to be checked on site.
- Any discrepancies are to be reported to the architect before any work commences.
- Whilst information on this sheet is issued to scale, scaling directly from this drawing may result in inaccuracies. For precise measurements, refer to the stated dimensions or contact the Architect.
- This drawing shall not be reproduced without express written permission from AEW.
- Title overlay drawings and ownership boundaries are produced using all reasonable endeavours. AEW cannot be responsible for the accuracy or scale discrepancy of base plans supplied to them.
- All works are to be undertaken in accordance with Building Regulations and the latest British Standards.
- All proprietary materials and products are to be used strictly in accordance with the manufacturers recommendations.

Project Notes

- All drawings to be read in conjunction with all other drawings as noted on issue sheet.
- Drawing based on:
 - Glanville's Survey drawing 4240241-4101A dated: 13/01/2025
 - OS Promap 100022432
 - Glanville's levels drawing 4240241-SK05-P4 Dated: 23/06/25

- Existing below ground utilities/services unknown, intrusive surveys required

Application Boundary:

A 12/09/2025 AK TSS
Totems amended, cycleway and attenuation basin shown, application boundary amended, Glanville's proposed retaining wall shown, landscape scheme and lighting plot shown, schedule updated

Initial Issue
26/03/2025 AK TSS/LMD

REV Date Drawn by: - Checked by: -

Purpose of Issue

For Information

drawing stage Planning

client

McDonald's Restaurants Ltd

project store

Merthyr Tydfil, 2685
Heads of the Valley Rd

drawing title

Proposed Site Advertisement Plan

date 26/03/2025 drawn AK
scale@A1 1:200 checked TSS

Rev

A

Job No

13888_AEW_2685_0008

aew architects
0161 214 4370
www.aearchitects.com



aew