
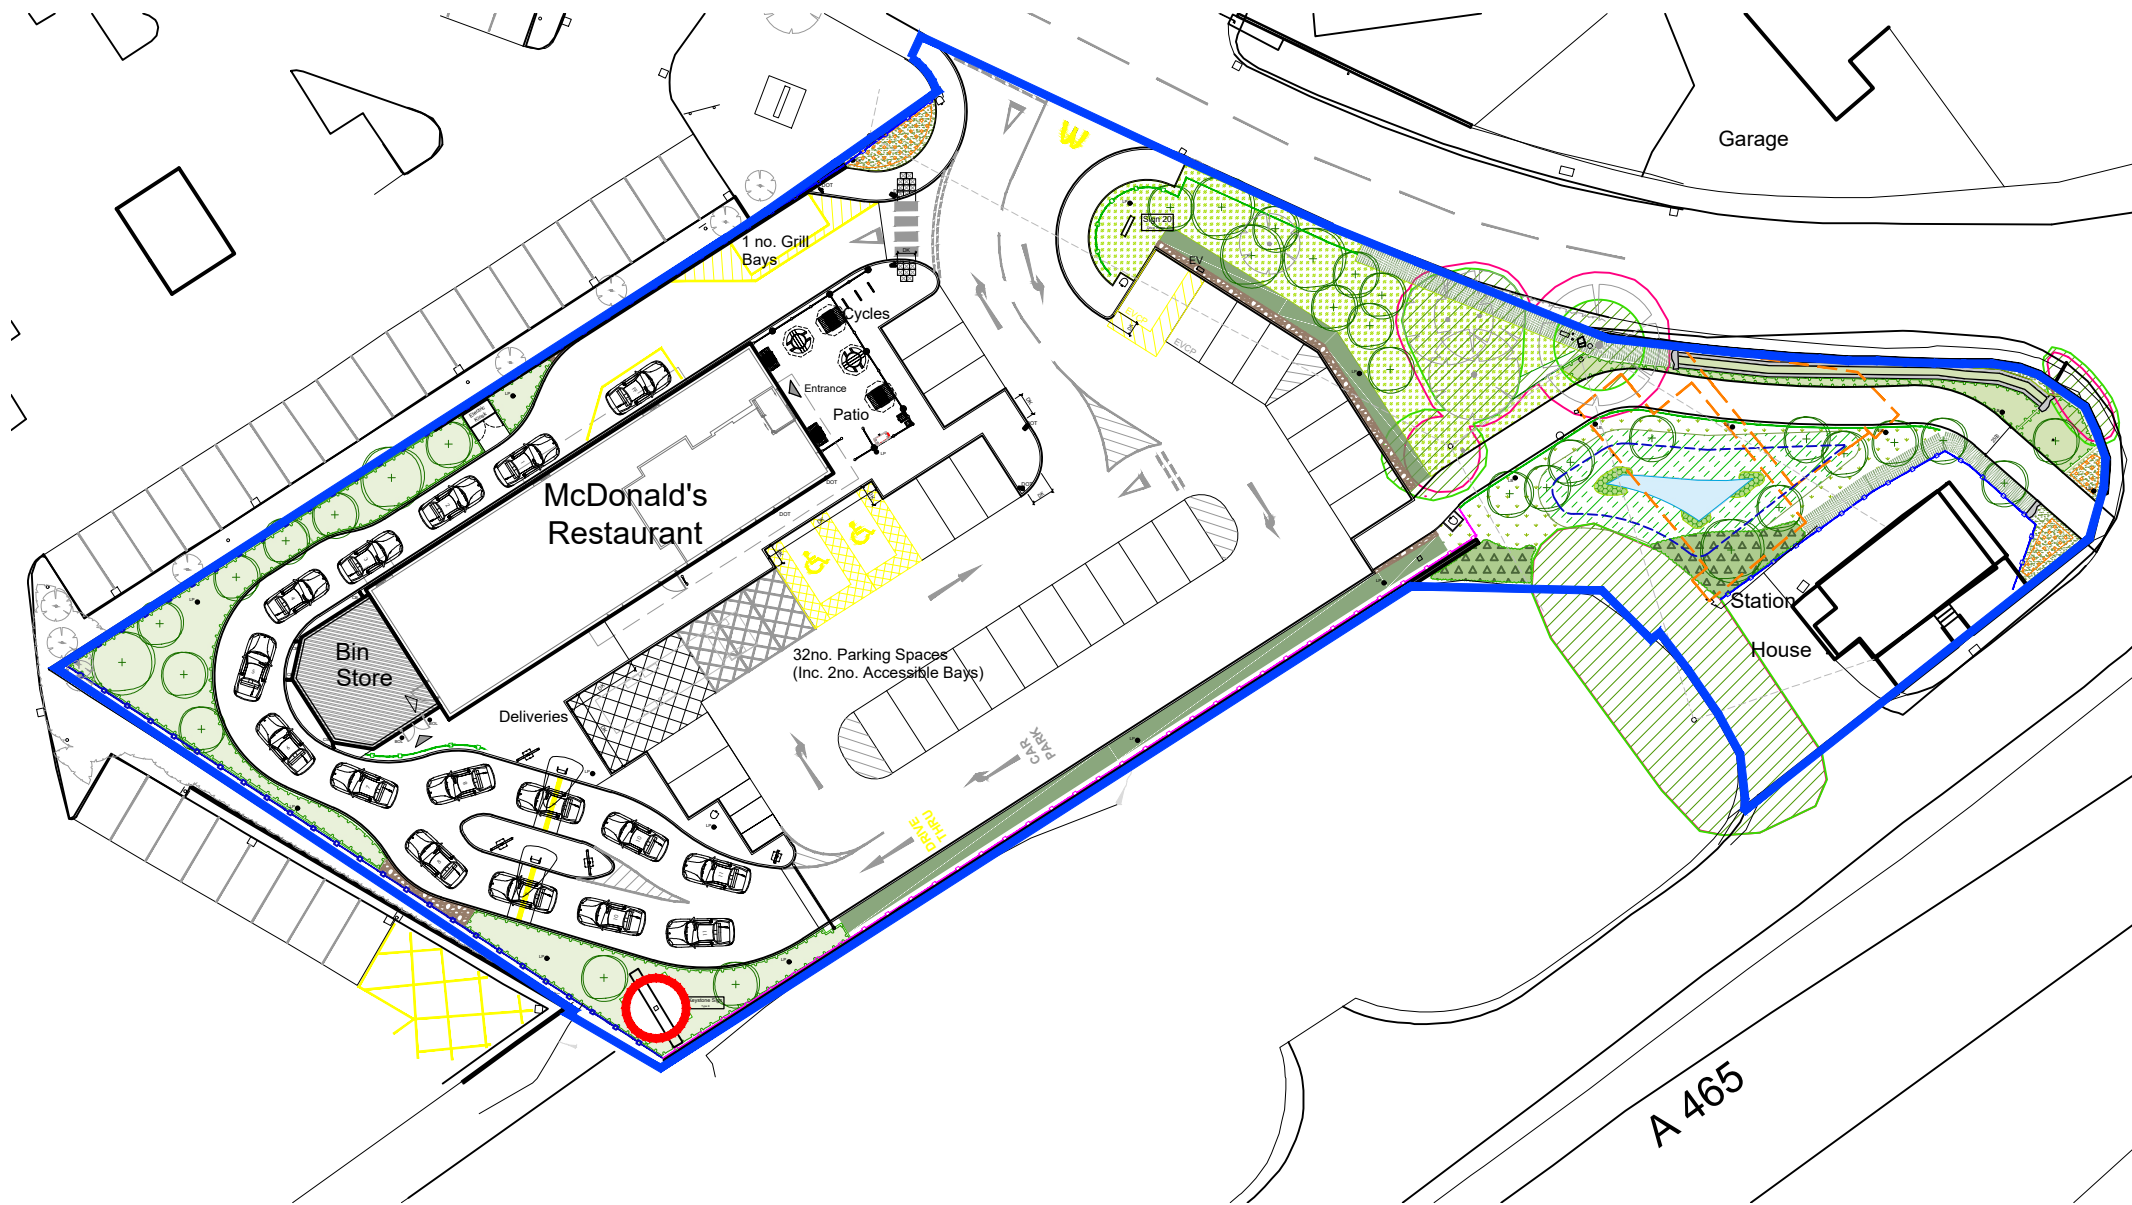


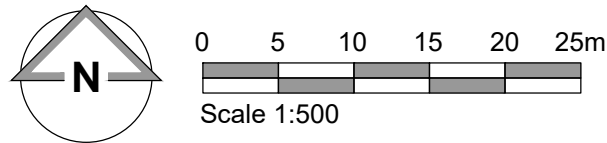

Site Plan
Scale 1:500

Signage Schedule									
Signage Reference	Product Code	Qty.	Size mm (WxDxH)	Materials	Colour	Height Above Ground	Extent of Projection (mm)	Height of Text (mm)	Illumination
Keystone Sign E	N/A	1	5672 x 680 x 16000	PPC Aluminium Totem Sign with yellow acrylic internally illuminated "Golden Arch" to both sides.	Dark Green, Yellow & Aluminium	16000	N/A	Varies	(Static - Max. 500cd/m²)

Block Plan
(Signage Application 2)

NOTES

- All dimensions and levels are to be checked on site.
- Any discrepancies are to be reported to the architect before any work commences.
- Whilst information on this sheet is issued to scale, scaling directly from this drawing may result in inaccuracies. For precise measurements, refer to the stated dimensions or contact the Architect.
- This drawing shall not be reproduced without express written permission from AEW.
- Title overlay drawings and ownership boundaries are produced using all reasonable endeavours. AEW cannot be responsible for the accuracy or scale discrepancy of base plans supplied to them.
- All works are to be undertaken in accordance with Building Regulations and the latest British Standards.
- All proprietary materials and products are to be used strictly in accordance with the manufacturers recommendations.

Project Notes

- All drawings to be read in conjunction with all other drawings as noted on issue sheet.
- Drawing based on:
 - Glanville's Survey drawing 4240241-4101A dated: 13/01/2025
 - OS Promap 100022432
 - edp9009_0012-C-Detailed Planting Plan

McDonald's Demise Boundary Indicated:

Application Boundary Indicated:

A	12/09/2025	AK	TSS
Totems amended, cycleway and attenuation basin shown, application boundary amended, Glanville's proposed retaining wall shown, landscape scheme and lighting plot shown.			
-	26/03/2025	AK	TSS/LMD
Initial Issue			

REV	Date	Drawn by: -	Checked by: -
Purpose of Issue			

For Information	
drawing stage	Planning
client	

McDonald's Restaurants Ltd

project	store
Merthyr Tydfil, Heads of the Valleys Rd	2685

drawing title	
Block Plan (Signage Application 2)	

date	26/03/2025	drawn	AK
scale@A3	1:500	checked	TSS

Planning

Rev

A

13888_AEW_2685_0401

Job No

aew architects
0161 214 4370
www.aewarchitects.com

