



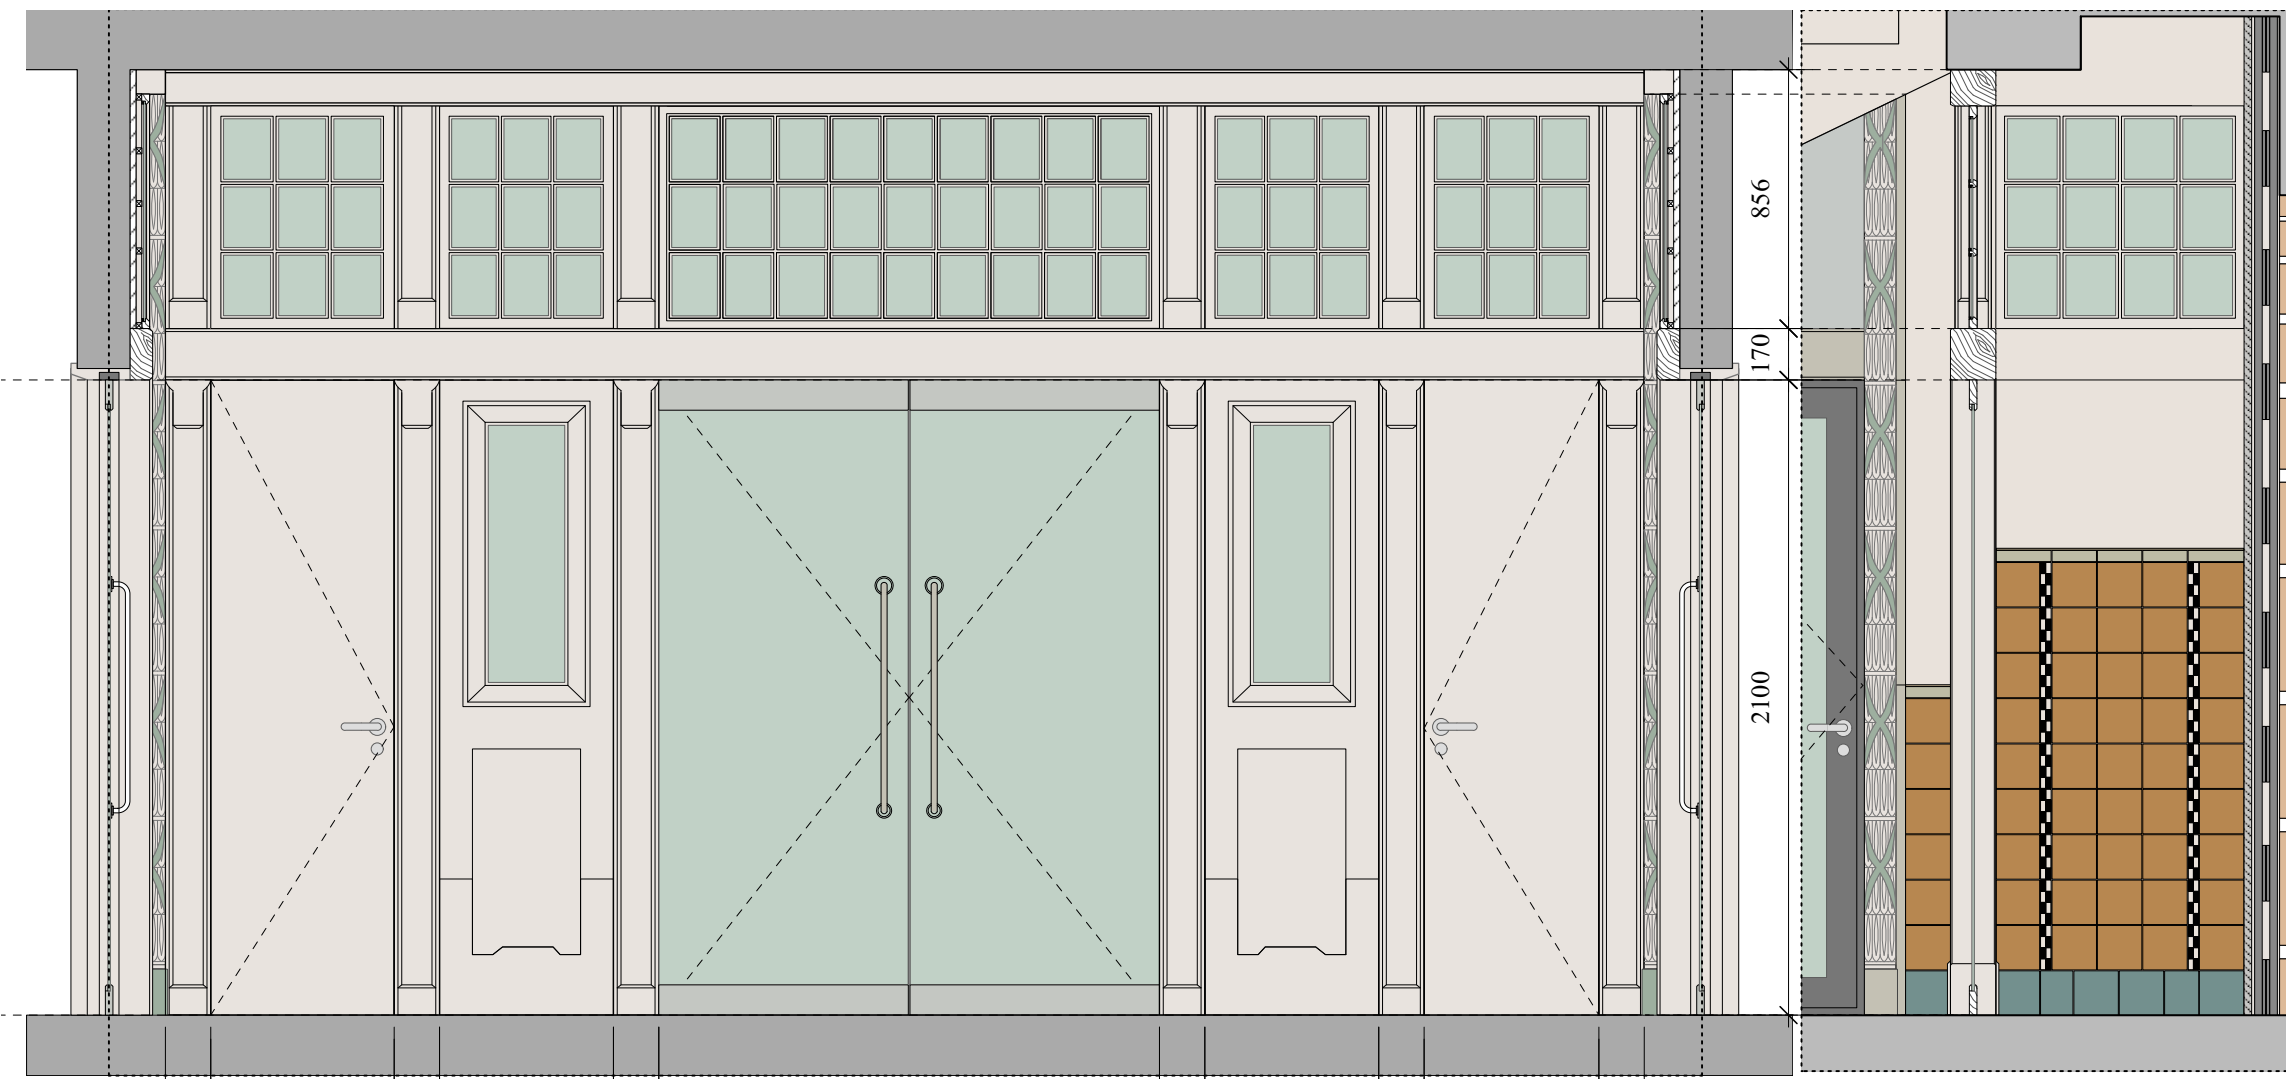


A 559.1 INTERIOR ELEVATION
SCALE 1:50 @ A1, 1:25 @ A3

A 559.2 SECTION
SCALE 1:50@ A1, 1:25@ A3

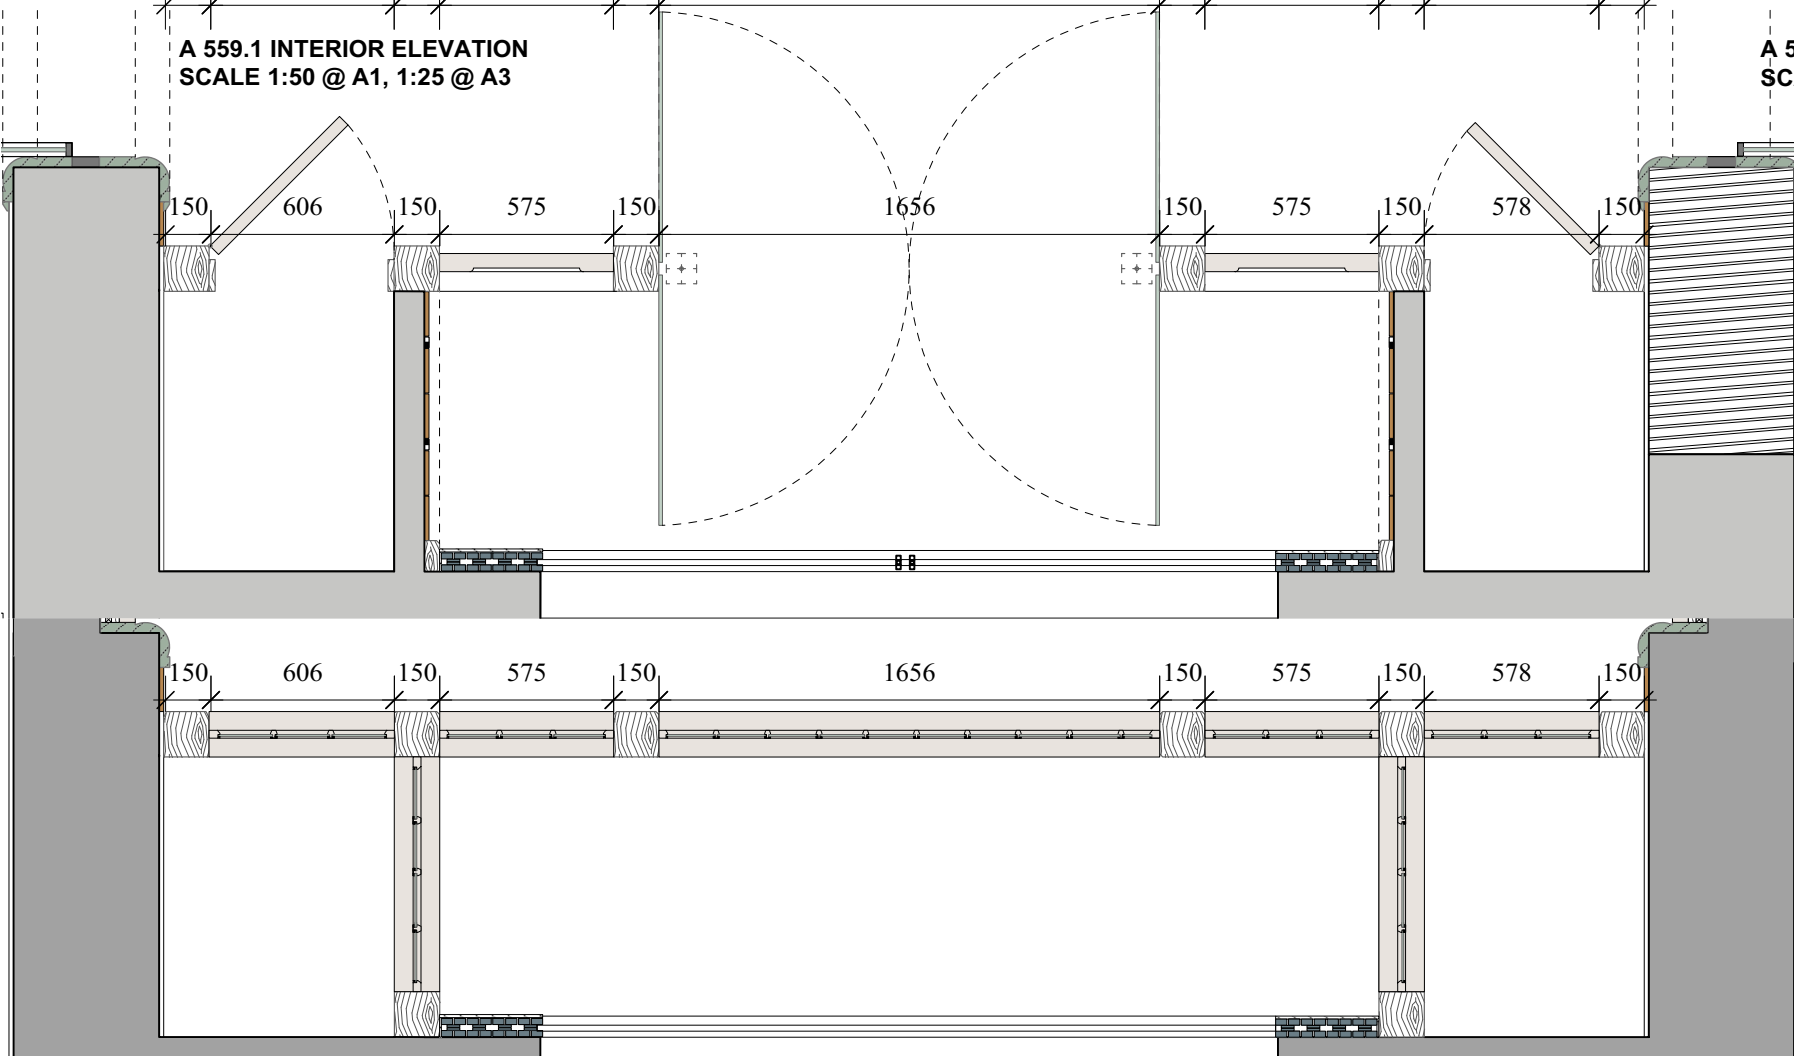

A 559.4 LOWER LEVEL_CENTRAL ENTRANCE
SCALE 1:50 @ A1, 1:25 @ A3

A 559.5 HIGHER LEVEL_CENTRAL ENTRANCE
SCALE 1:50 @ A1, 1:25 @ A3

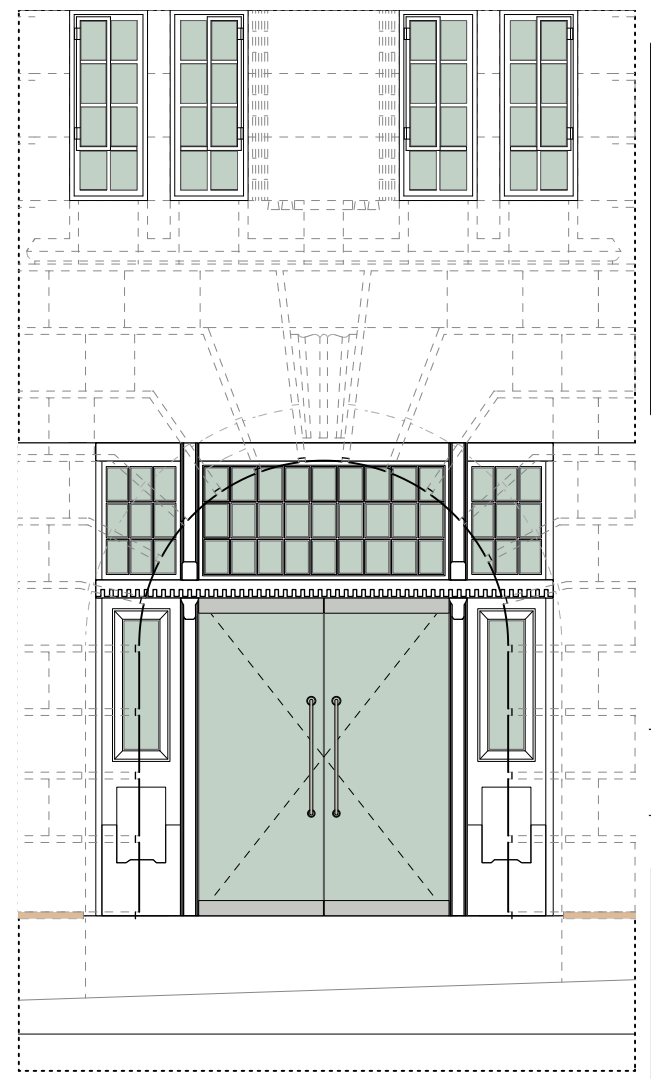

A 559.3 EXTERIOR ELEVATION
SCALE 1:100 @ A1, 1:50 @ A3

