




Barley Cove Flooring - 4nr Toilets

Cobalt Blue WC Cubicles - Overflow WC

Proposed WC Mens - Castle WC Female

Legend - Part Floor Plan

- Proposed Work
- Existing Work

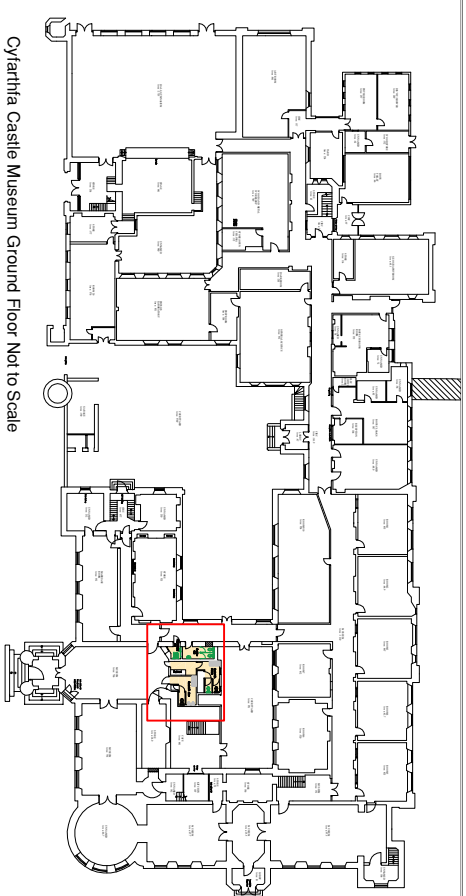


Cyfarthfa Castle Museum Ground Floor Not to Scale

DOC M Pack - DDA WC

Ideal Standard WC - Overflow WC



Part Floor Plan

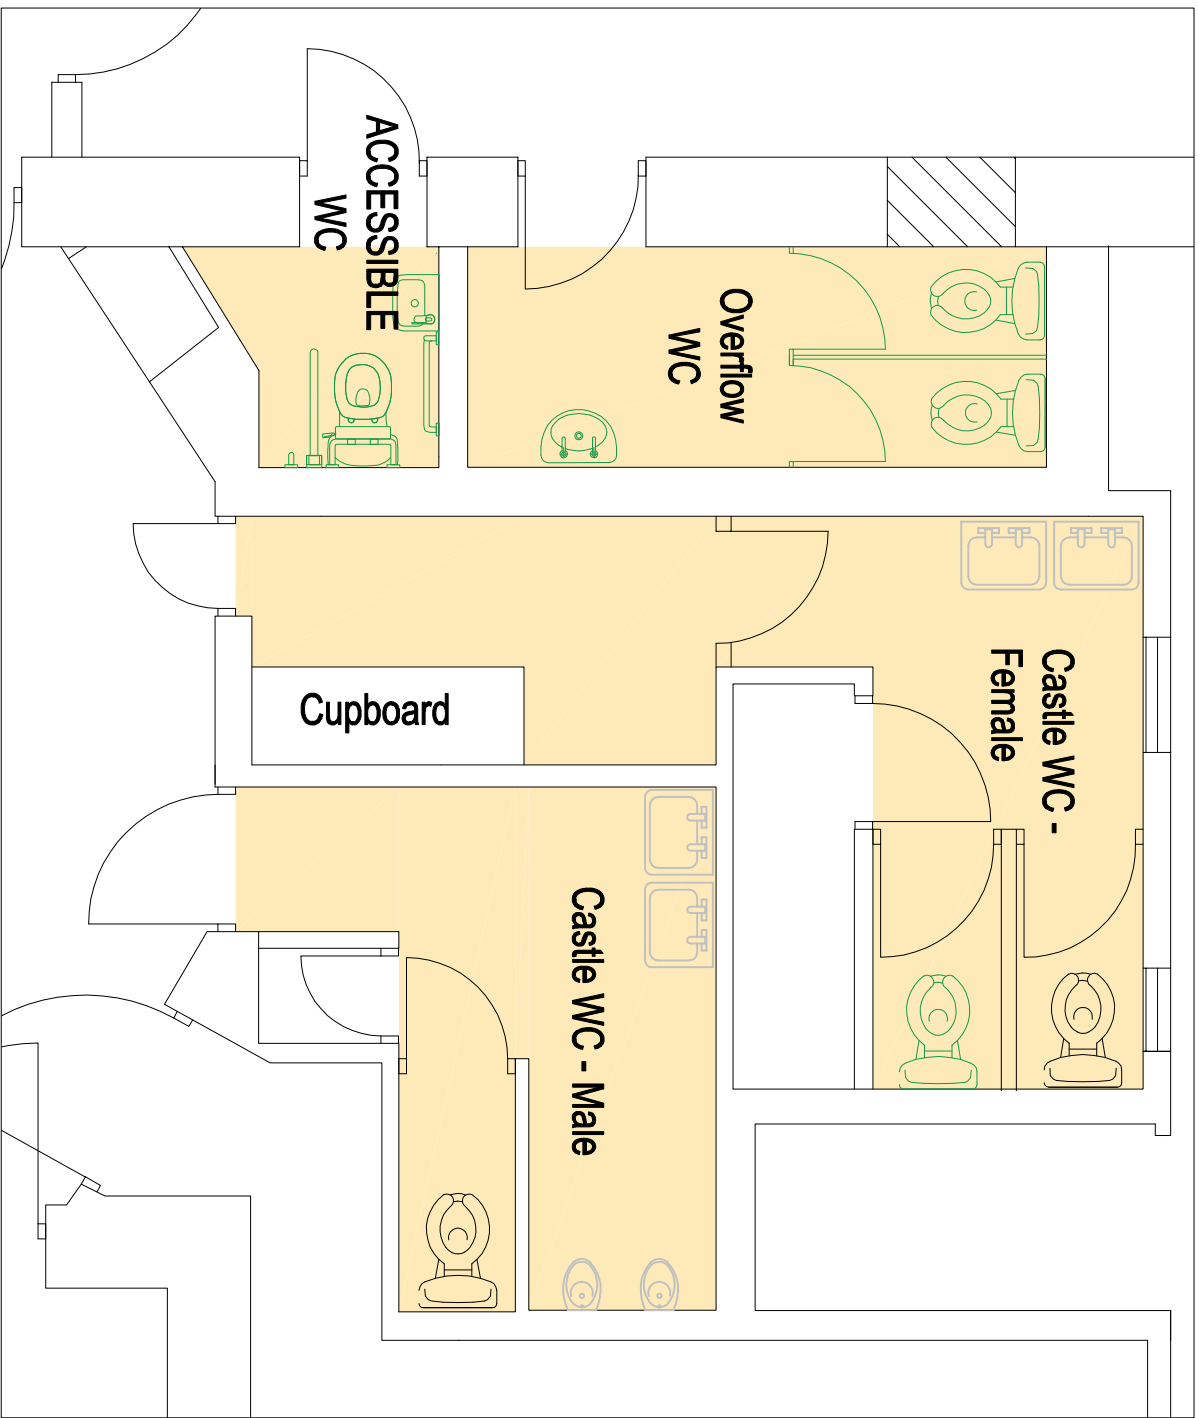

OVERFLOW WC'S

Floor Finish; Polysafe Barley Cove; LRV47
Wall Finish; Decorated White; LRV100
Ceiling finish; Decorated White; LRV100
WC Cubicles; Willis Systems WC Cubicles; Full Height; Cobalt Blue LRV20
Sanitaryware; Armitage Shanks Ideal Spec WC and WHB Door; Rub down and make good existing internal door

DDA WC

Floor Finish; Polysafe Barley Cove; LRV47
Wall Finish; Decorated White; LRV100
Ceiling finish; Decorated White; LRV100
Sanitaryware; Armitage Ideal Shanks Standard DDA Pack Door; Rub down and make good existing internal door

CASTLE TOILETS

Floor Finish; Polysafe Barley Cove; LRV47
Wall Finish; Existing tiles to be commercially cleaned, historic fixing holes to be made good and re-grouted as required
Sanitaryware; high level aluminium cistern, inkeeping with the listed WCs to replace existing male close couple fitting
Rub down and apply Fiddes wax or similar approved to all existing woodwork surfaces

This drawing must not be scaled, only figured dimensions, levels etc. are to be used. Detail drawings and larger scale drawings take precedence over smaller scales. This drawing is copyright.

Unit 5
Triangle Business Park
Pentrebach
Merthyr Tydfil
CF48 4TQ

TITLE
TOILET REFURBISHMENT
CYFARTHFA CASTLE
BRECON ROAD
MERTHYR TYDFIL



Stage PLANNING

Design Date FEB25

Drawn Ch -

Scale 1/50

DRAWING NO.
2024-124; 001