


PROPOSED FRONT ELEVATION

SCALE 1:50

PROPOSED REAR ELEVATION

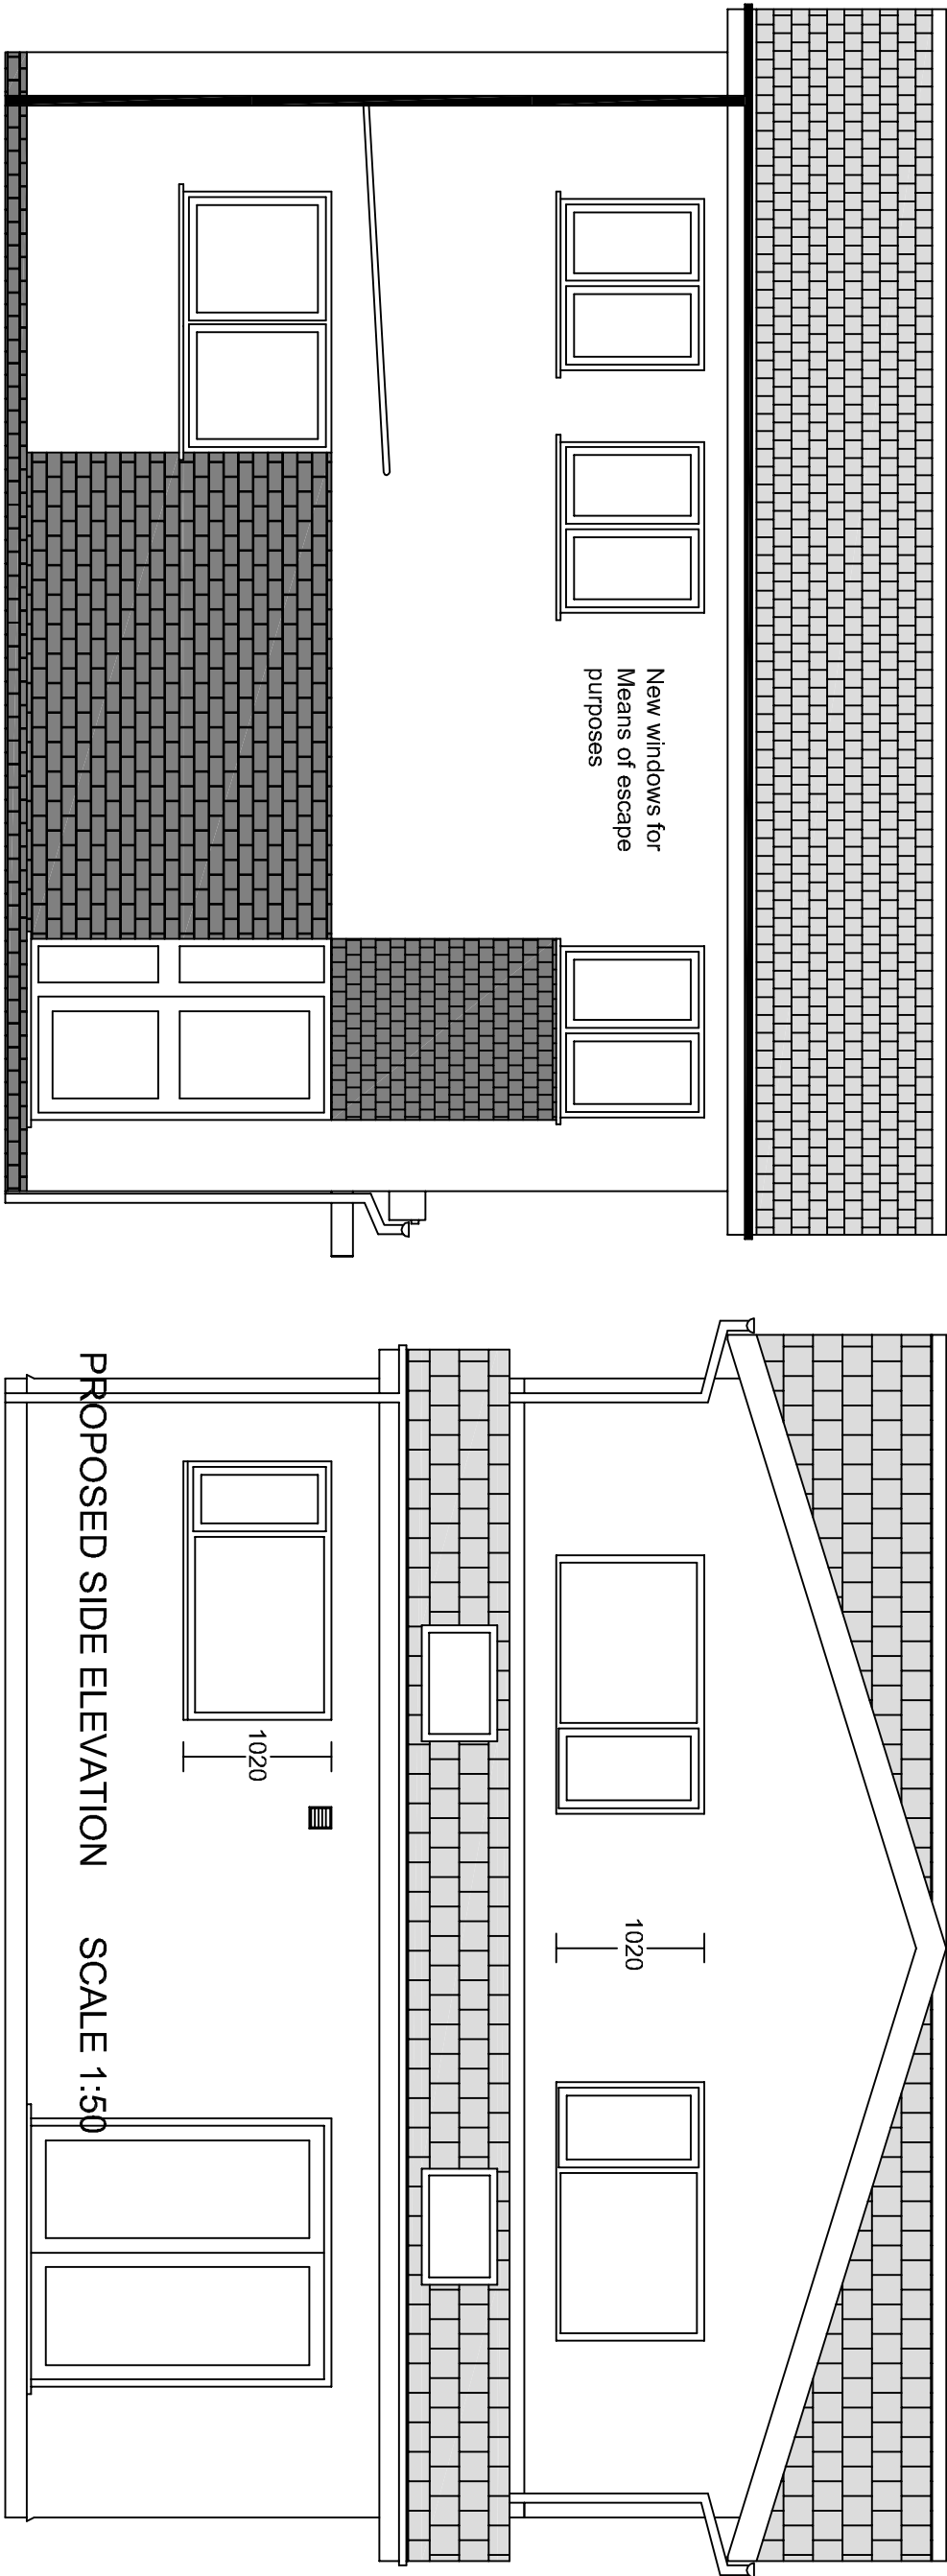

PROPOSED SIDE ELEVATION

