


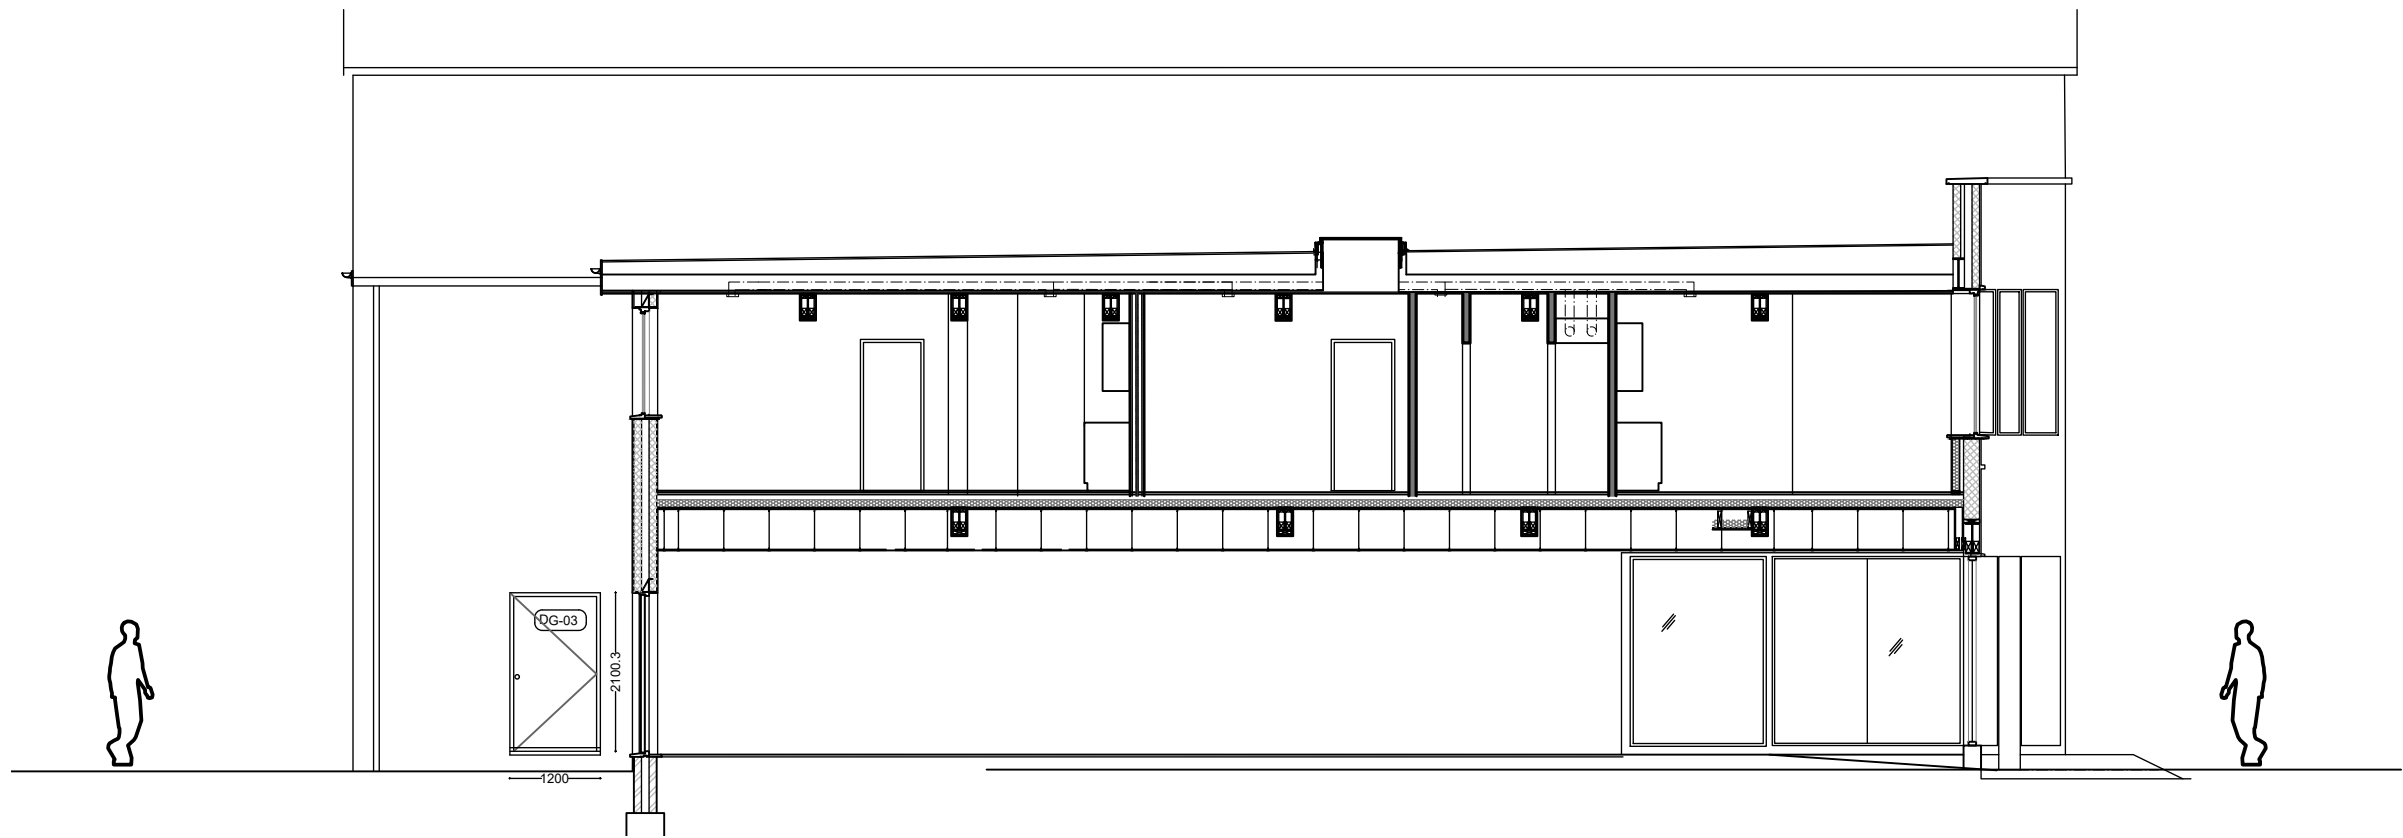


All dimensions to be checked on site prior to construction or manufacture.
Do not scale from this drawing.
Refer also to written specification of works where applicable.
Any discrepancies to be verified with Architects prior to commencement of works.

This drawing is the property of DRY Architects Limited. They reserve copyright, and the drawing issued on the condition that it is not retained by any unauthorised person.
It may not be reproduced or disclosed, either wholly or in part without written consent from DRY Architects Limited.

REVISION:	DESCRIPTION:	DATE:
Rev. P	PLANNING APP	MARCH 2024

1 EXISTING SECTION
Scale: 1:100

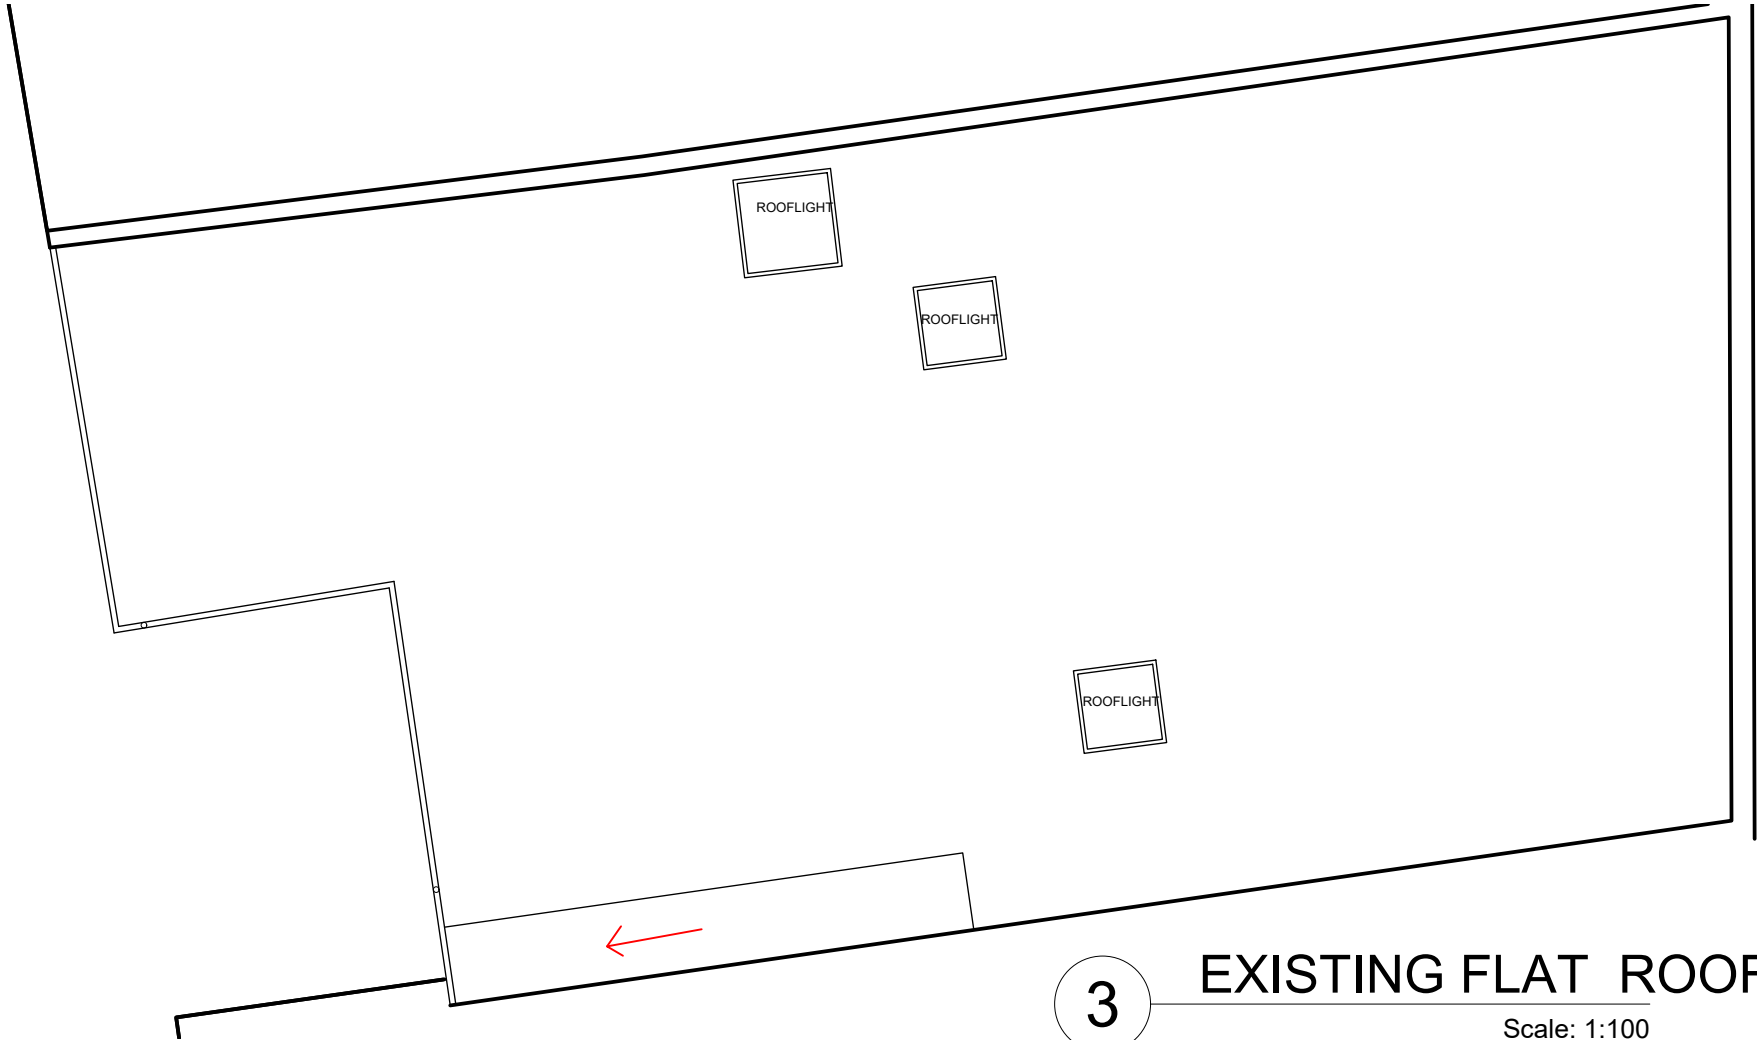

2 IMAGE OF EXISTING ROOF

PLANNING

DRY ARCHITECTS

PROJECT: 95-96 HIGH STREET
MERTHYR TYDFIL, WALES
CLIENT: MF DESIGN AND BUILD LTD
DRAWING: PROPOSED SECTION AND ROOF PLAN

DATE: MARCH 2024 SCALE: 1:100 @ A3
DWG. NO: 5326-103 REVISION: P

CHARTERED ARCHITECTS
ADDRESS: 2 Stephen Street London, W1T2AN
TEL: 0207 221 6161 FAX: 0207 243 6134
EMAIL: info@dryarchitects.co.uk WEB: www.dryarchitects.co.uk

