


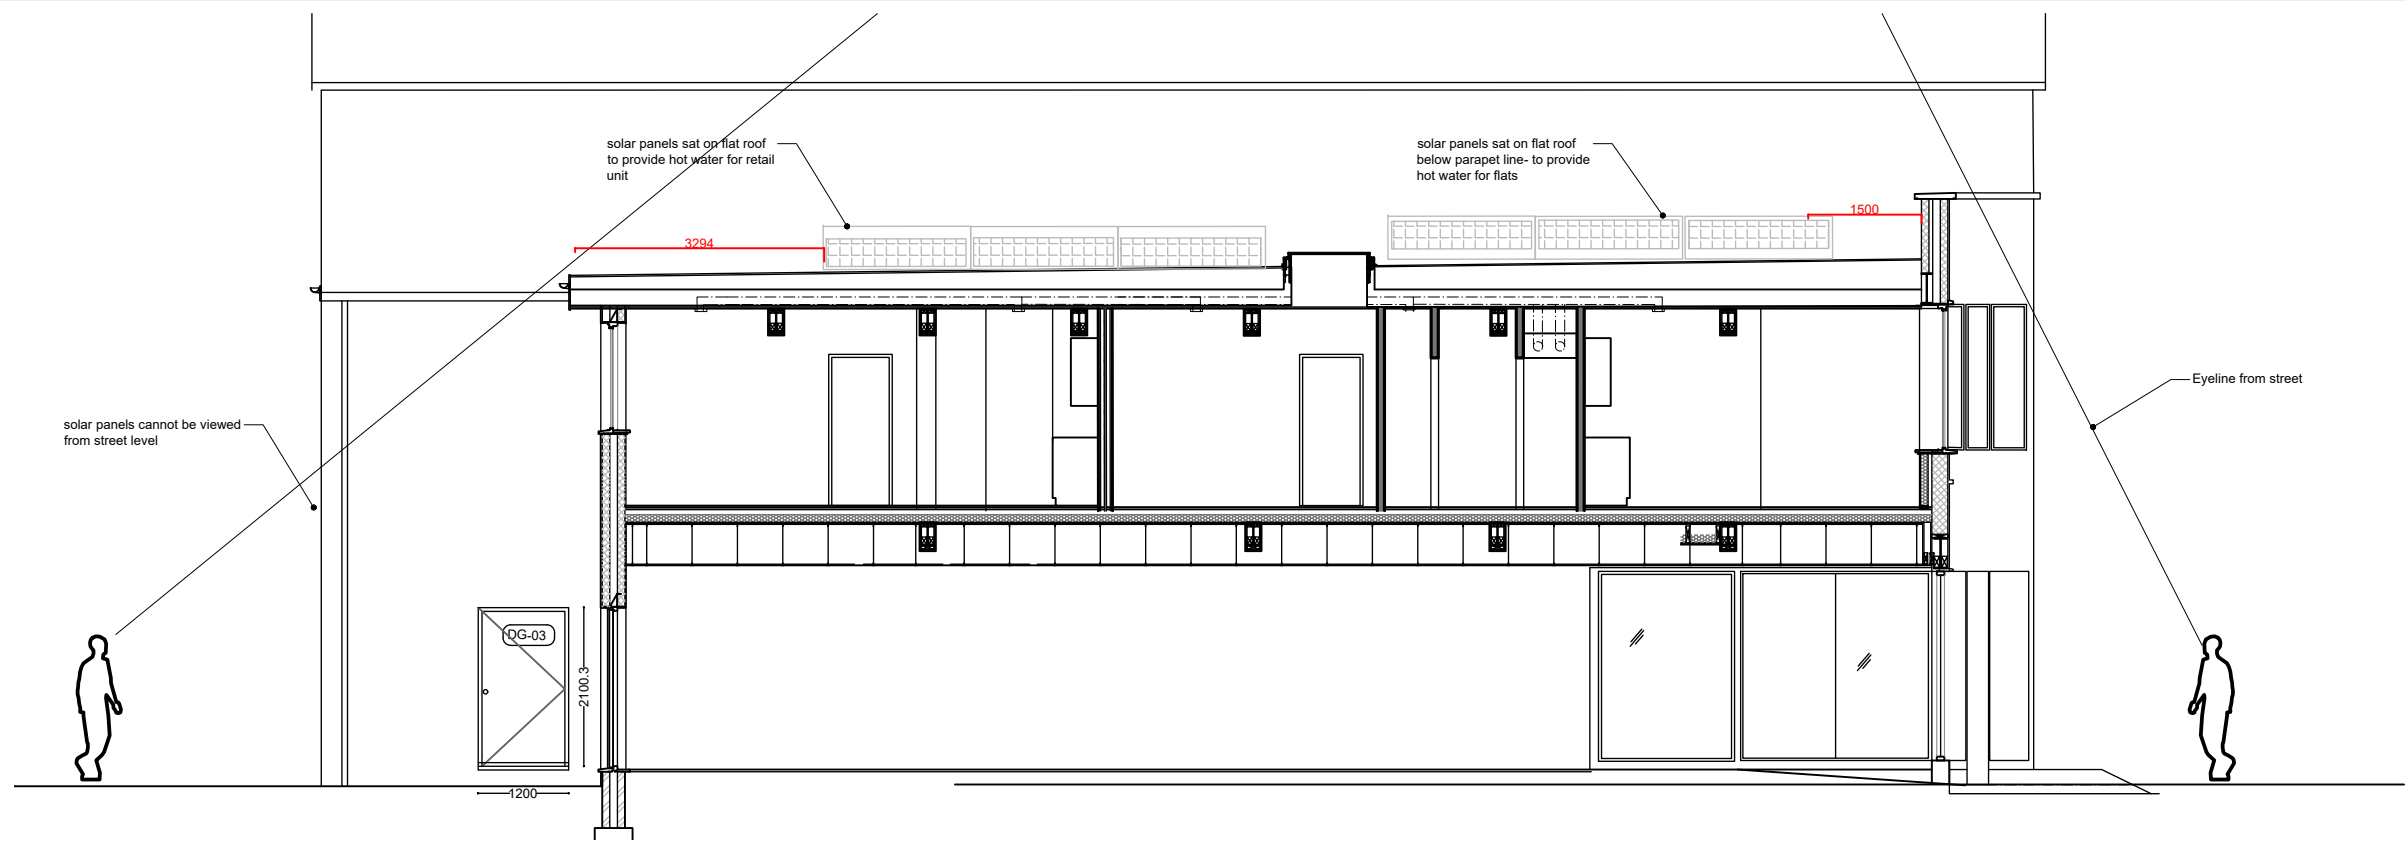

1 PROPOSED SECTION  
Scale: 1:100



3 PROPOSED ROOF PLAN  
Scale: 1:100

THE UNITS DO NOT PROTRUDE MORE THAN 20CM FROM THE ROOF  
THEIR HEIGHT ISN'T GREATER THAN HIGHEST PART OF ROOF (IE PARAPET)  
THEY ARE LOCATED MORE THAN 1 METRE FROM ROOF EDGE  
THIS IS NOT A LISTED BUILDING

All dimensions to be checked on site prior to construction or manufacture. Do not scale from this drawing. Refer also to written specification of works where applicable. Any discrepancies to be verified with Architects prior to commencement of works.

This drawing is the property of DRY Architects Limited. They reserve copyright, and the drawing issued on the condition that it is not retained by any unauthorised person. It may not be reproduced or disclosed, either wholly or in part without written consent from DRY Architects Limited.

| REVISION: | DESCRIPTION: | DATE:      |
|-----------|--------------|------------|
| Rev. P    | PLANNING APP | MARCH 2024 |



2 IMAGE OF SOLAR PV PANELS

PLANNING

DRY ARCHITECTS

PROJECT: 95-96 HIGH STREET  
MERTHYR TYDFIL, WALES  
CLIENT: MF DESIGN AND BUILD LTD  
DRAWING: PROPOSED SECTION AND ROOF PLAN

DATE: MARCH 2024 SCALE: 1:100 @ A3  
DWG. NO: 5326-104 REVISION: P

CHARTERED ARCHITECTS  
ADDRESS: 2 Stephen Street London, W1T2AN  
TEL: 0207 221 6161 FAX: 0207 243 6134  
EMAIL: info@dryarchitects.co.uk WEB: www.dryarchitects.co.uk

