




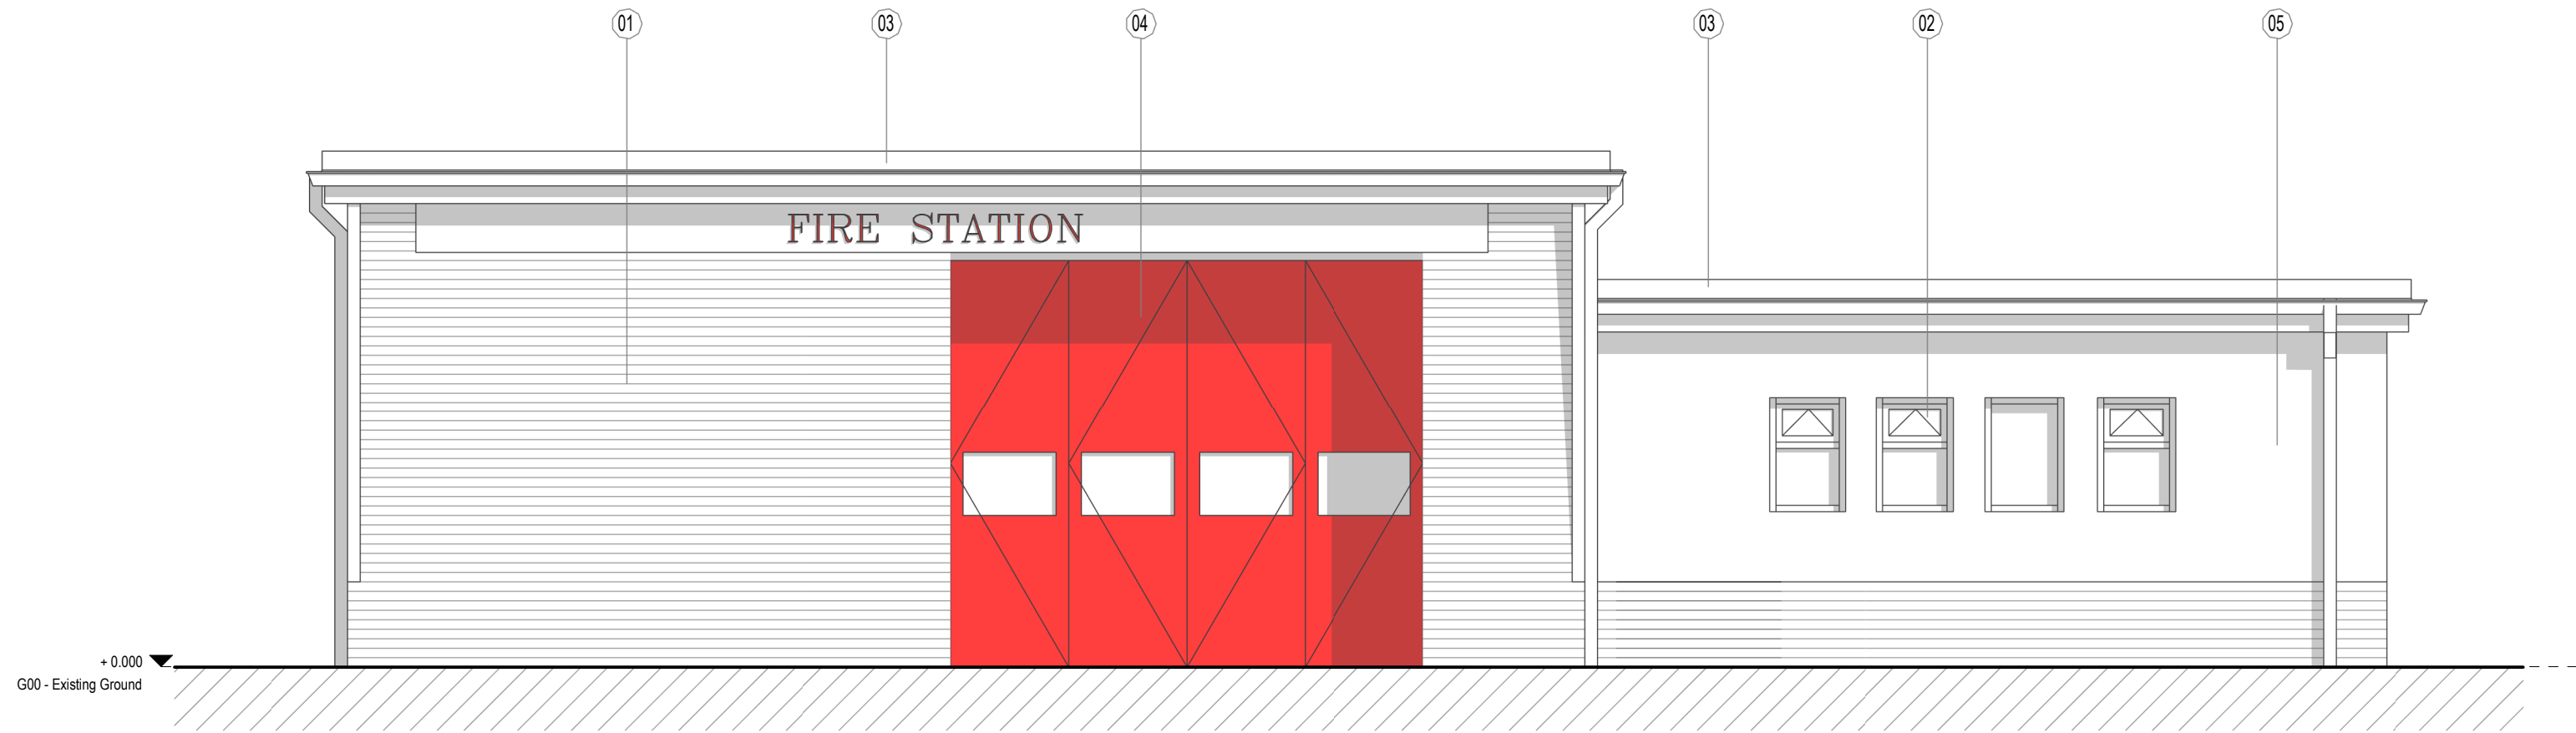


Existing - East Elevation
1 : 50

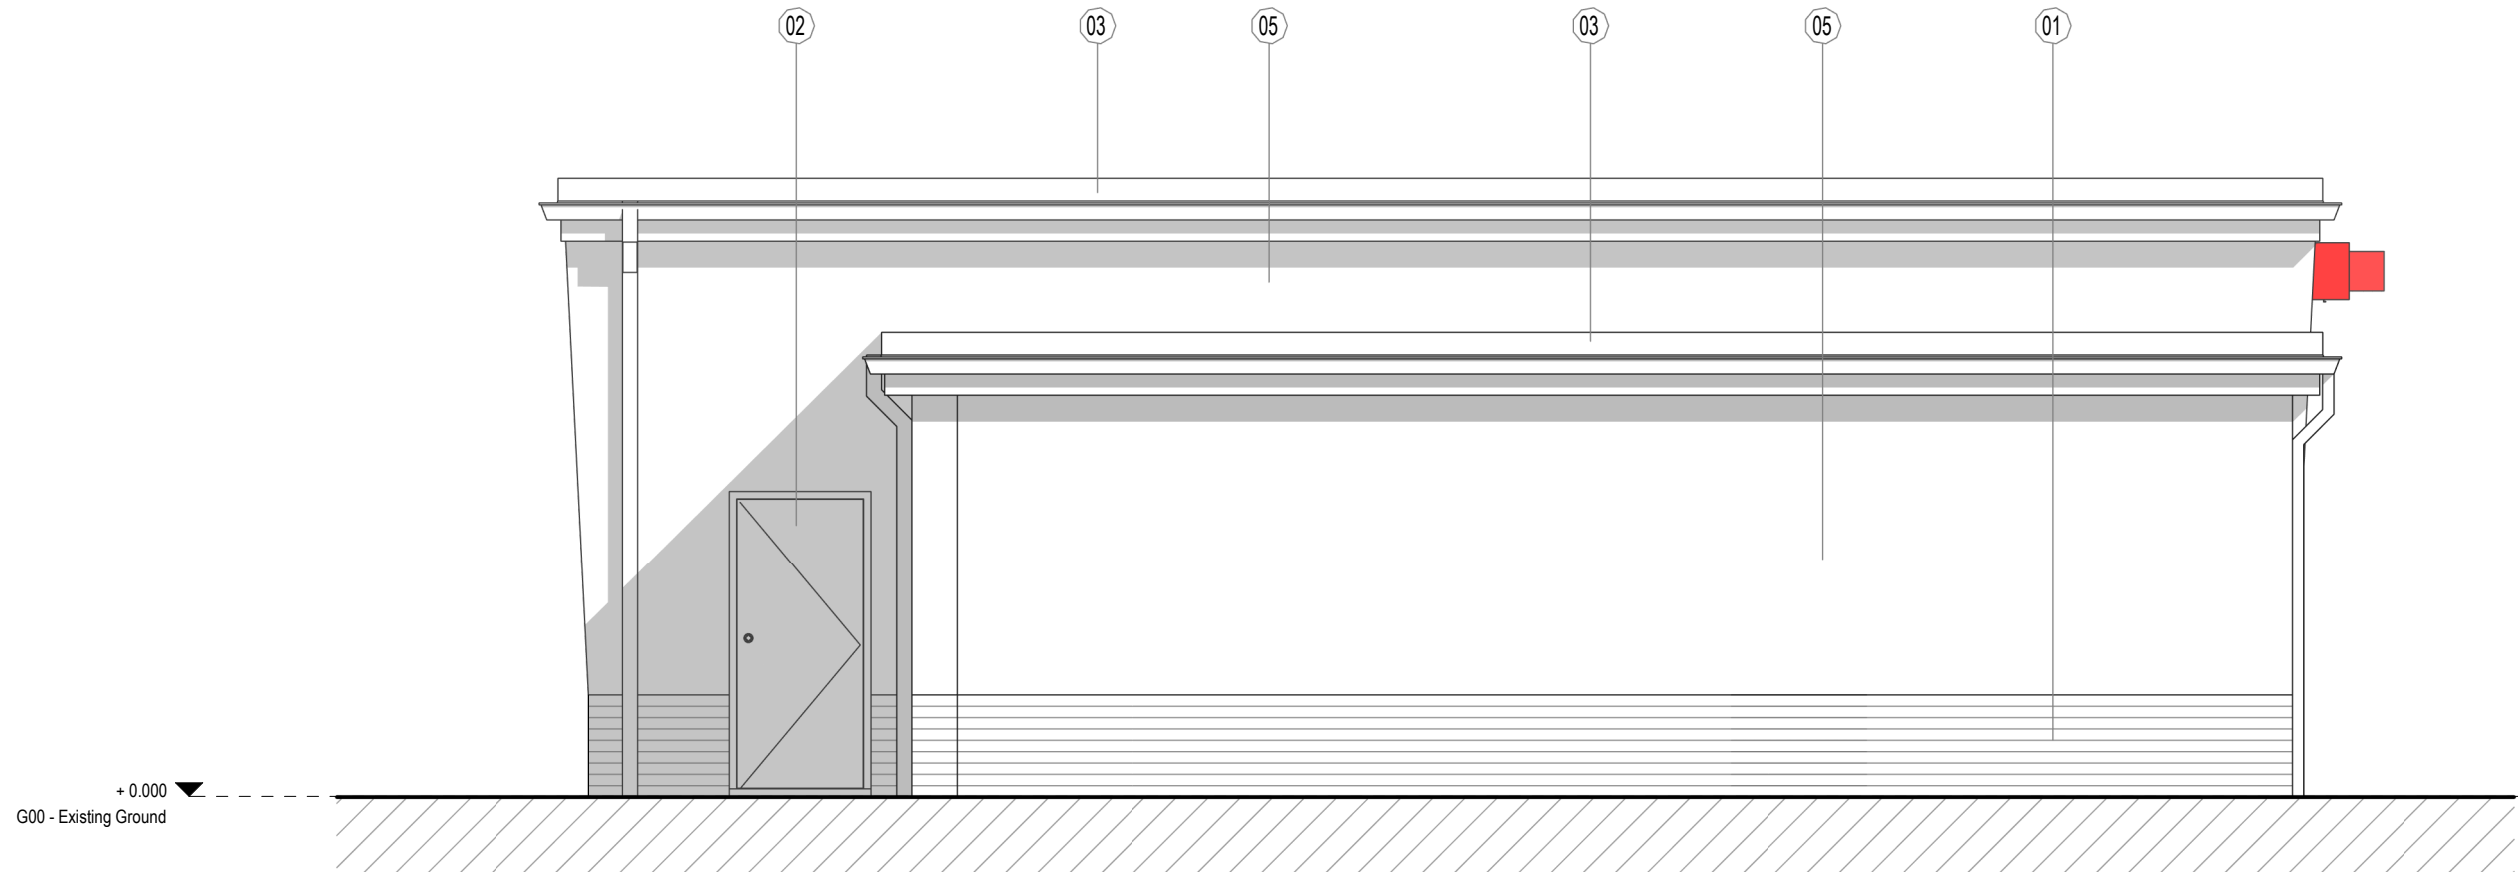

Existing - North Elevation
1 : 50

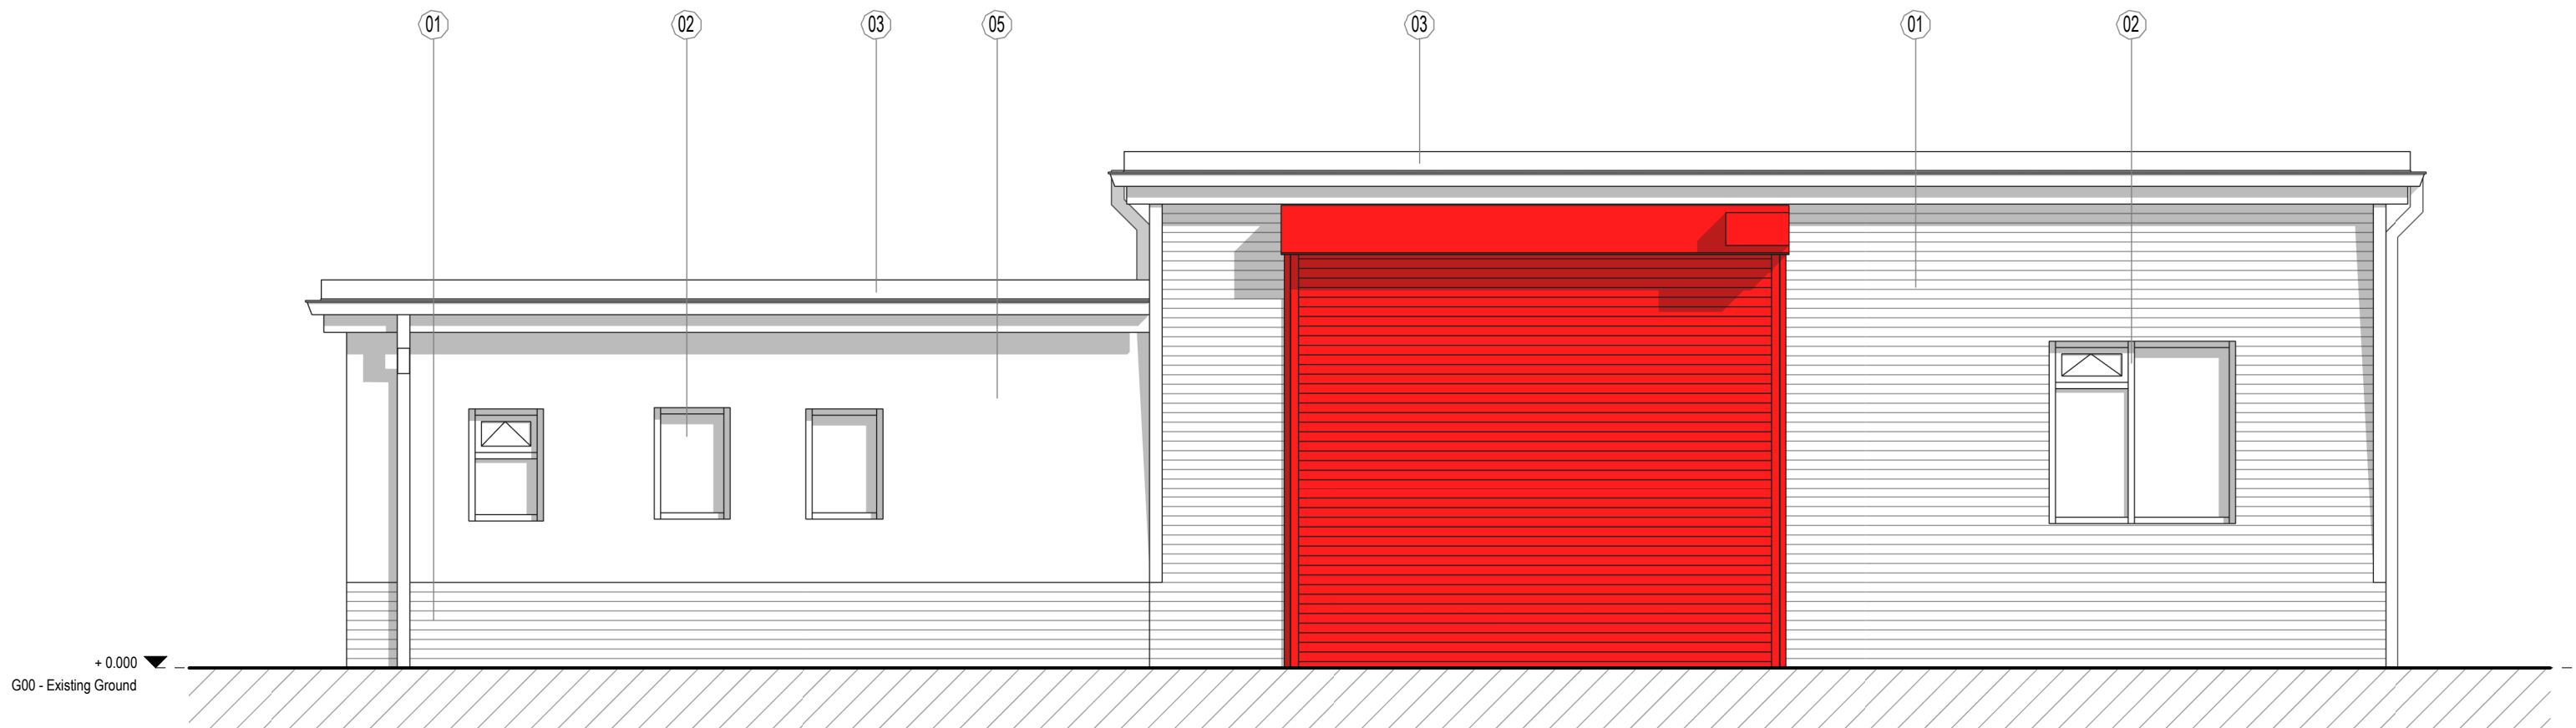

Existing - West Elevation
1 : 50

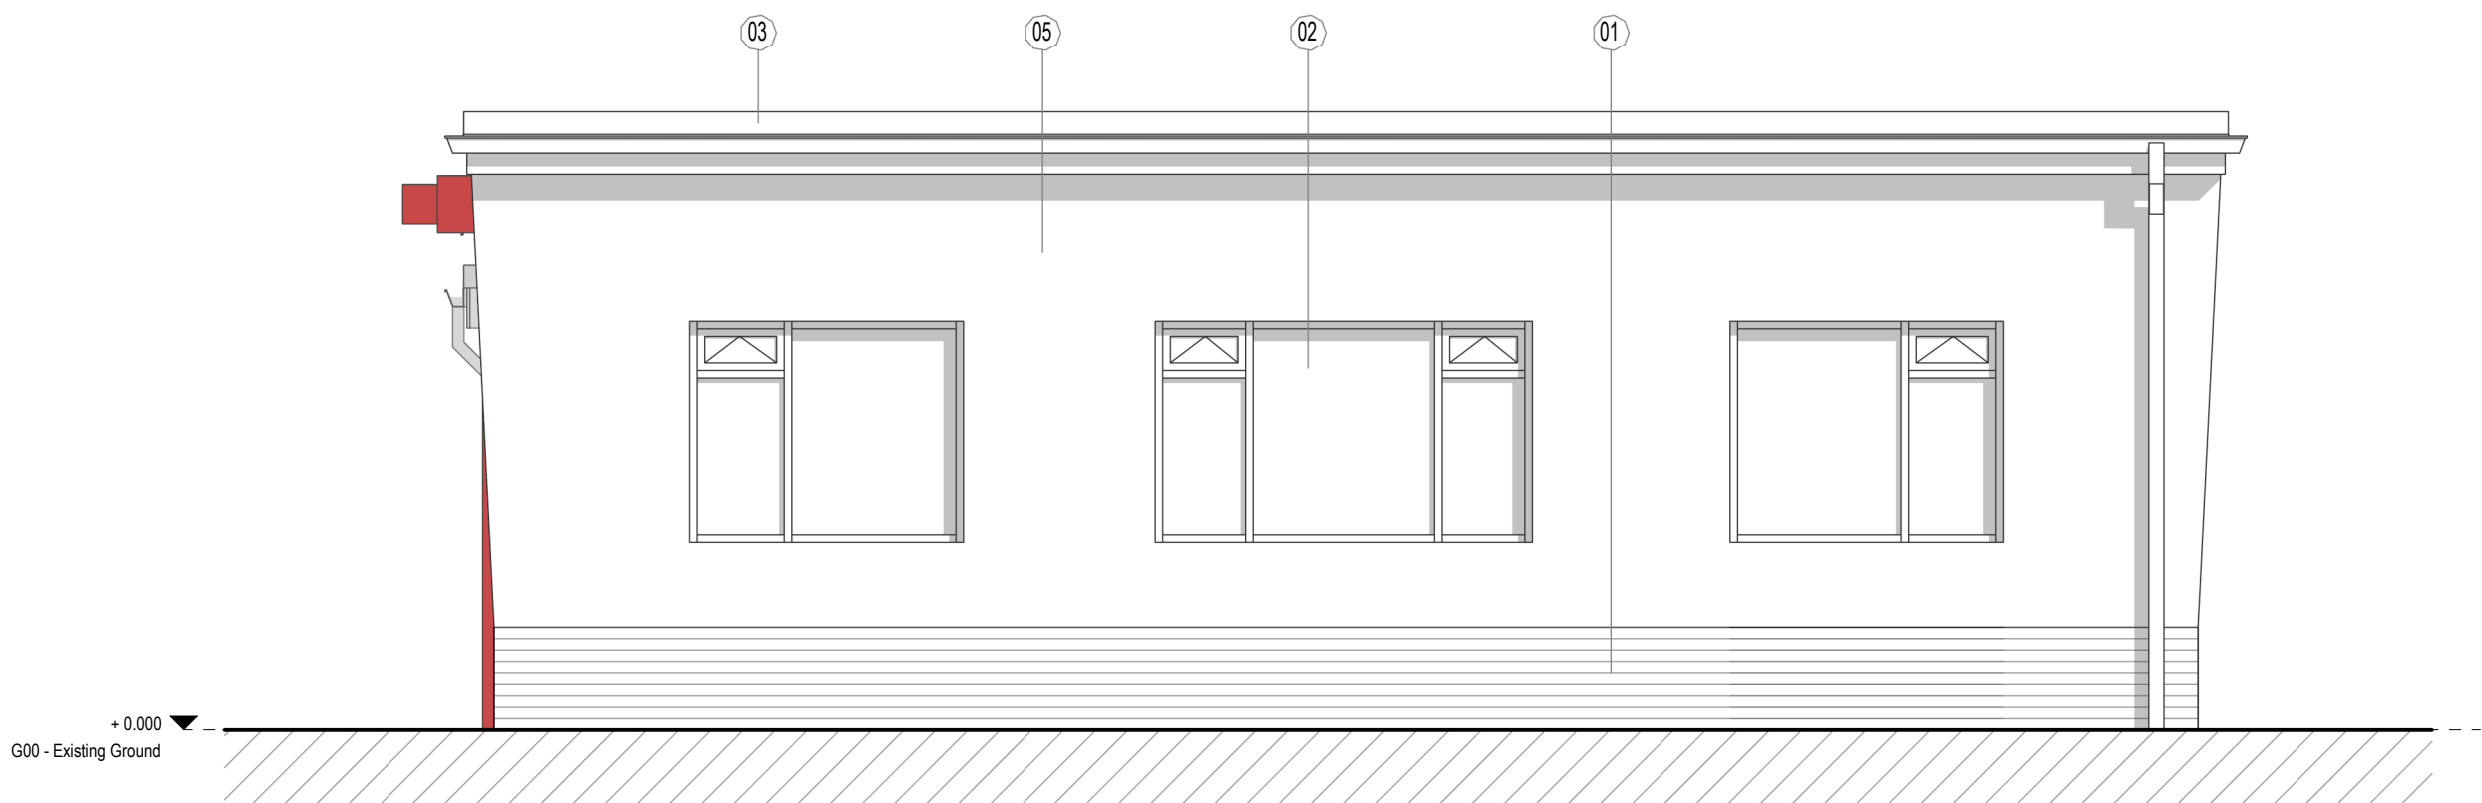

Existing - South Elevation
1 : 50

MATERIALS:

Existing:

- 01. Facing Brickwork
- 02. Upvc Windows & Doors
- 03. Felt roof
- 04. Appliance Folding Doors
- 05. Render

Construction (Design and Management) Regulations

Design risk assessments are carried out throughout the design stage of this project in accordance with company procedures and manuals. Where reasonably possible all areas of risk applicable to design and end use of the construction have been identified and then eliminated, mitigated or recorded as a residual risk. Note that general risks of which a competent designer or contractor should be aware are not included. This drawing is to be read in conjunction with the Pre-construction Information and all related documents prepared in accordance with the current Construction (Design and Management) Regulations 2015 and all applicable Health and Safety legislation as currently amended.

P01 - Issued for Planning HD KJ CE	07/07/2022
P00 - First Issue HD KJ CE	05/01/2020
REV. DESCRIPTION DRAWN BY CHECKED BY APPROVED BY	DATE
RIBA PLAN OF WORK 2013 WORKSTAGE	LEVEL OF MODEL DEFINITION (LoD)
Stage 3 - Developed Design	LoD 3 - Approximate Model
PURPOSE OF ISSUE - SUITABLE FOR ...	BS1192 STATUS
Planning Submission	Status S2 - Information

lawray architects
penseiri

CARDIFF 029 2052 8140
LONDON 0207 138 3560
WREXHAM 01978 357 887

www.lawray.co.uk

CLIENT
South Wales Fire & Rescue Service

PROJECT TITLE
Treharris Fire Station

DRAWING TITLE
Existing Elevations

PROJECT No 19413 SCALE @ A1 1 : 50

DRAWING No	PROJECT - ORIGINATOR - VOLUME - LEVEL - TYPE - ROLE - NUMBER	REVISION
19413/01	TH-LAW-X-X-DR A-032001	P01

DO NOT SCALE Any discrepancy or query concerning this drawing should be referred to the Architect
Copyright © LAWRA Y LIMITED
Registered Office: Greenmeadow Springs, 1 Oak Grove, Tonypandy, Cardiff CF15 7AB
Reg. Co. No. 2724178, VAT Reg. No. 134 2146 06