

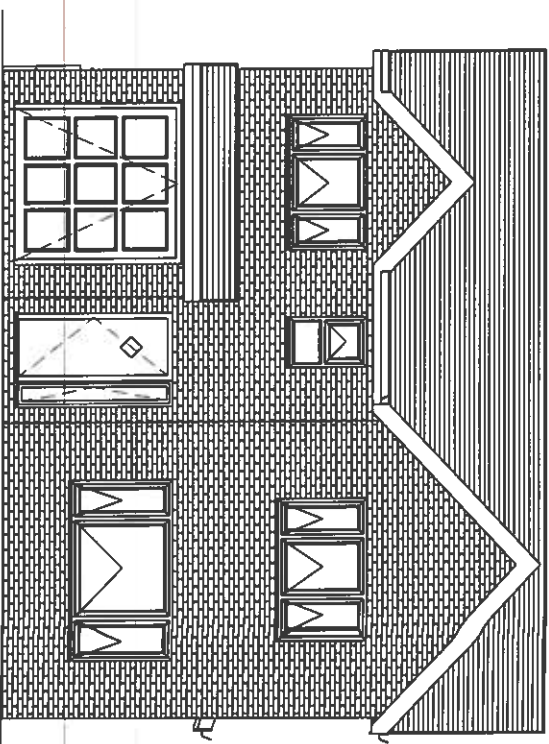


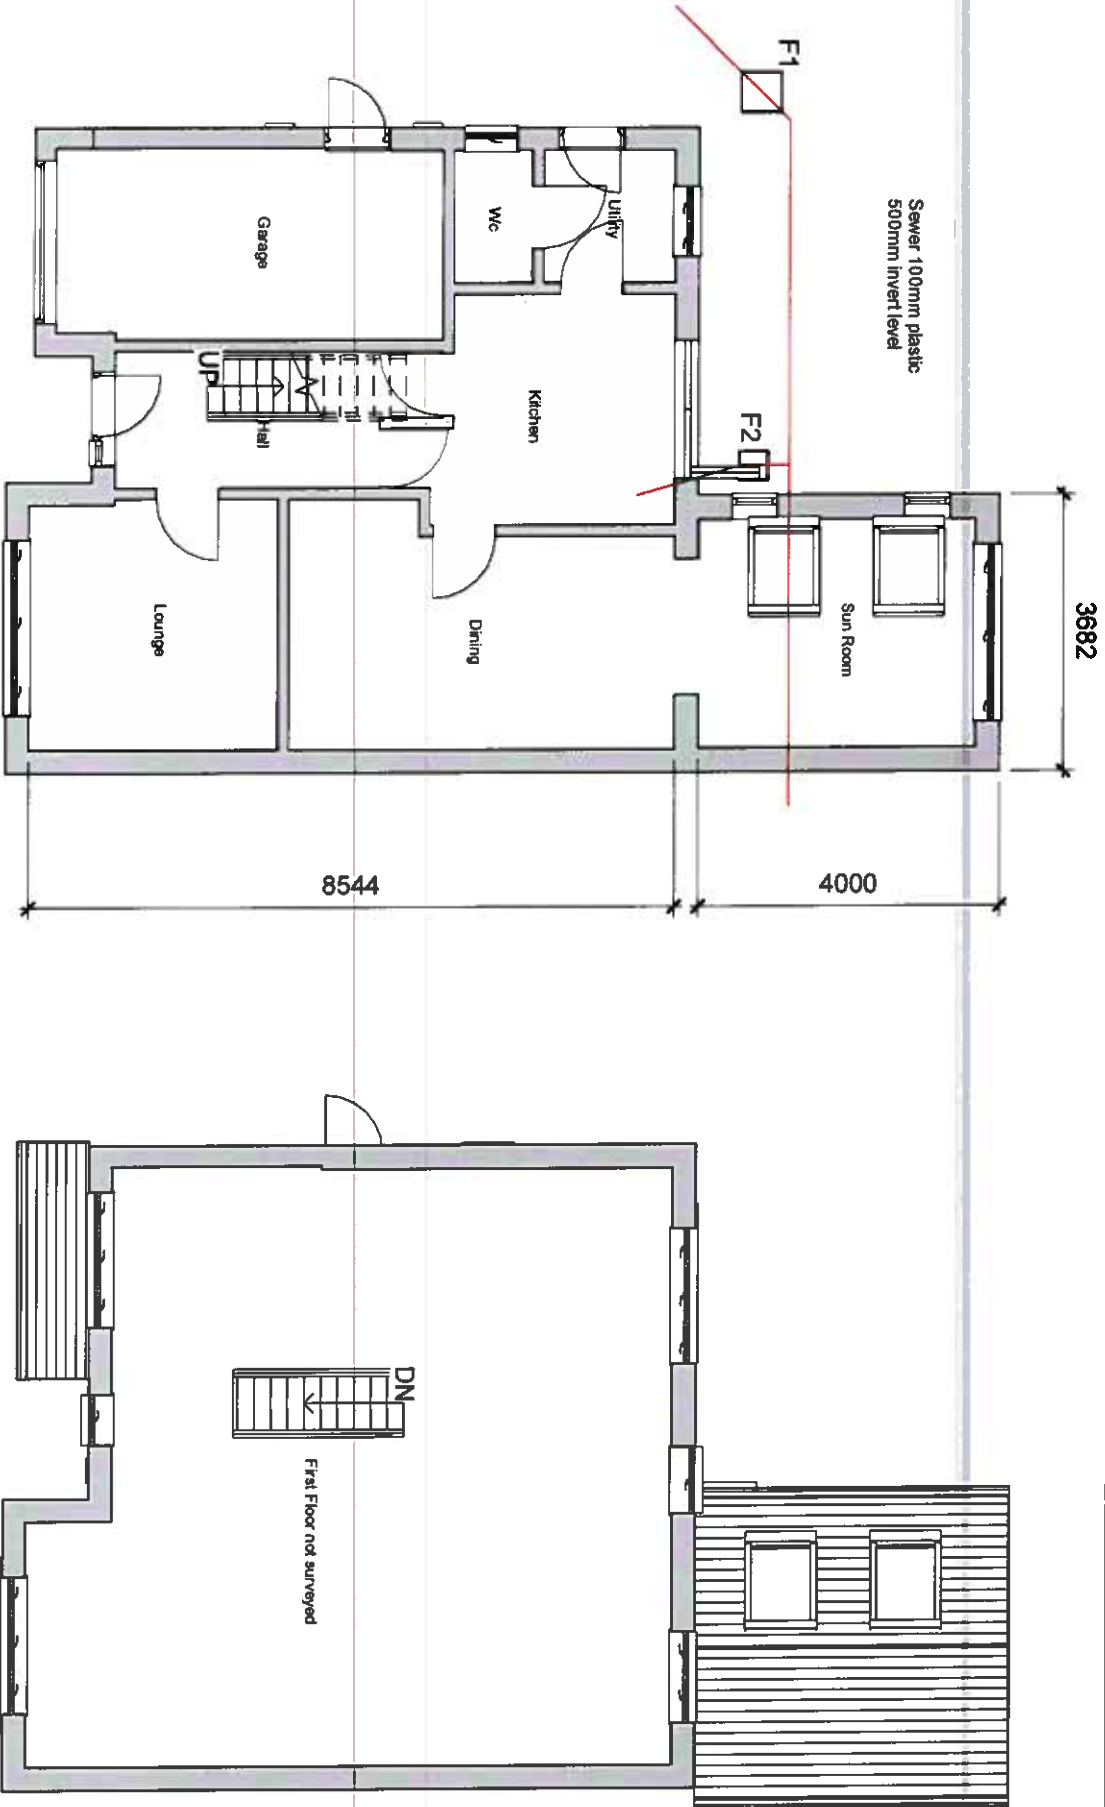


3 Proposed Front Elevation
1 : 100

1 Proposed Ground Floor
1 : 100

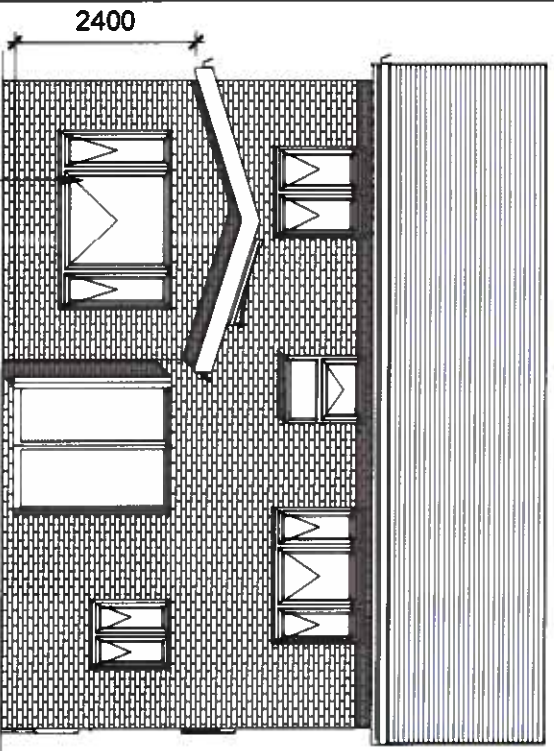


4 Proposed Rear Elevation
1 : 100

2 Proposed First Floor
1 : 100

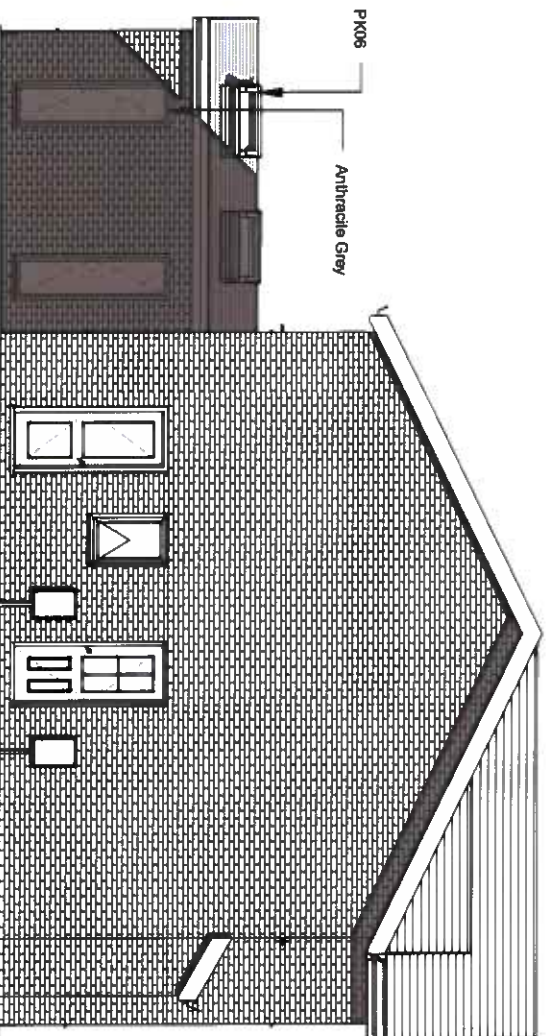

5 Proposed Side 1 Elevation
1 : 100

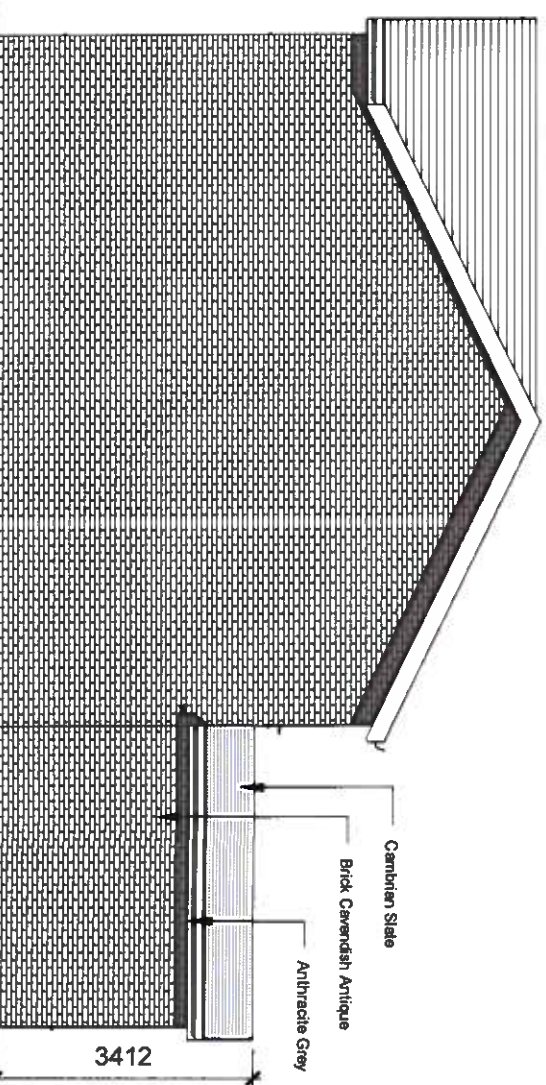

6 Proposed Side 2 Elevation
1 : 100

PROJECT		SHEET	
Single storey extension to rear		Proposed Plans & Elevations	
INDIGO DESIGN (Part of 3dcastwales Ltd) 5 Ashtea Drive, Merthyr Tydfil, CF47 0NY. Tel: 01885 385748 Mob: 07940913216 Email: philip@3dcastwales.co.uk		Address 25 Dan y parc view, incline top, Merthyr Tydfil, CF47 0GF	
This Drawing is Copyright, Dimensions to be checked on site and not scaled from this drawing		PURPOSE OF ISSUE	
DRAWING NUMBER		Planning Approval	
DP-02		Checked by JH	
Indigo 3d Design		Drawn by PH	
Rev No		Description	
A		Issue	
		Date	
		16/08/2022	
		Scale (@ A3)	
		1 : 100	