


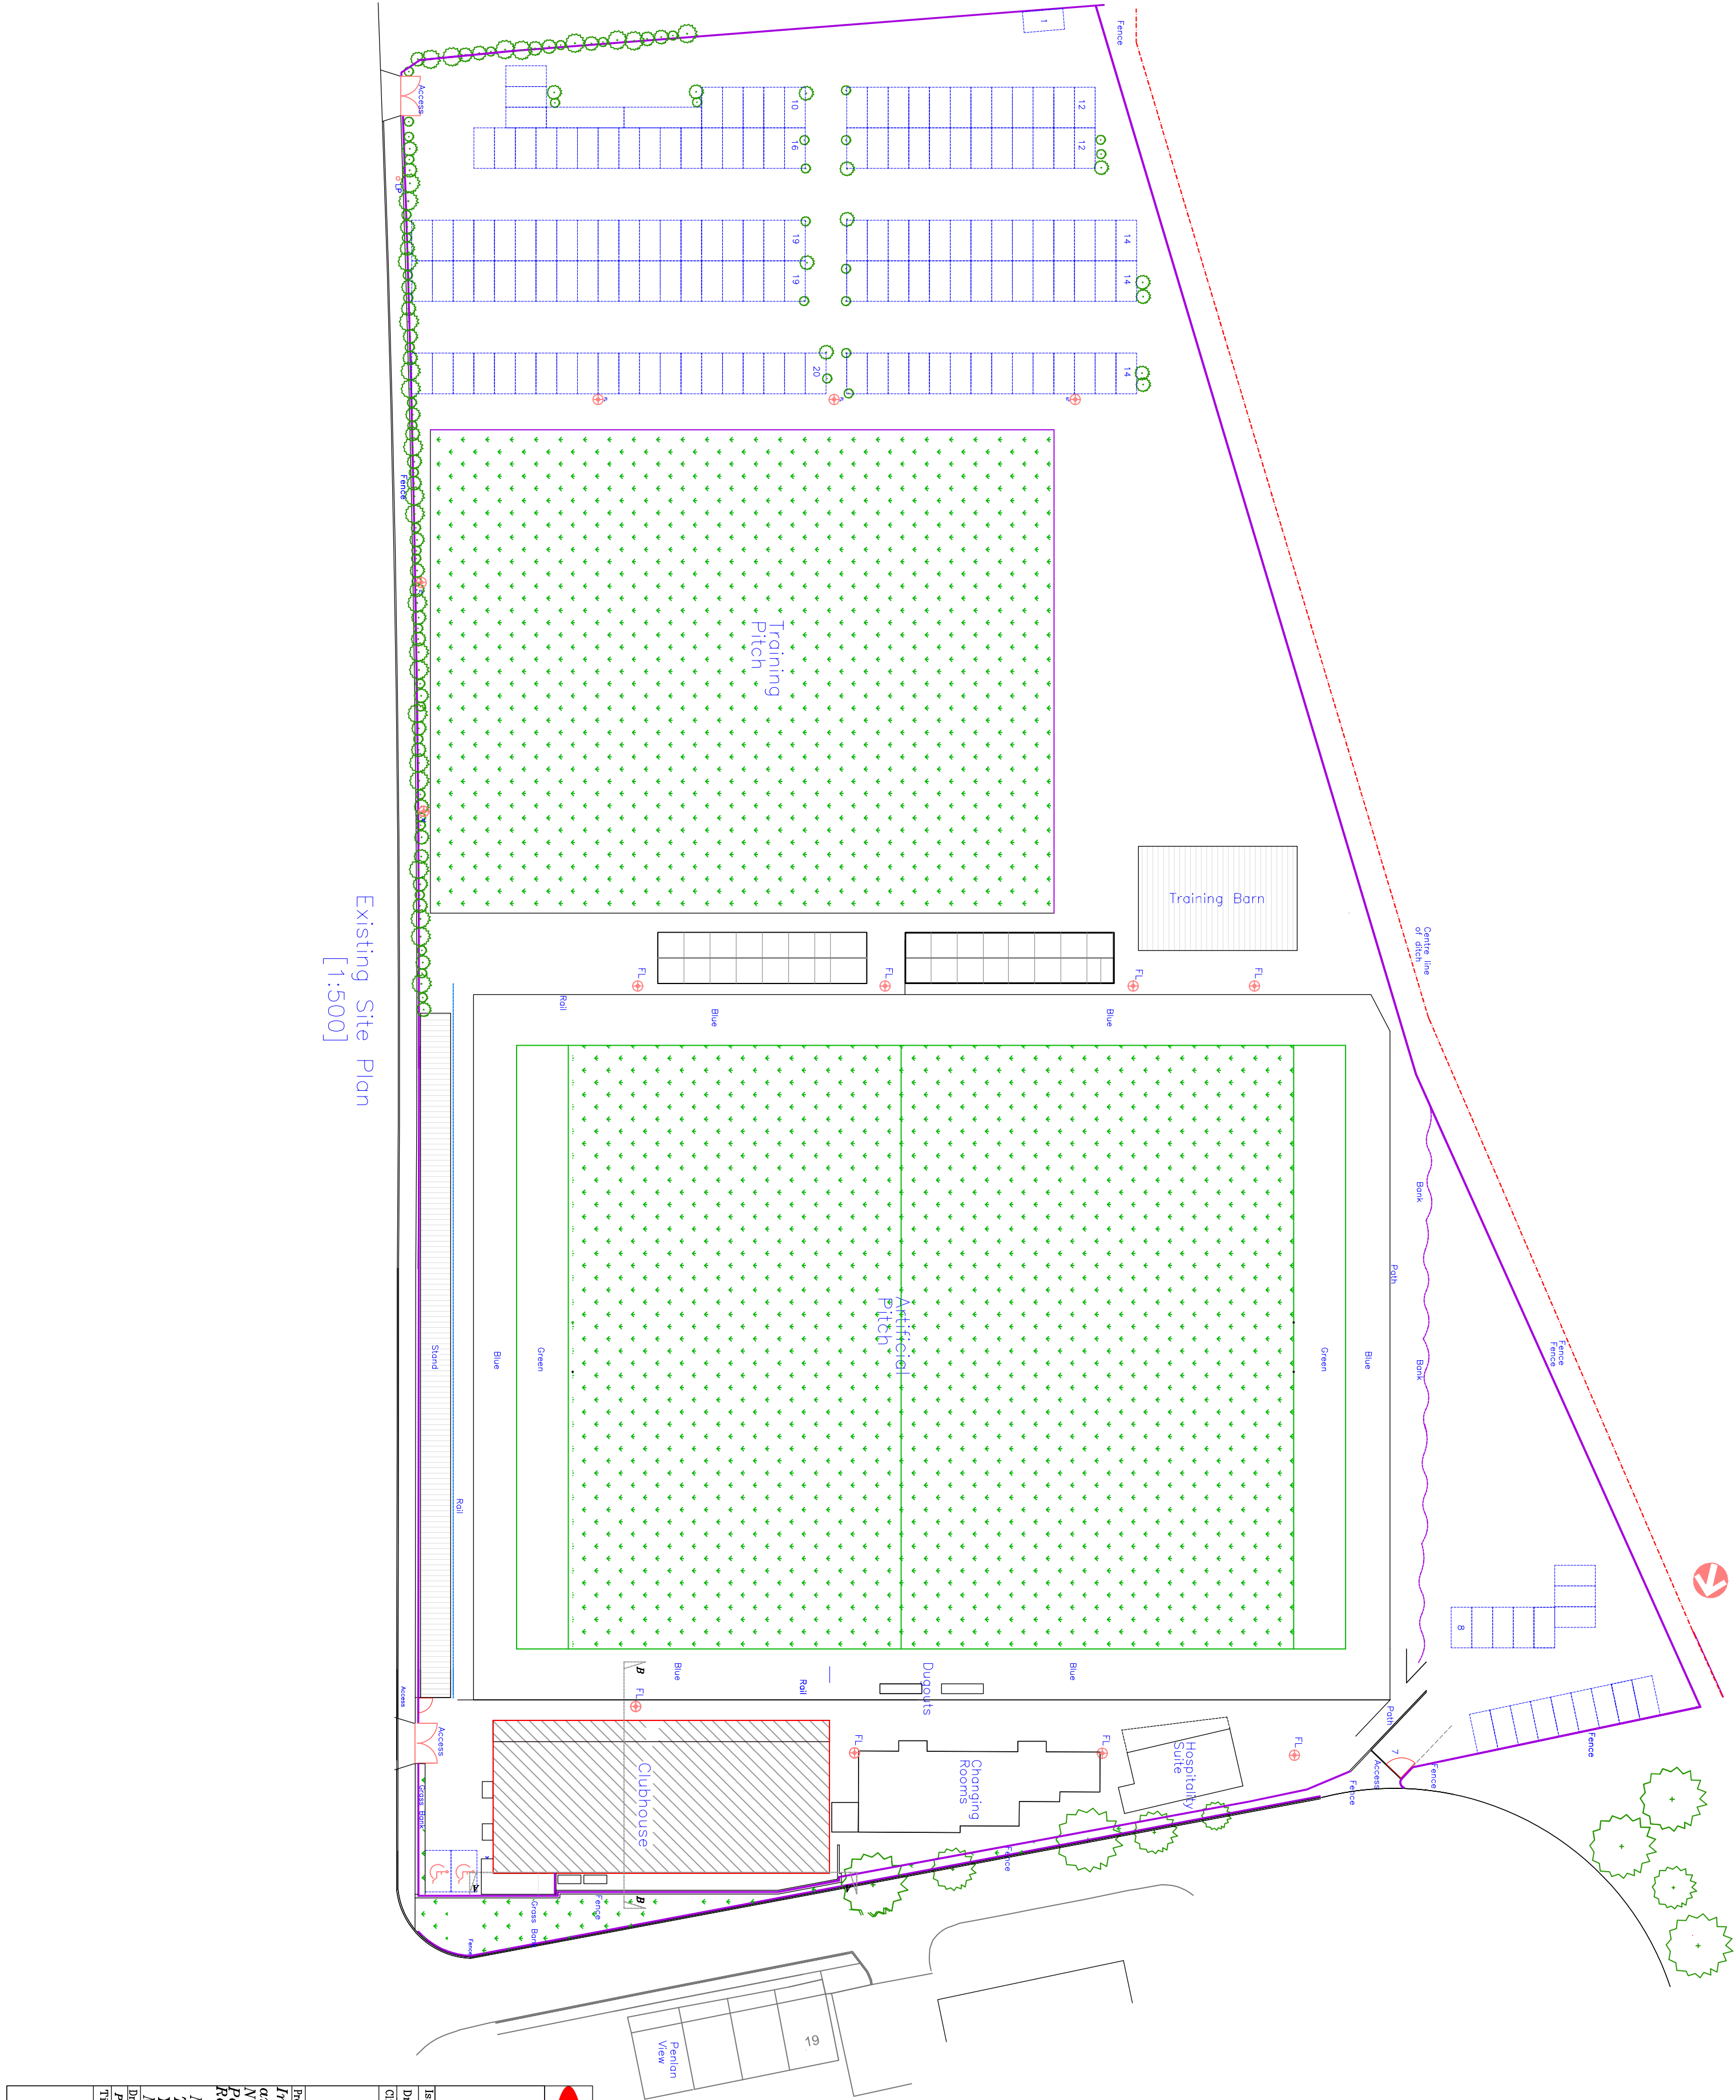

Existing Site Plan
[1:500]

Utopia Design

Architectural Services

Architectural Services

Building Planning Application Support

Paul Thomas: BSc (Hons)

Tel: 01685 559230, Mob: 07908 725065

e-mail: utopiadads@hotmail.com

Issued Only for Purpose Indicated

Drawing Status: FOR PLANNING PURPOSES ONLY

Client

Merthyr Rugby Club

Dynevor Street

Georgetown

Merthyr Tydfil

CF48 1BA

Project

Increased Curtilage to improve access and parking to main entrance. New Retaining Wall to increase Parking and Reposition Flood lights & Rearranged Kitchen/Cellar Access

Merthyr Rugby Ground

The Wern

Yrsgfach

Merthyr Tydfil

Drawn by

16.1.20

Checked

Scale

1:500

Title

Existing Site Plan

Page

A2

Dwg No

WERN EXISTING 010DD