



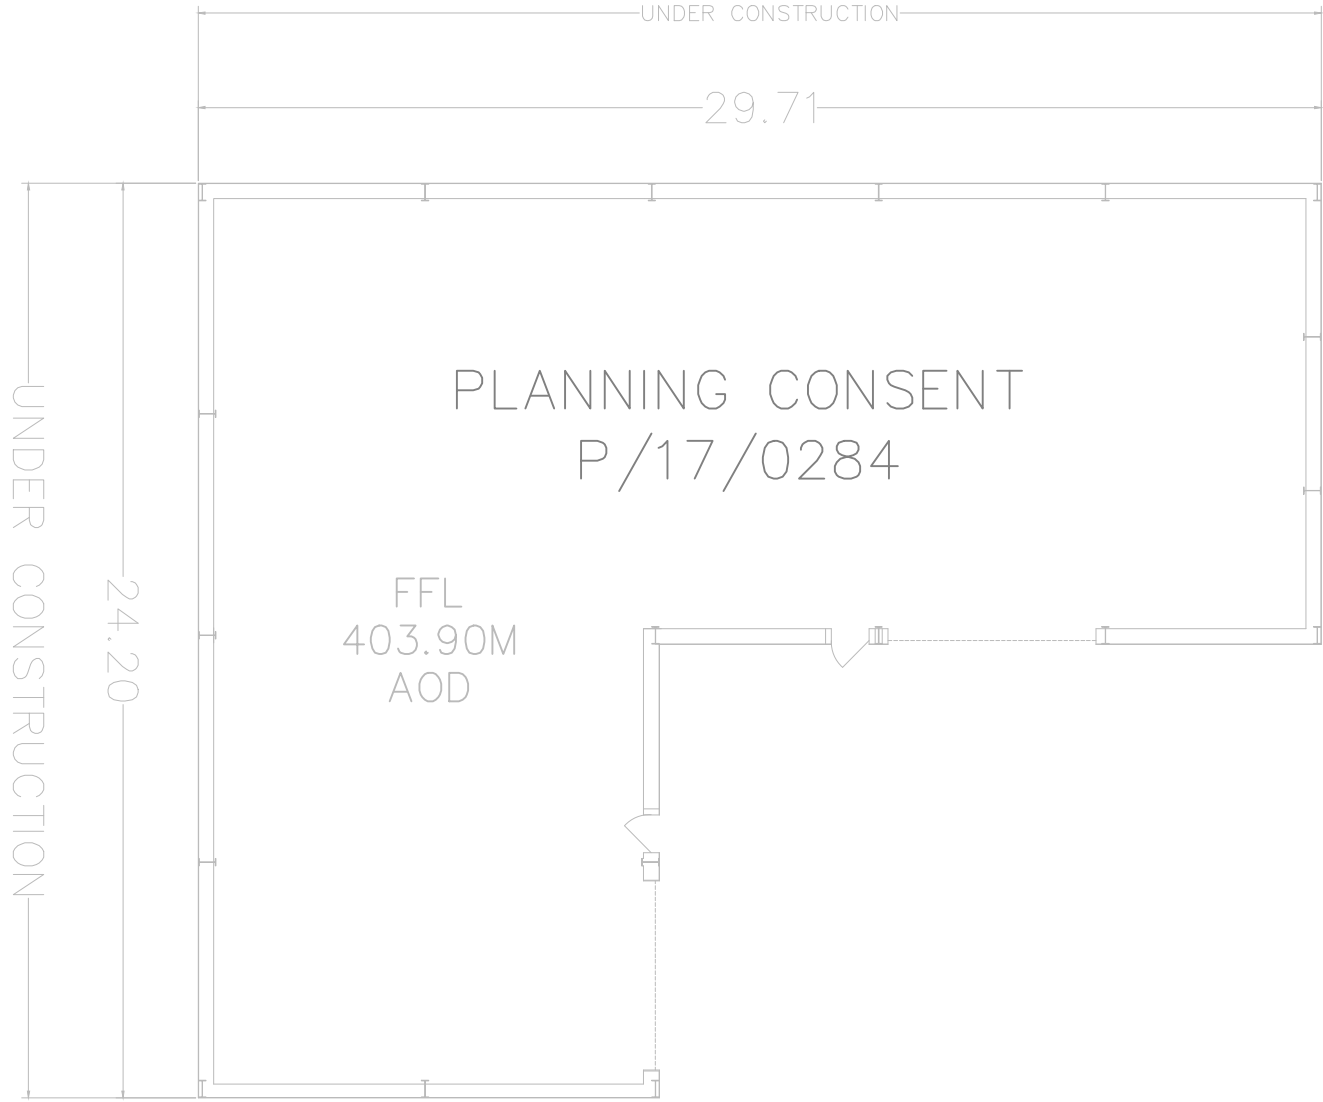

FLOOR PLAN – EXISTING

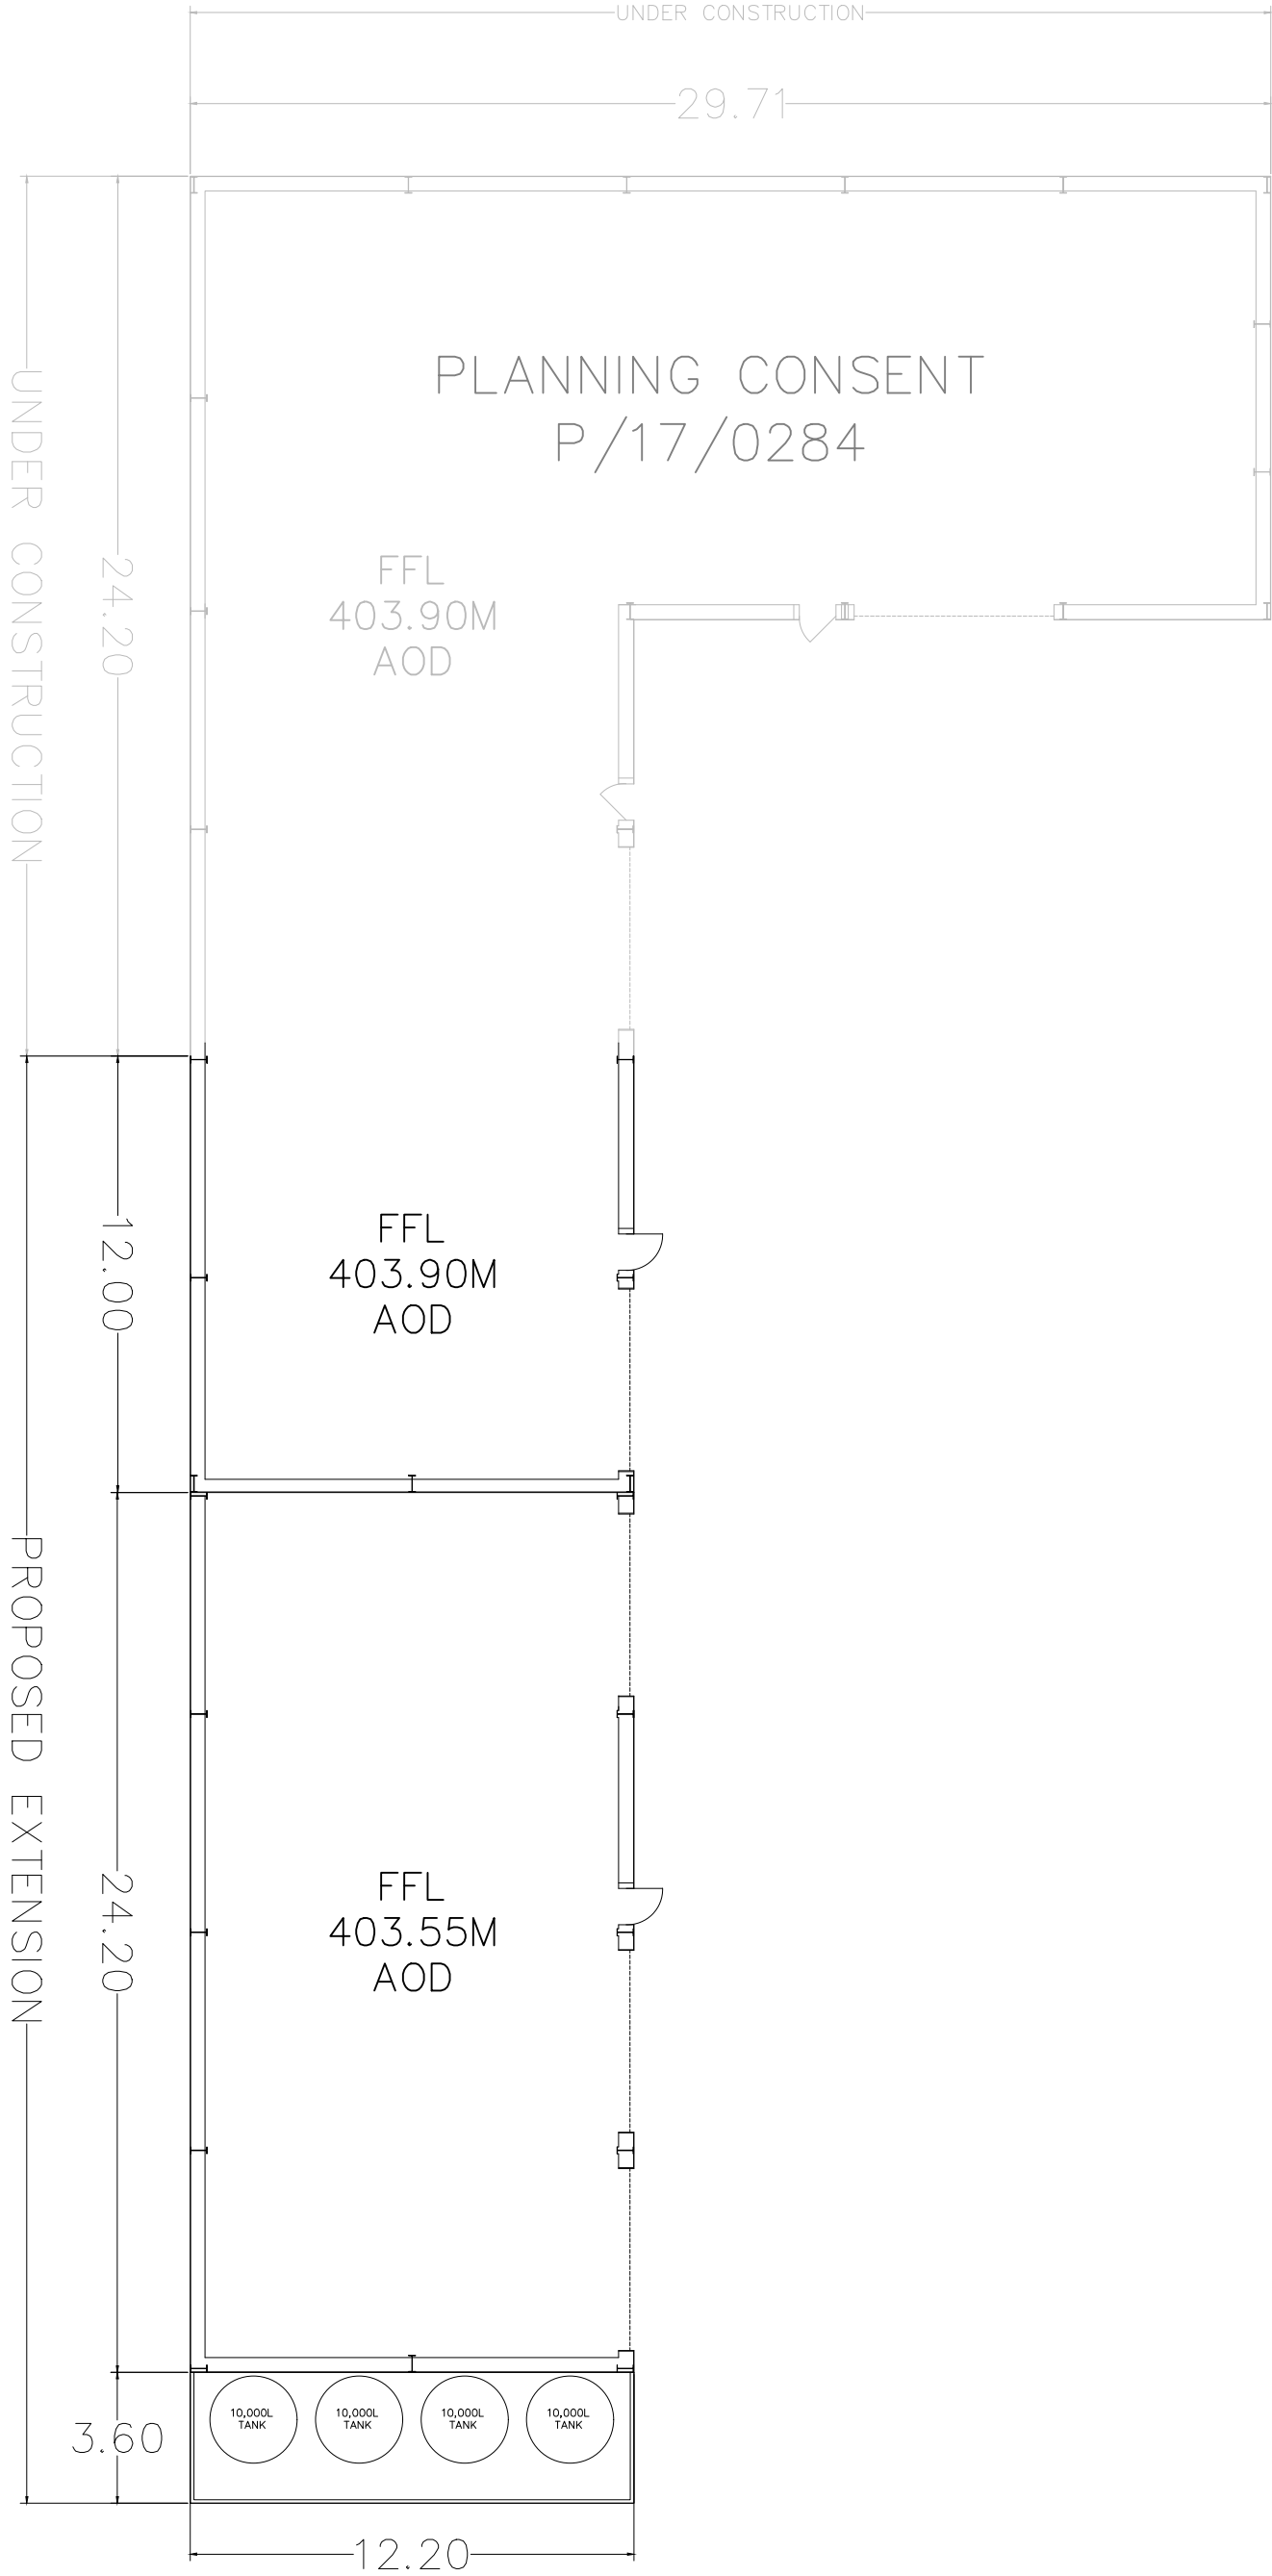

FLOOR PLAN – PROPOSED

AMENDMENTS				
Rev. Ref.	DETAILS	Date	Made By	Check By

CONSTRUCTION MATERIALS

CONSTRUCTION:
PORTAL FRAME

WALLS:
VERTICALLY LAID TRAPEZOIDAL PROFILED INSULATED (U-VALUE TBC) POWDER-COATED STEEL CLADDING (TATA STEEL COLORCOAT OR SIMILAR) IN HERITAGE GREEN (RAL 6002) TO MATCH ADJACENT BUILDINGS

INTERNAL CONCRETE BLOCK (PUSH) WALLING

ROOF:
VERTICALLY LAID TRAPEZOIDAL PROFILED INSULATED (U-VALUE TBC) POWDER-COATED STEEL CLADDING (TATA STEEL COLORCOAT OR SIMILAR) IN HERITAGE GREEN (RAL 6002) TO MATCH ADJACENT BUILDINGS

SKYLIGHTS:
TRANSLUCENT GRP PANELS (~9% COVERAGE)

ROLLER SHUTTER DOORS:
GALVANISED STEEL TO MATCH ADJACENT BUILDINGS

PERSONNEL DOORS:
POWDER-COATED STEEL IN GOOSEWING GREY (RAL 7038 OR SIMILAR)

FLASHING:
POWDER-COATED STEEL IN HERITAGE GREEN (RAL 6002) TO MATCH ADJACENT BUILDINGS

GUTTERS/DOWNPIPES:
BLACK UPVC

Client:

MERTHYR BOROUGH RECYCLING CENTRE LIMITED



TECHNIA ENVIRONMENT AND PLANNING LTD
UNIT 1 FOXES LANE, OAKDALE BUSINESS PARK,
BLACKWOOD, CAERPHILLY, NP12 4AB
TEL: 02921 900400
EMAIL: PLANNING@TEPL.EU

Project:

BUILDING EXTENSION

Title:

EXISTING AND PROPOSED FLOOR PLANS

Scale	Drawn	Checked	Approved
1:200	SCW	ND	ND
Original drawing A1	Date 07/08/24	Date 20/09/24	Date 20/09/24
Job No. MBRC	Dwg No. 11130 - 001 - A	Rev.	