

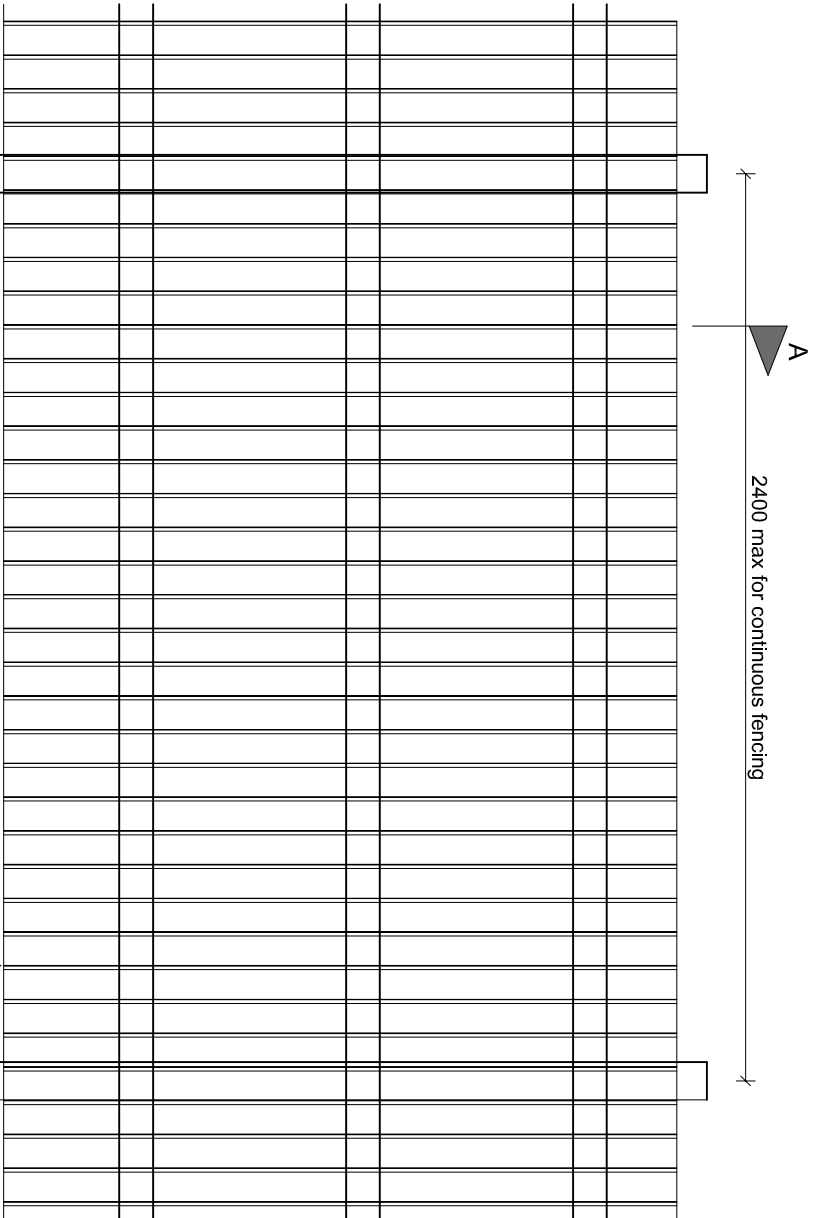
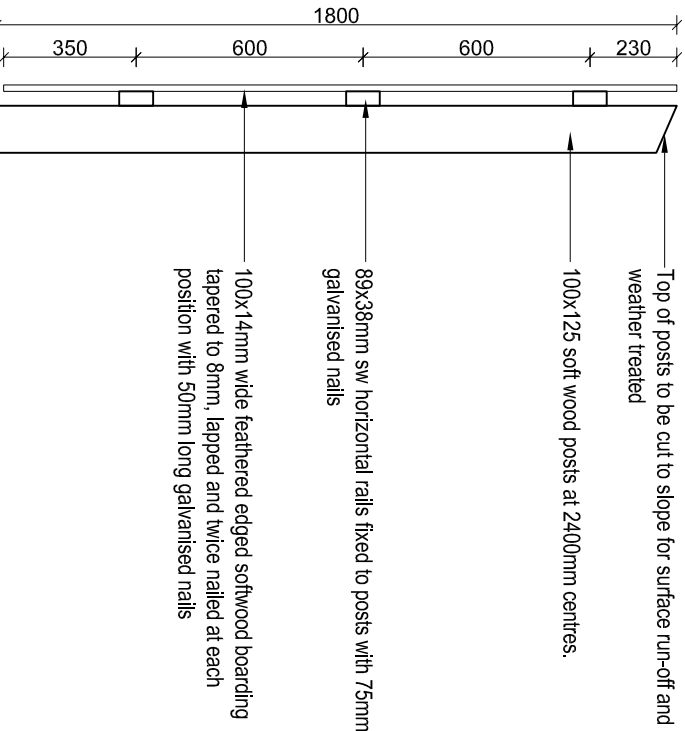


Elevation

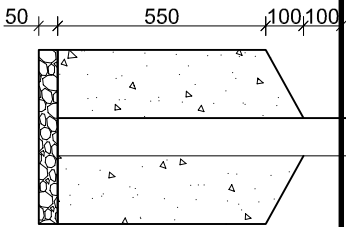


Close board fence and all components to comply with bs 1722, part 5. All timber to be preserved in accordance with BS 5589 (Category B).

Section A-A

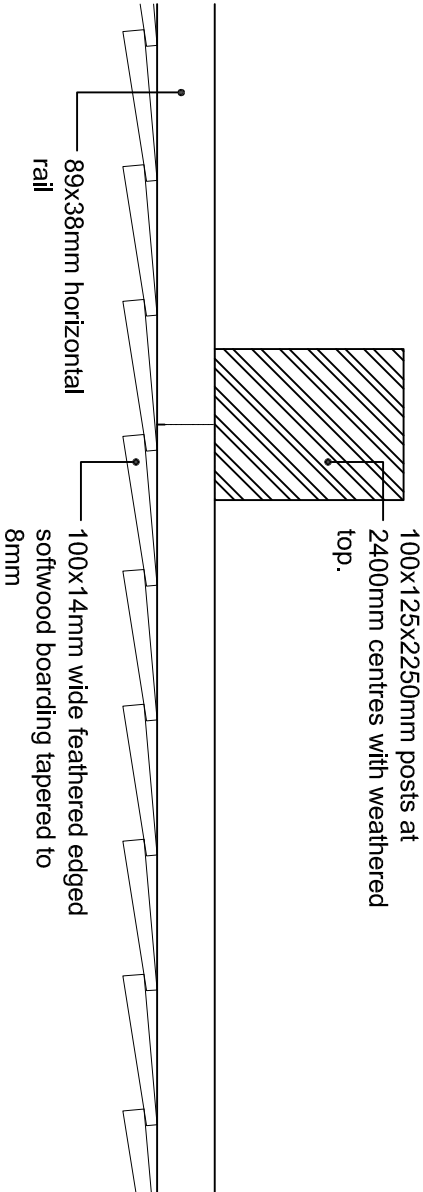

Section Detail

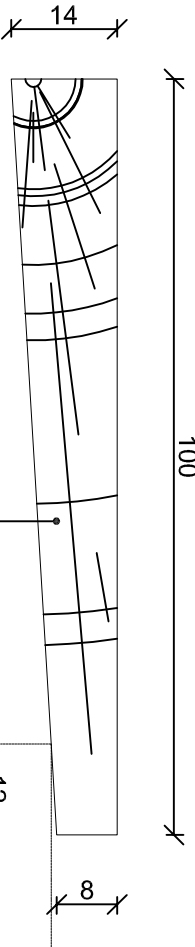

Feather-edge boards 8 to 14mm. 100mm wide x 1630mm high.

NOTES

Posts to be set in holes 300 x 300 x 600 or 800 or 750mm deep and bedded in weak concrete for half their depth below ground level, and remaining depth to be filled with rammed earth.

Posts should be weathered approx. 30 degrees from the horizontal leaving a flat approx. 38mm wide.

Boards should be minimum 100mm wide x 14mm to 8mm nailed to each rail and should lap 12mm min.

Nails: Galv. nails should be used throughout to avoid rust staining on the timber.

Posts to be softwood and to be pretreated with preservative.

Boarding to be softwood pretreated with preservative.

Posts and Fence in accordance with B.S. 1722 pt 5.

Rev A Horizontal rail detail revised & gravel board omitted 29.04.14

External Details


Drawing Title:

1.8M Close Board Fence


Job No:	Drawing No:	Rev:
All	D02	A

Scale:	Drawn By:
1:20/1:5 @ A3	HA Ltd

Date:	Checked By:
03/2014	PC

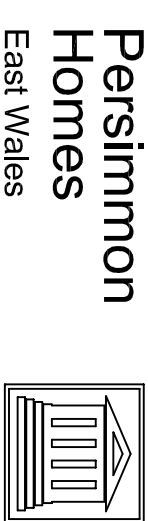

Persimmon House
Llantrisant Business Park,
Llantrisant,
Rhondda Cynon Taf,
CF72 8YP
Tel: 01443 223 5350

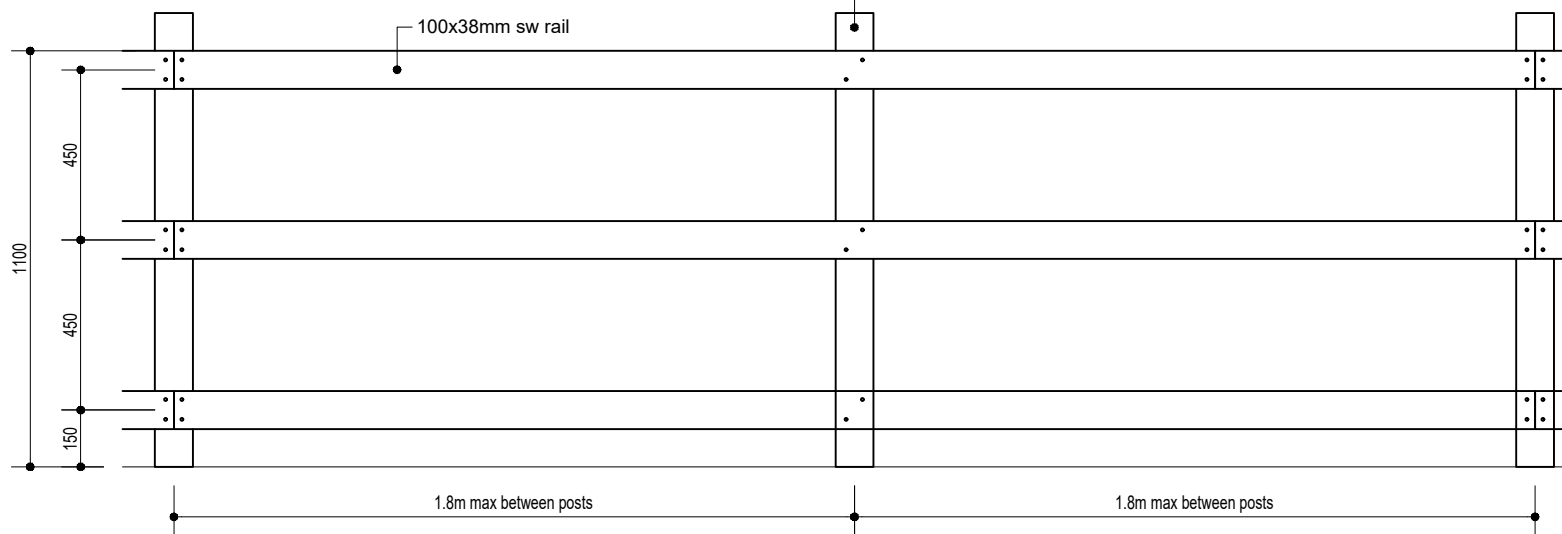

ELEVATION


Top of posts to be cut to slope for surface run-off and weather treated

100x100mm s.w. posts at 1.8m centres with weathered tops


100x38mm horizontal sw rail, twice nailed at each position with 75mm long ms galvanised nails

Site mixed ST2 grade concrete or GEN1 grade ready mix concrete in accordance with NHBC standards Appendix 2.1 B Table 1

100mm hardcore

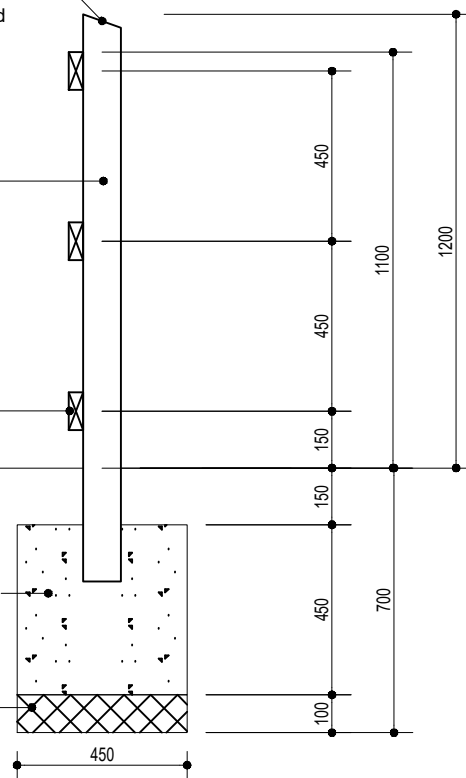

SECTION

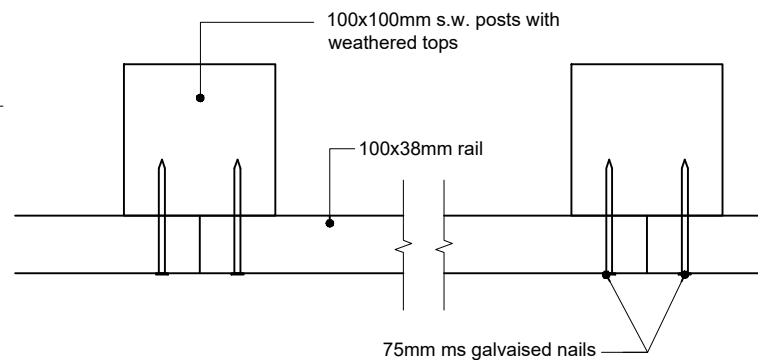

PLAN

Project: External Details		
Drawing Title: 1.1M Timber Post & Three Rail Fence		
Job No: All	Drawing No: D03	Rev: .
Scale: 1:20/1:5 @ A4	Drawn By: HA Ltd	
Date: 04/2014	Checked By: PC	


**Persimmon
Homes**

East Wales


Persimmon House
Llantrisant Business Park,
Llantrisant,
Rhondda Cynon Taff,
CF72 8YP

Tel: 01443 223 5350




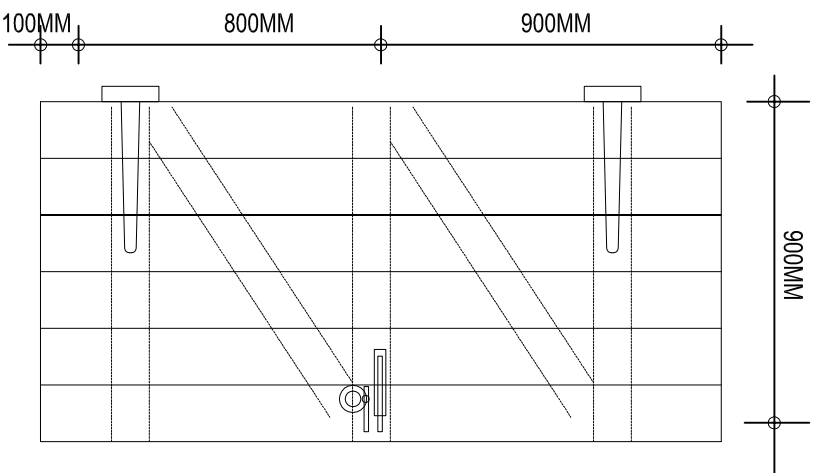

CLOSE BOARD GATE

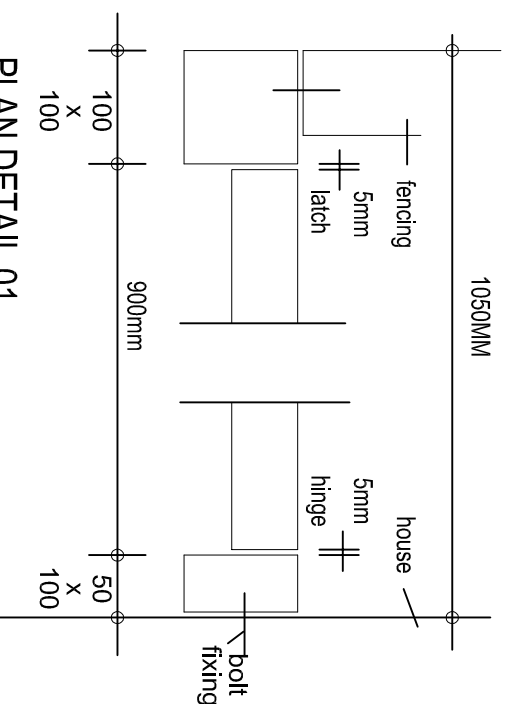

PLAN DETAIL 01

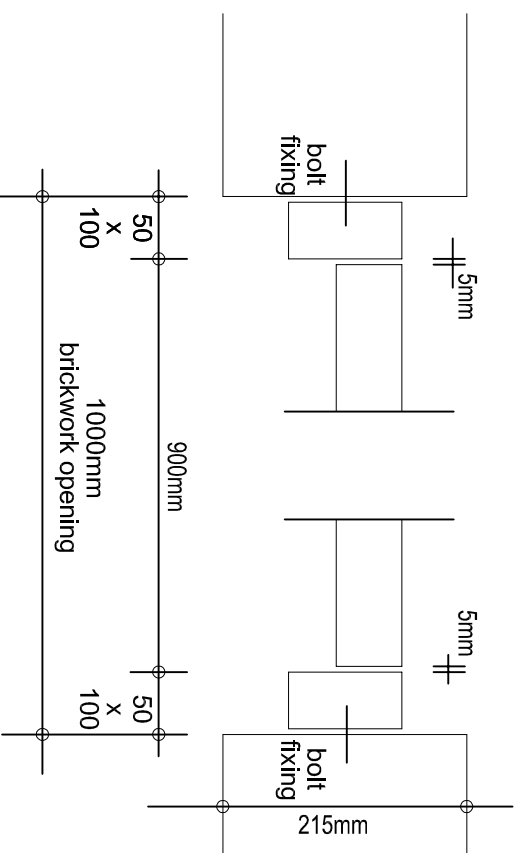

PLAN DETAIL 02

Project: External Details			
Drawing Title: 1.8M Close Board Gate			
Job No: All	Drawing No: D07	Rev: .	
Scale: 1:20 @ A4	Drawn By: HA Ltd	Checked By: PC	
Date: 07/2013			

Persimmon Homes		
East Wales		
Persimmon House Llantrisant Business Park, Llantrisant, Rhondda Cynon Taff, CF72 8YP		
Tel:01443 223 5350		



**Persimmon
Homes**

East Wales


Persimmon House
Llantisant Business Park,
Llantisant,
Rhonda Cynon Taff,
CF72 8YP
Tel: 01443 223 5350

NOTES

All piers to be reinforced.

Pier reinforcement


Pier centres to be filled with RC35 concrete, consisting class 54. H16 bar to be taken from top of foundation to within 100mm of top of pier (bar length 1750mm)
Vibrate in accordance with National Building Specification E10 690

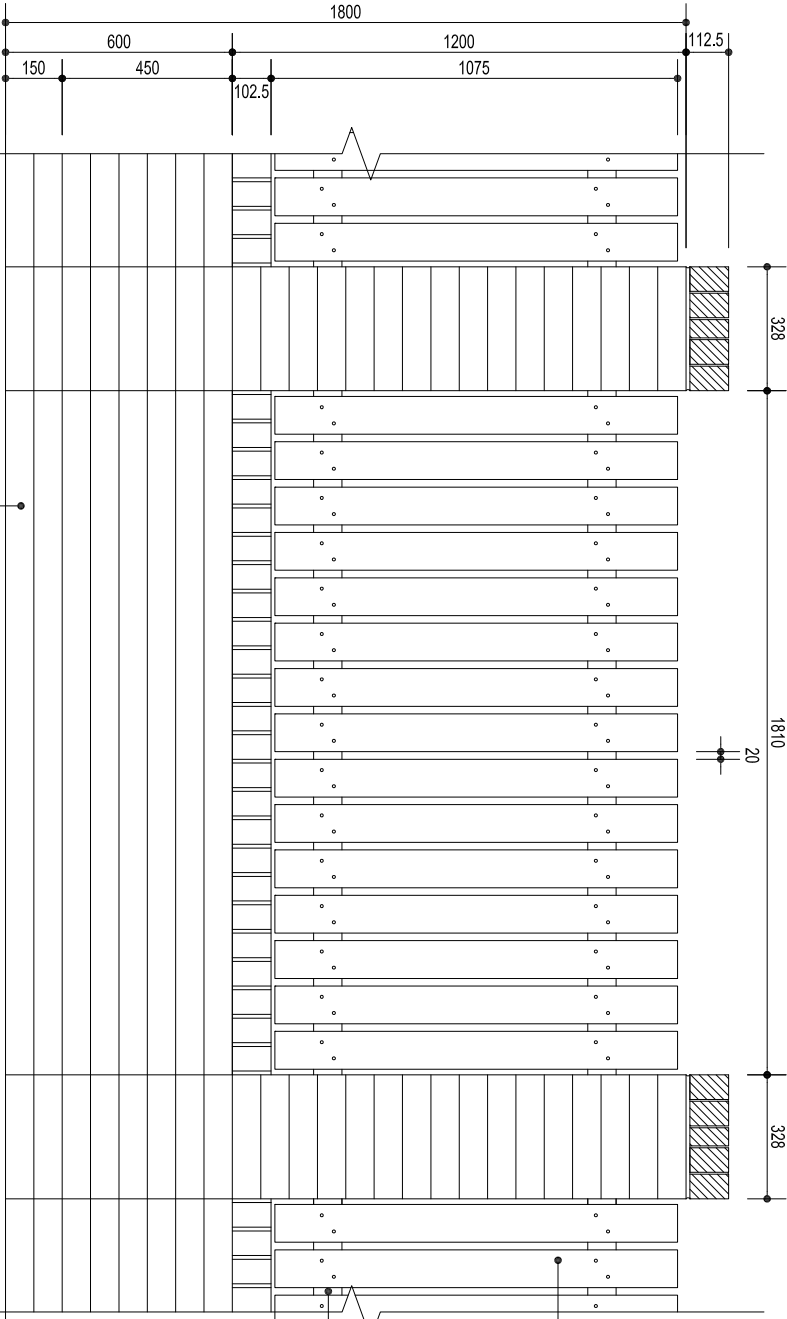

PLAN

122 X 122mm centre filled with concrete and reinforcing bar.

ELEVATION

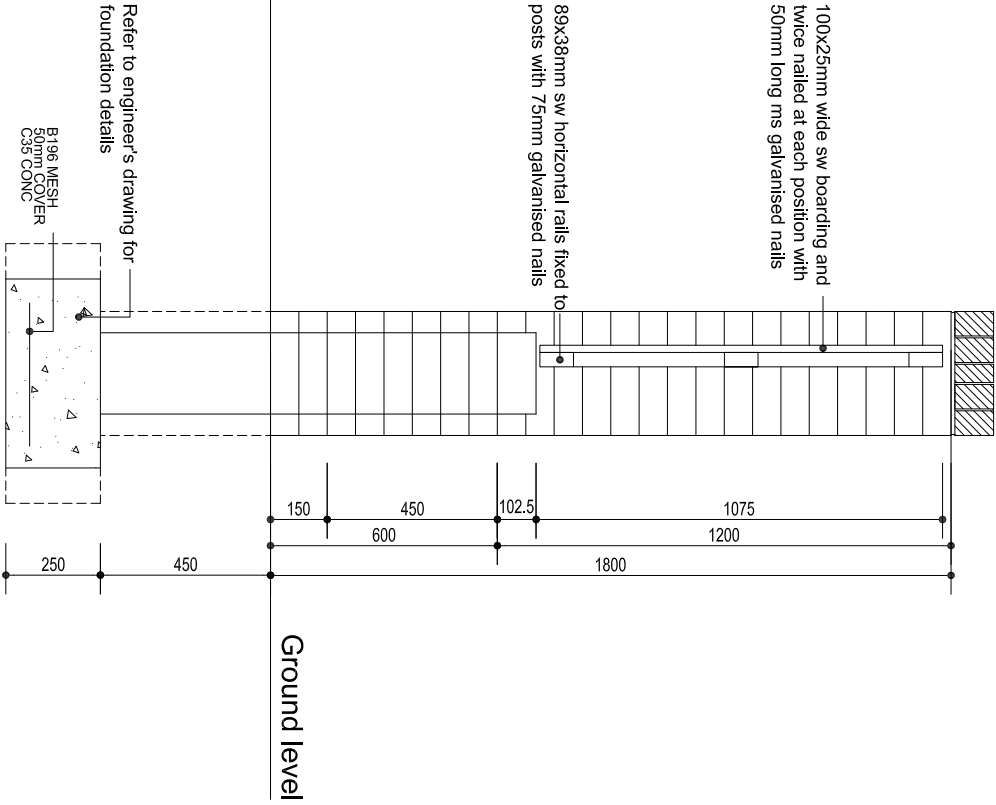

SECTION

Rev A Pier reinforcement added.

18.11.15

Project: External Details

Drawing Title:

1.8M Brick Wall With Timber Hit & Miss Fence

Job No:	D31	Rev:	A
---------	-----	------	---

Scale:	1:20 @ A3	Drawn By:	HA Ltd
--------	-----------	-----------	--------

Date:	04/2014	Checked By:	PC
-------	---------	-------------	----





Persimmon
Homes
East Wales




Persimmon House
Llantisant Business Park,
Llantisant,
Rhondda Cynon Taff,
CF72 8YP

Tel:01443 223 653

NOTE: EXTERNAL FINISHES NOT SHOWN
REFER TO SITE PLAN FOR CONFIRMATION

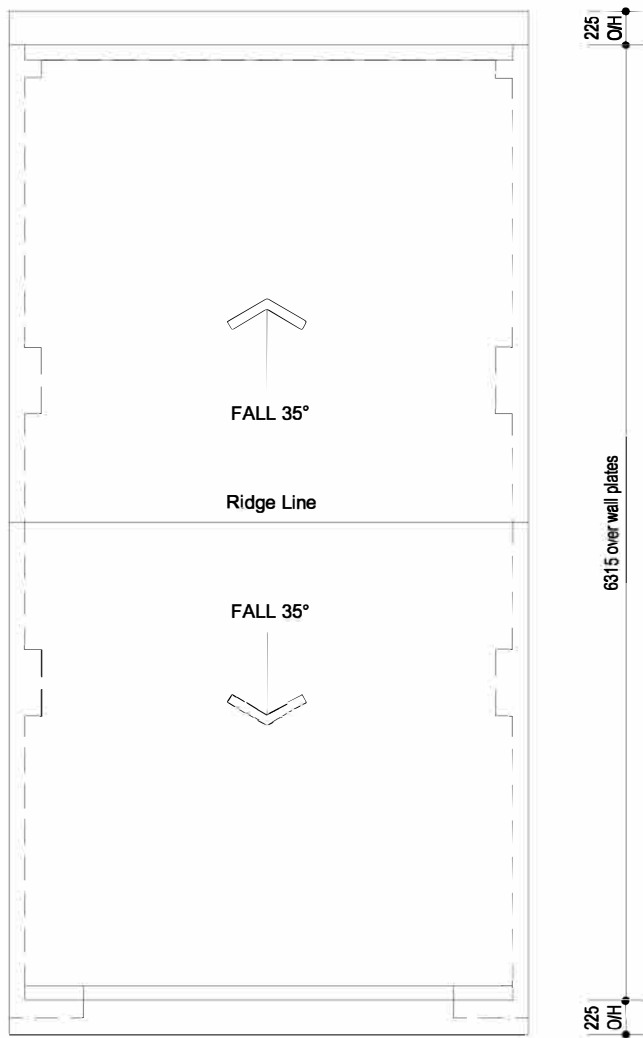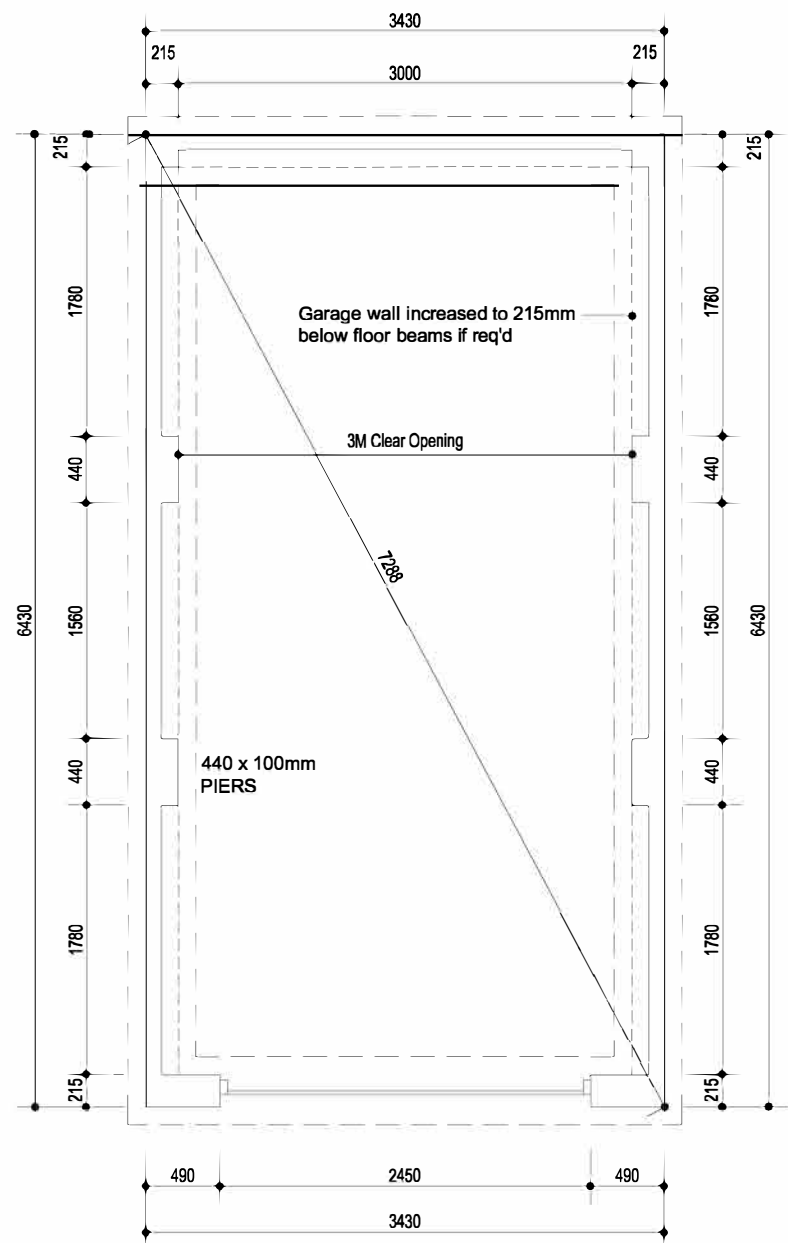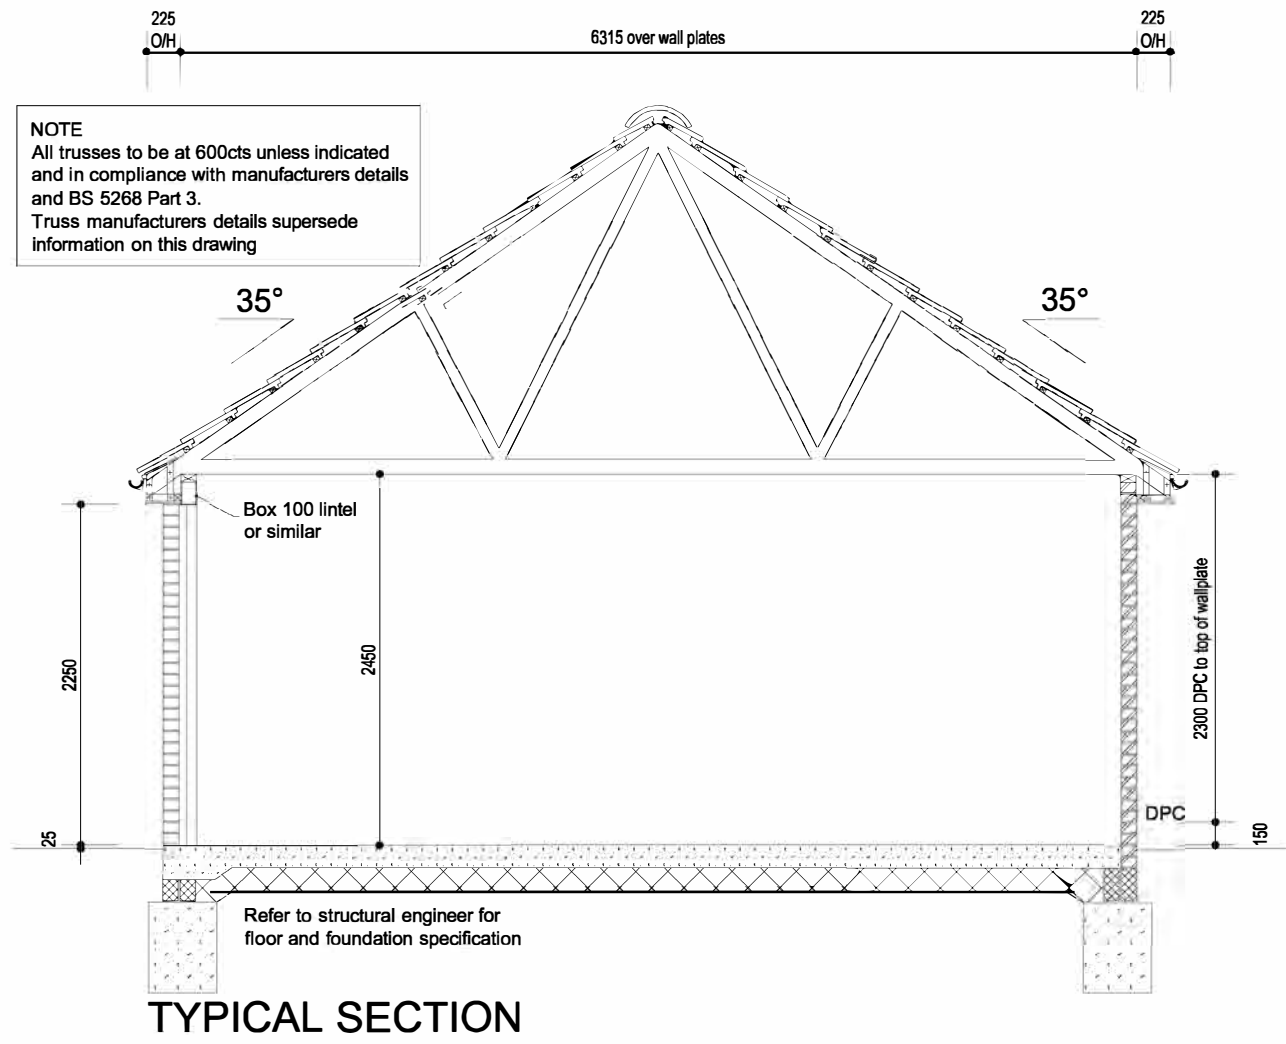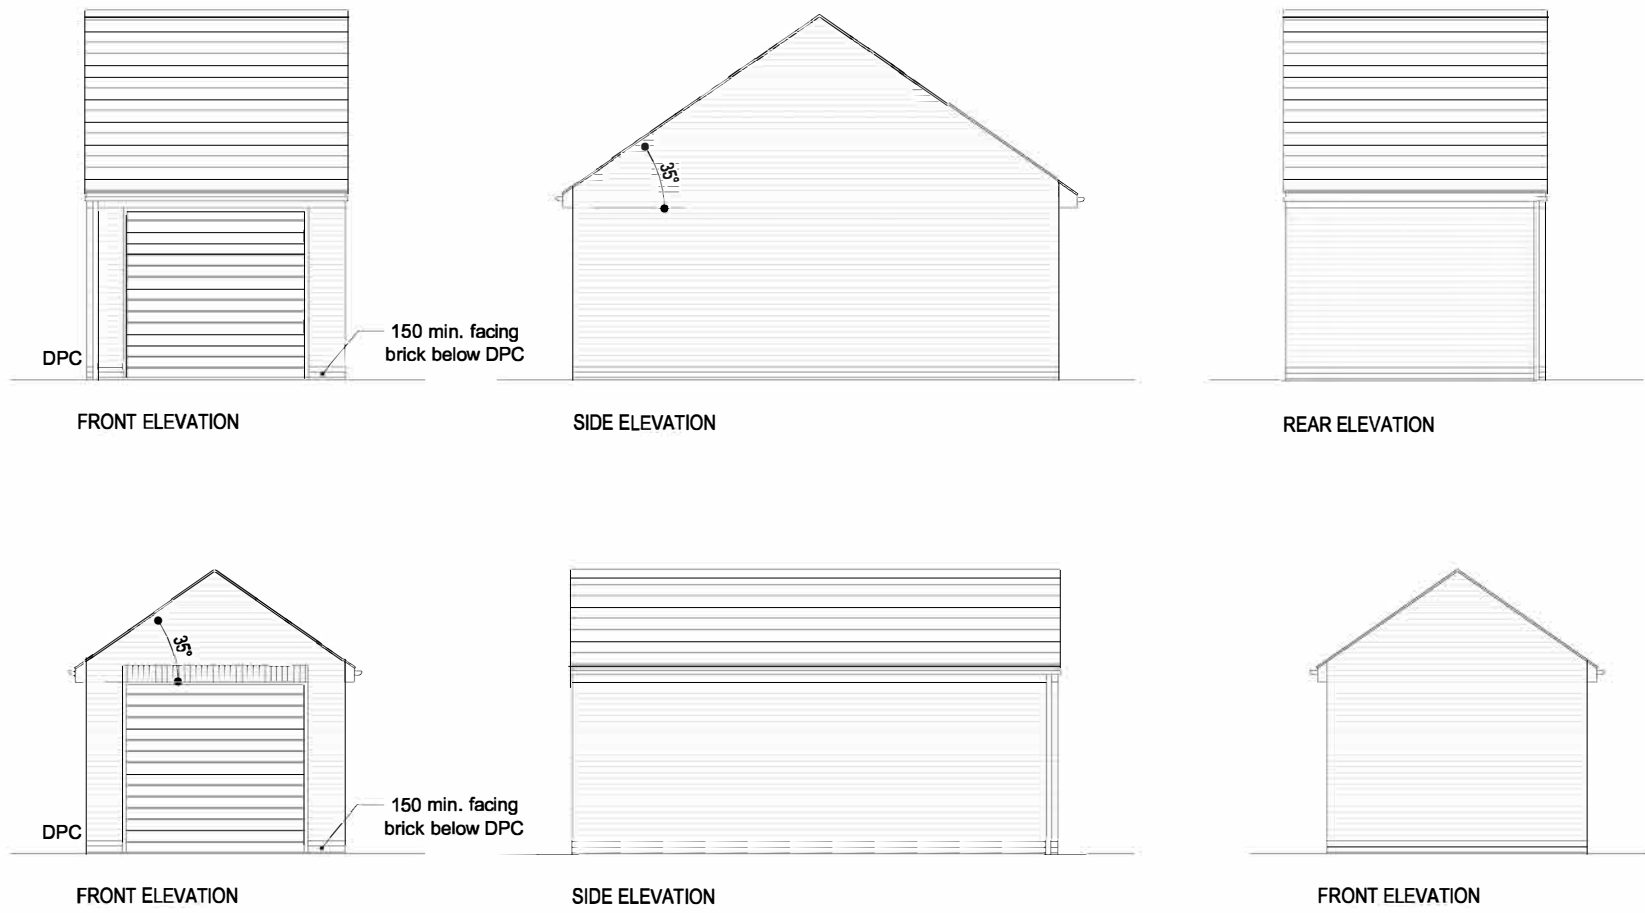

EAVES FRONT ROOF PLAN
(Refer to truss manufacturers for design/layout)

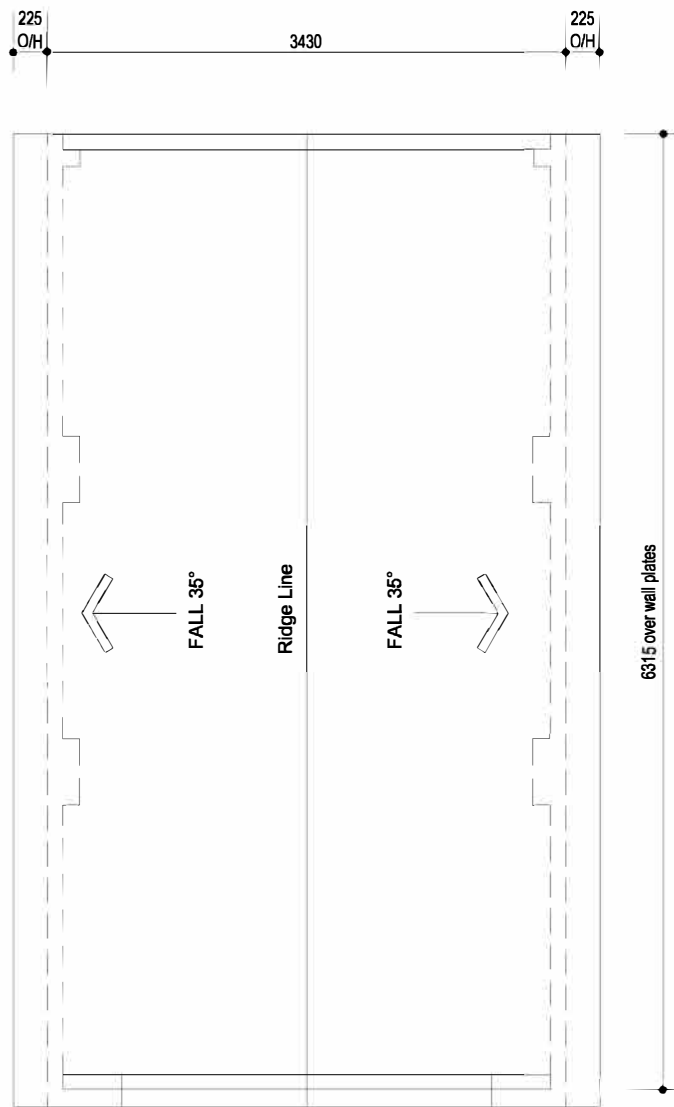

EAVES SIDE ROOF PLAN
(Refer to truss manufacturers for design/layout)

Project:
Land at Elm Tree Grove,
Twtnyrodyn, Merthyr Tyd. il

Drawing Title:
Single Garage
Elevations & Floor Plans,

Job No: -	Drawing No: RSG-01	Rev: .
--------------	-----------------------	-----------

Scale: 1:50 @ A1 , 1:100@ A4	Drawn By: RH
---------------------------------	-----------------





Date: 30/11/2020	Checked By: CW
---------------------	-------------------

**Persimmon
Homes**
East Wales



Persimmon House
Llantrisant Business Park,
Llantrisant,
Rhondda Cynon Taff,
CF72 8YP
Tel: 01443 223 653

NOTE: EXTERNAL FINISHES NOT SHOWN
REFER TO SITE PLAN FOR CONFIRMATION

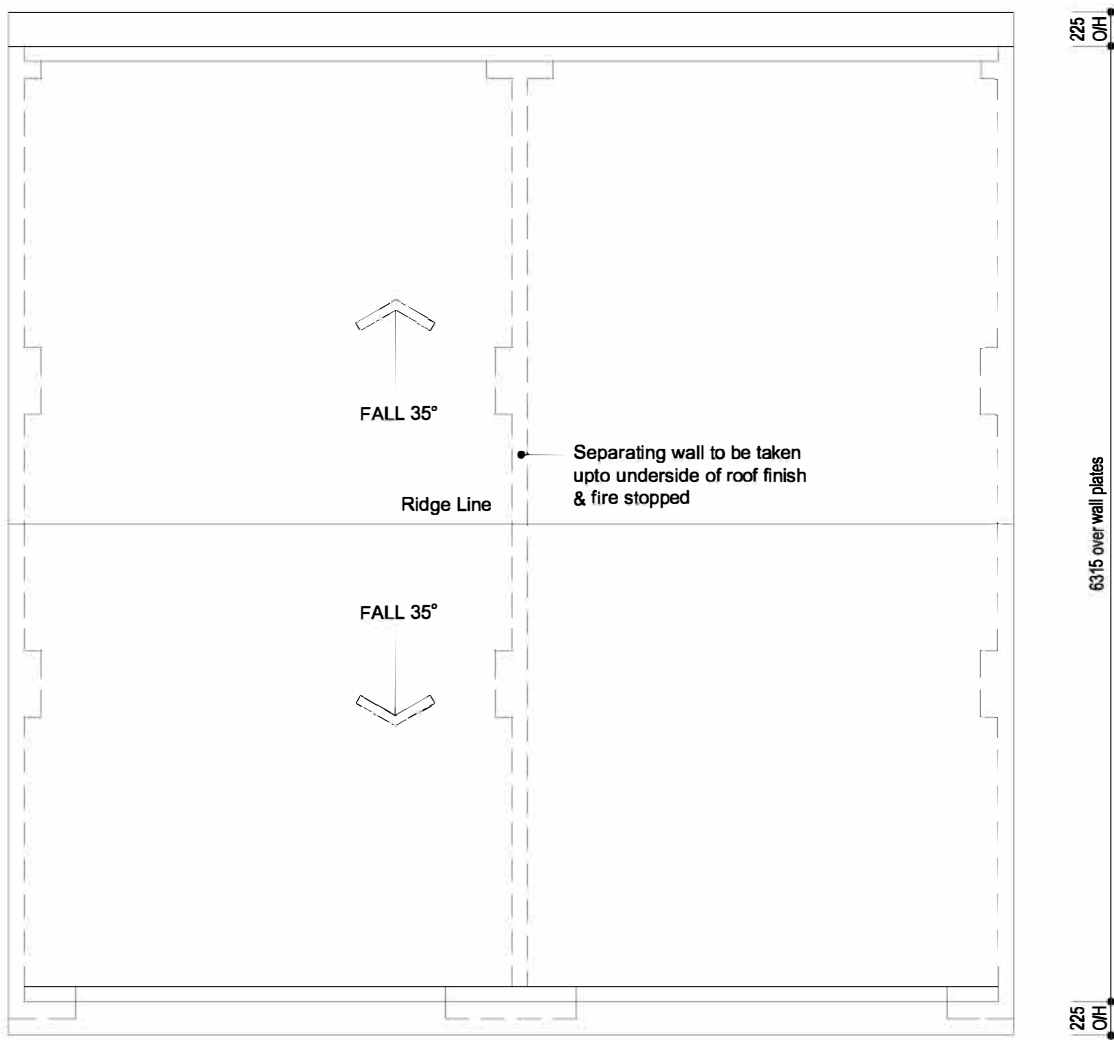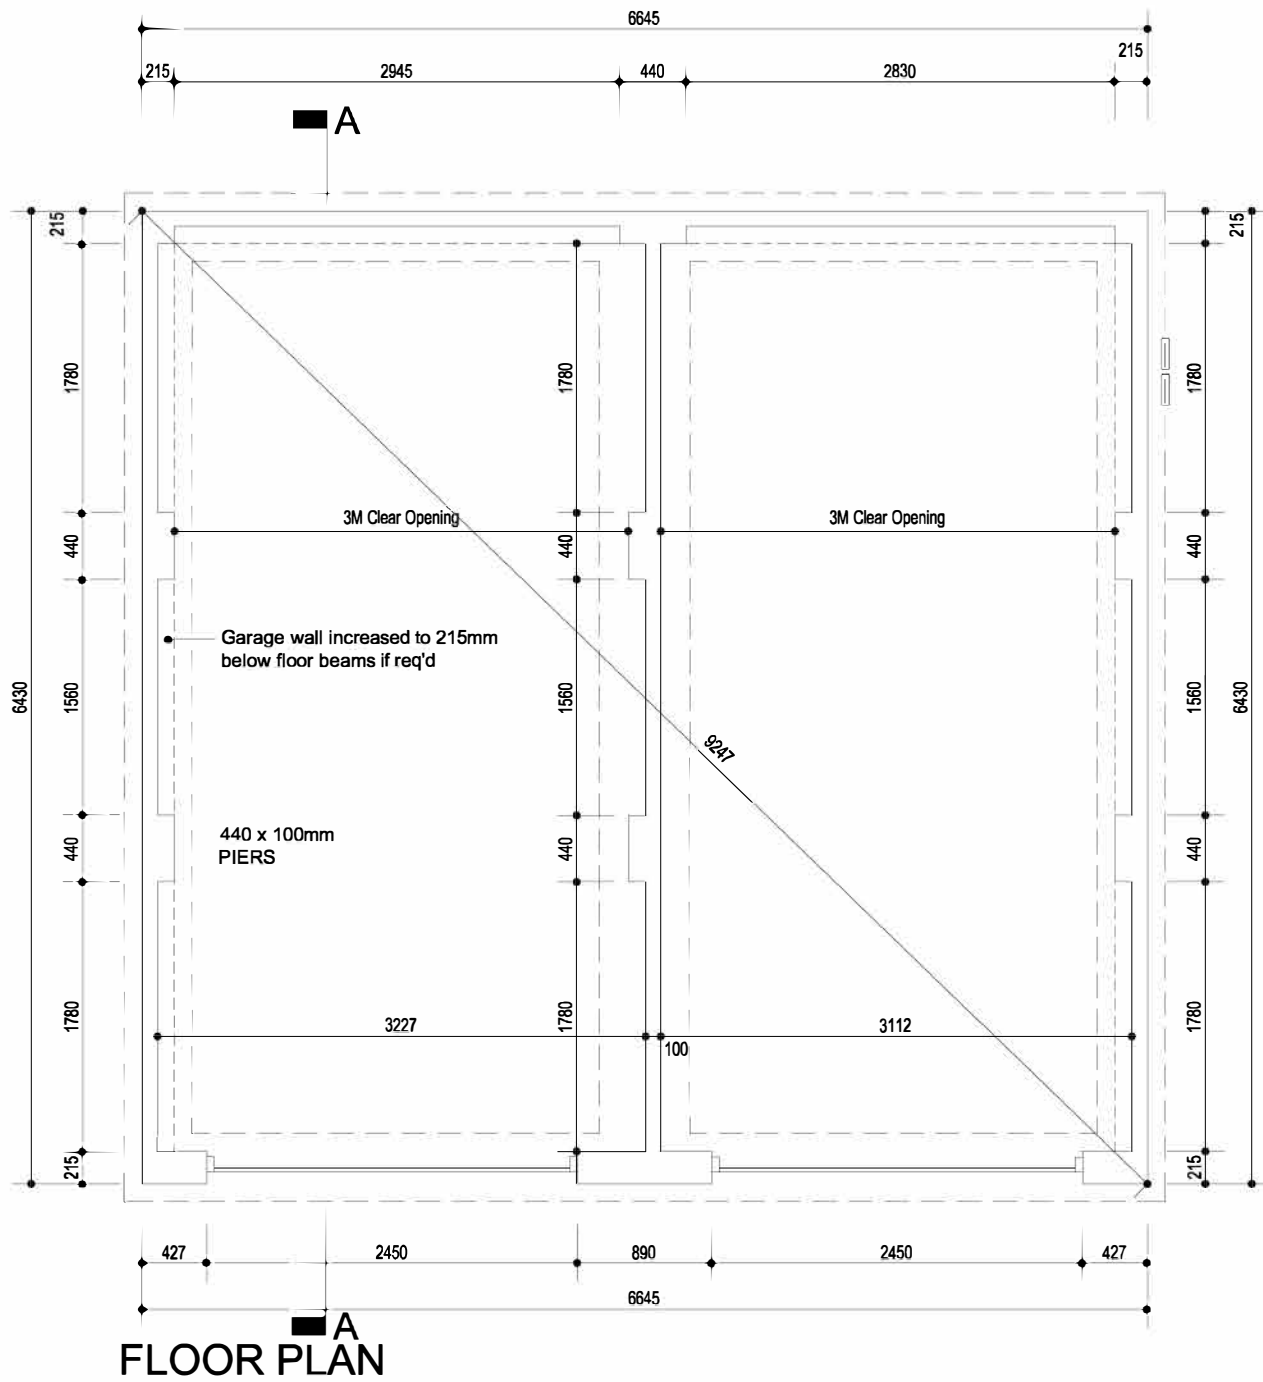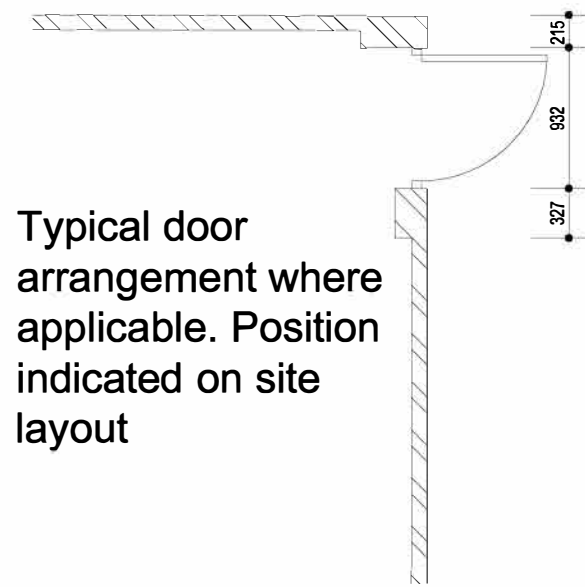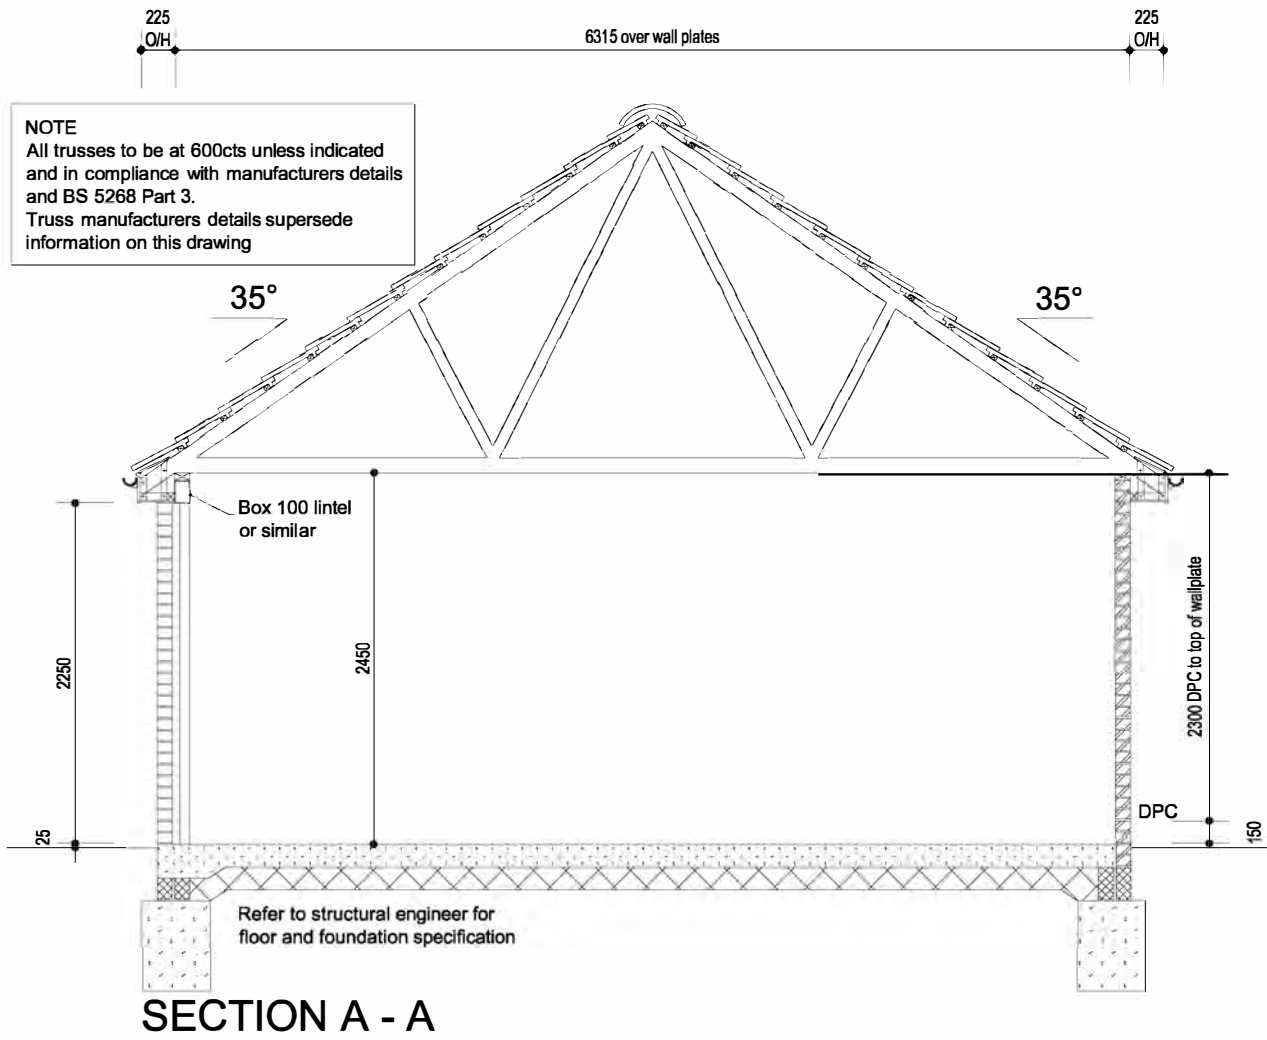

EAVES FRONT ROOF PLAN
(Refer to truss manufacturers for design/layout)

Project: Land at Em Tree Grove, Twynhydryn, Merthyr Tydfil		
Drawing Title: Double Garage/semi - Shared owners Elevations, Floor Plans, Roof plan & Section		
Job No: -	Drawing No: RSG-02	Rev: .
Scale: 1:50 @ A1, 1:100@ A4	Drawn By: RH	
Date: 30/11/2020	Checked By: CW	

Persimmon Homes

East Wales

Persimmon House
Llantrisant Business Park,
Llantrisant,
Rhondda Cynon Taff,
CF72 8YP
Tel: 01443 223 653