



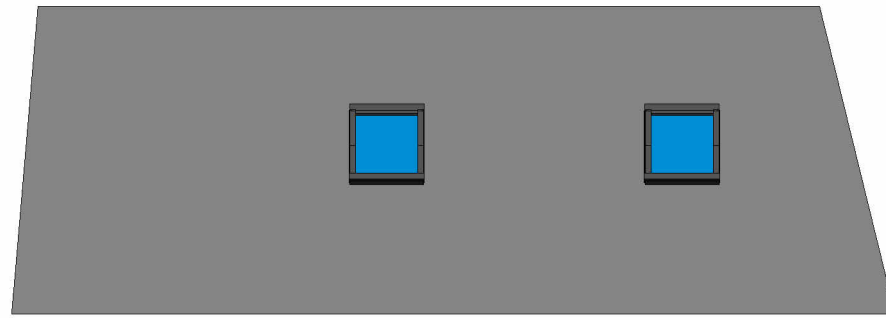


4 Roof Plan

1 : 100

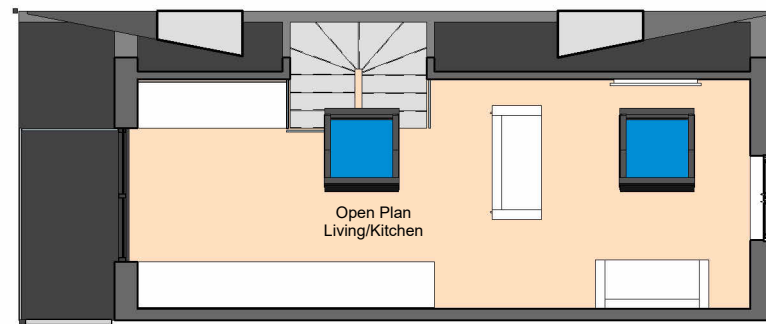


3 Second Floor

1 : 100

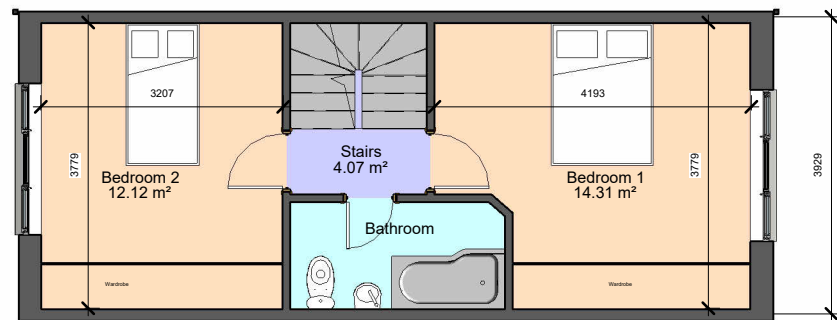


2 First Floor

1 : 100

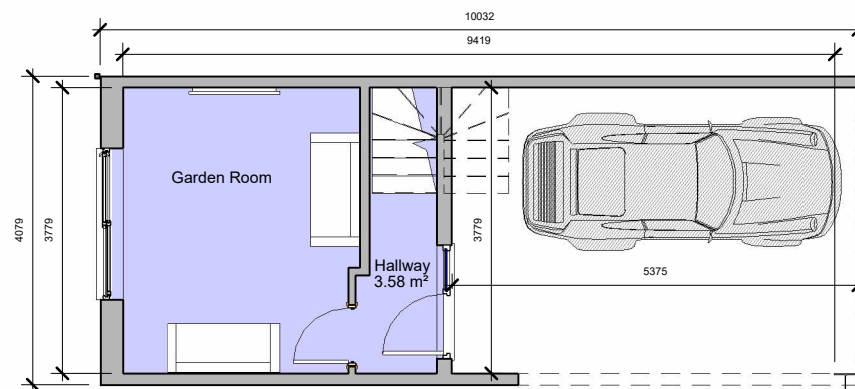

1 Ground Floor

1 : 100

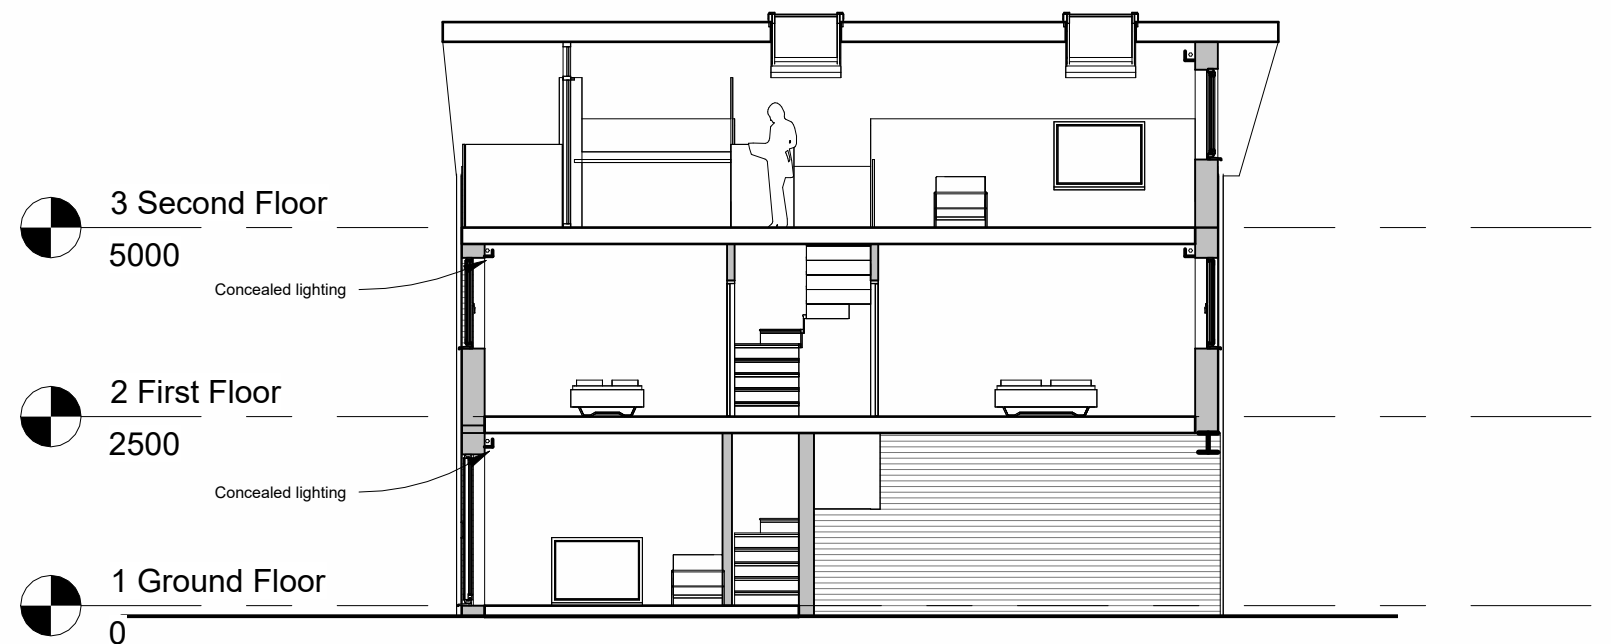

Section 1

1 : 100

No.	Description	Date
 North East Architectural Services		
Clervaux Exchange, Clervaux Terrace, Jarrow NE32 5UP 07455 980 354 admin@nearchitect.co.uk		
Project	xxxxxx	
Address	xxxxxx	
Client	xxxxx	
Sheet	FLOOR PLANS HT 1	Project No. 2020-03-14
Date	2020-04-10	Scale (@ A3) 1 : 100
Drawing No.	A201	Rev




3 Second Floor
5000


2 First Floor
2500

1 Ground Floor
0


ELEVATION 1
1 : 100

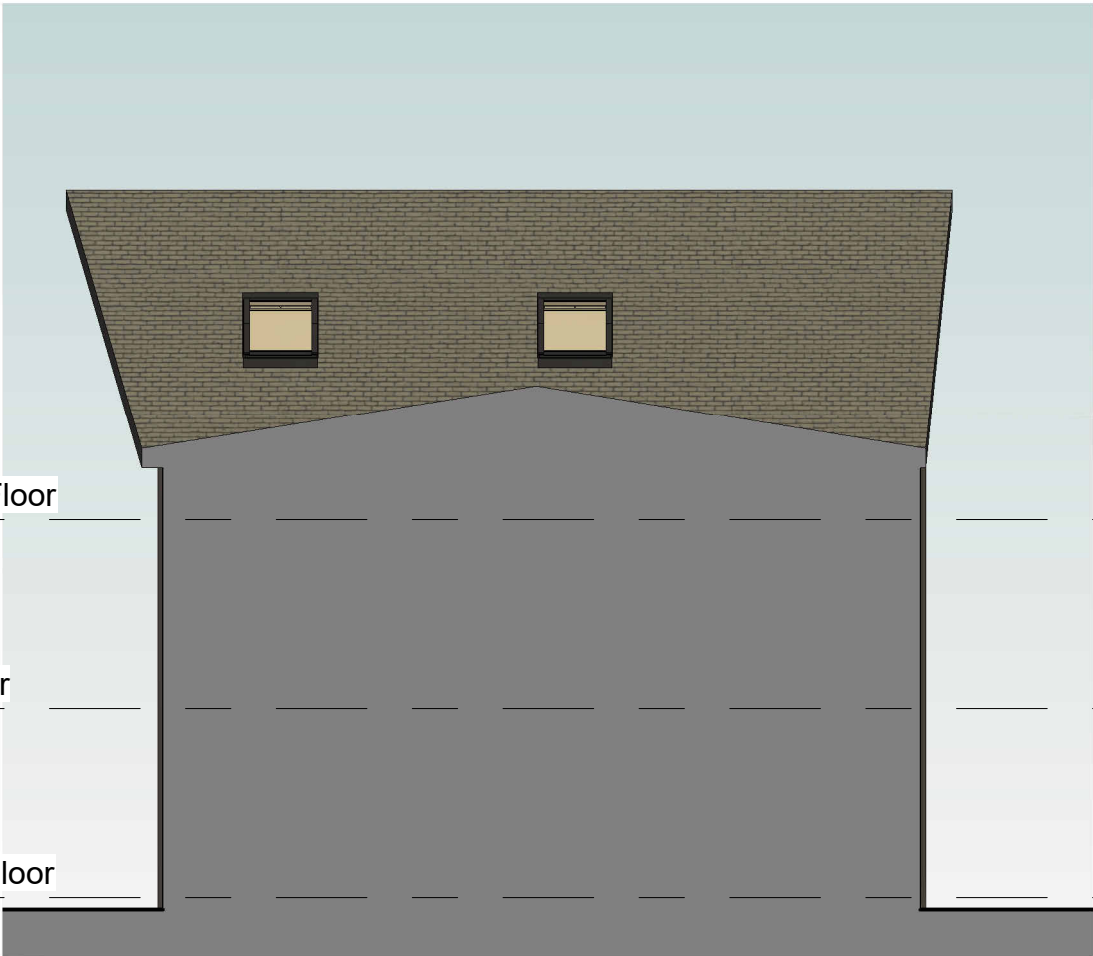

ELEVATION 2
1 : 100

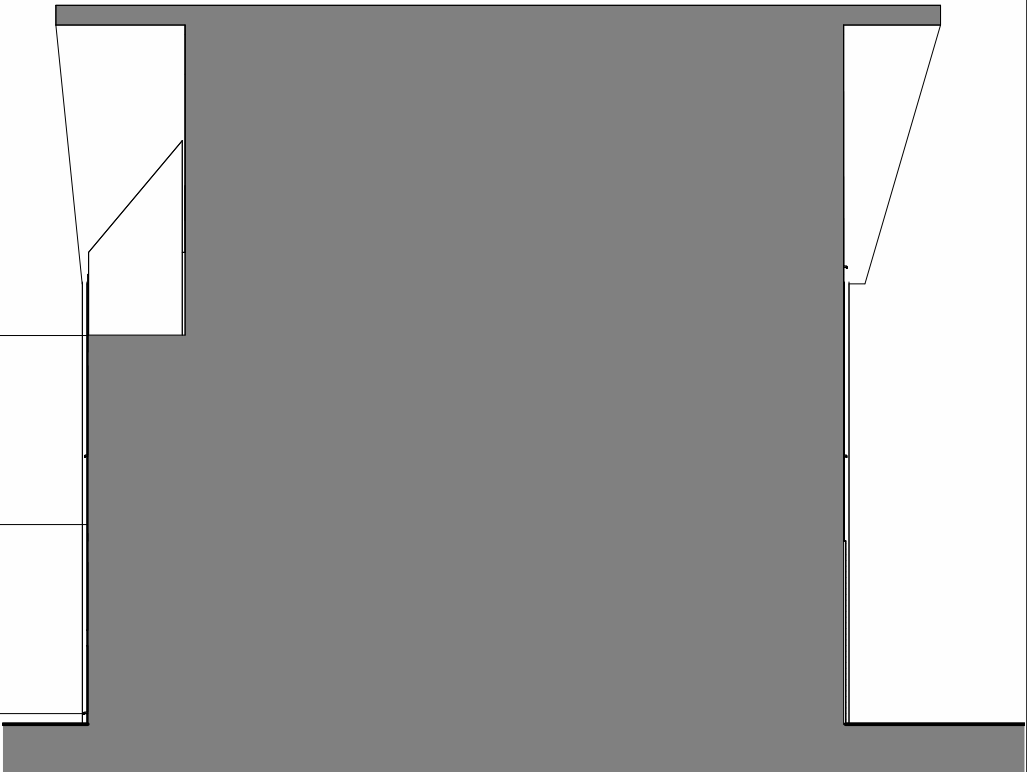

ELEVATION 3
1 : 100

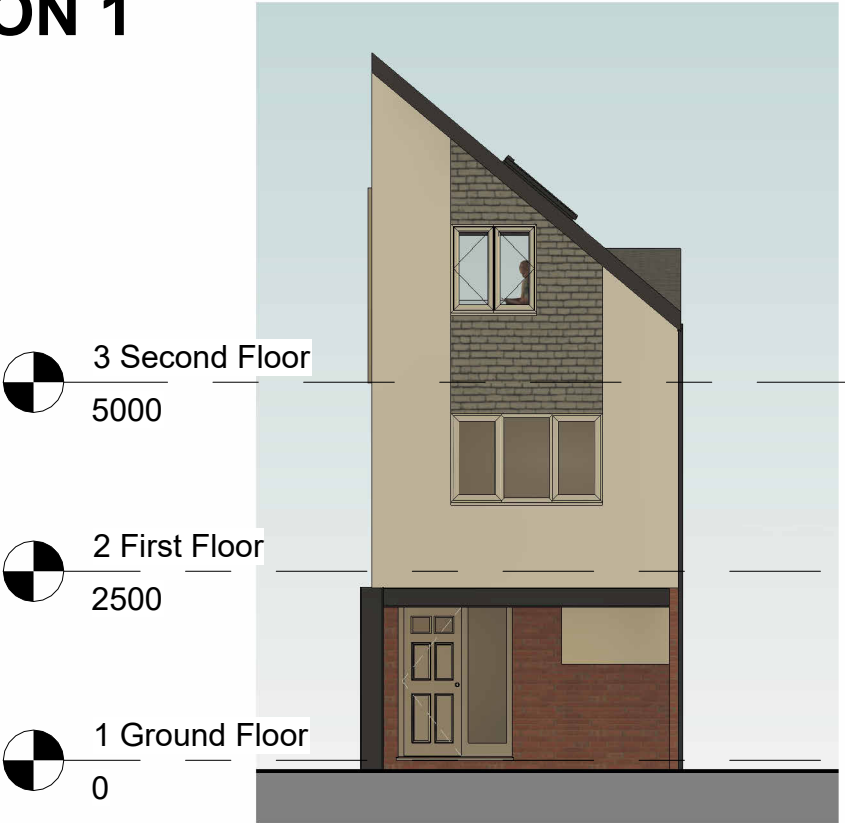

3 Second Floor
5000

2 First Floor
2500

1 Ground Floor
0

ELEVATION 4
1 : 100

A	Scheme updated	2020-04-24
No.	Description	Date
 North East Architectural Services Clervaux Exchange, Clervaux Terrace, Jarrow NE32 5UP 07455 980 354 admin@nearchitect.co.uk		
Project		xxxxxxx
Address		xxxxxxx
Client		xxxxxx
Sheet	PROPOSED ELEVATIONS	Project No. 2020-03-14
Date	2020-04-10	Scale (@ A3) 1 : 100
Drawing No. A202		Rev A