


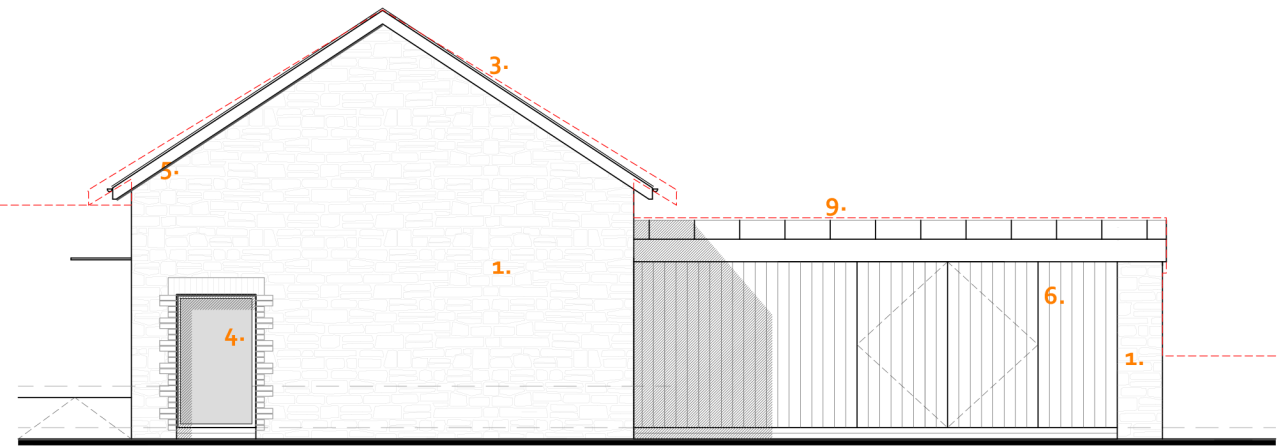


Front Elevation (West)




Side Elevation (South)



Rear Elevation (East)

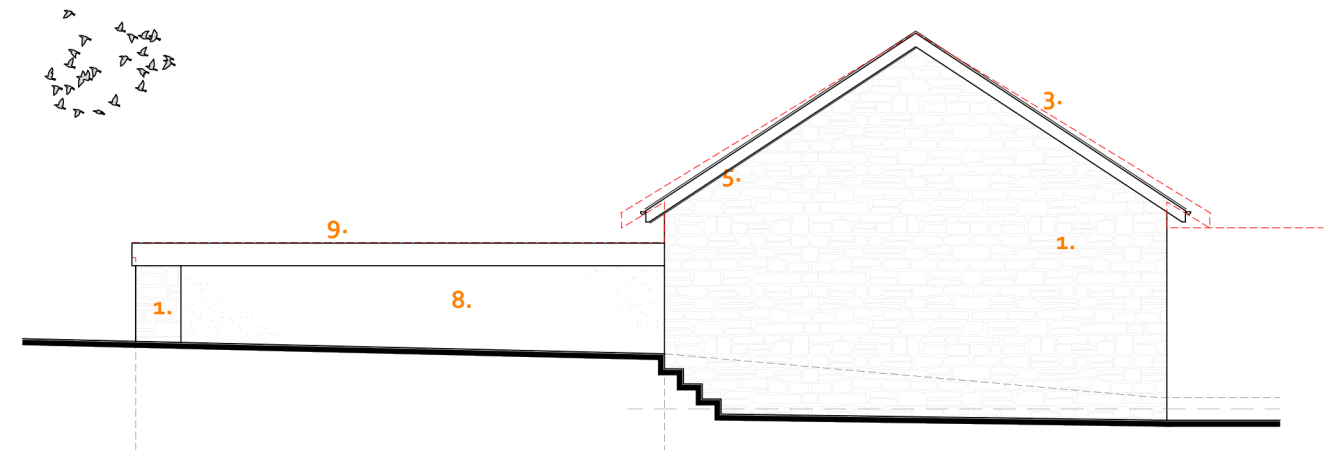

Side Elevation (North)

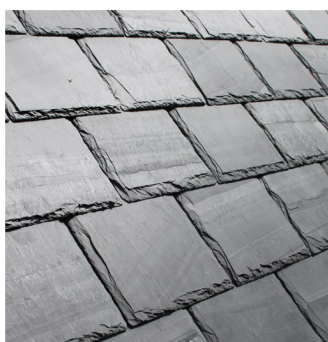


3. Natural Slate Roof



4. Black Aluminium Windows



6. Shou Sugi Ban Charred timber cladding (vertical)

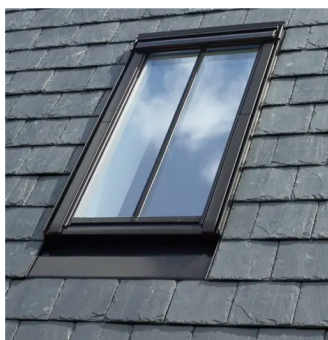

7. Velux conservation rooflight



9. Snaplock standing seam roof, Coated Aluminium - Zinc Patina



Brick Quins and Soldiers
Reclaimed orange bricks

Materials Schedule:

1. Existing Facing Stonework
2. New Stonework to match the existing*
3. New Natural Slate Roof Tiles
4. Aluminium double glazed windows - Black
5. Black fascias and bargeboards
6. Vertical charred timber cladding
7. Velux type conservation roof lights
8. Painted, smooth sand cement render
9. Replacement metal profile flat roof

----- Existing Building Profile

NB - *Stone used to infill existing openings will be coined to emphasise positioning of existing openings



Project Name Goitre Coed Fach Barn
Project Ref OAD_5206
Drawing Ref MAT 001
Drawing Name Proposed Materials & Key
Scale 1:100 @ A3