


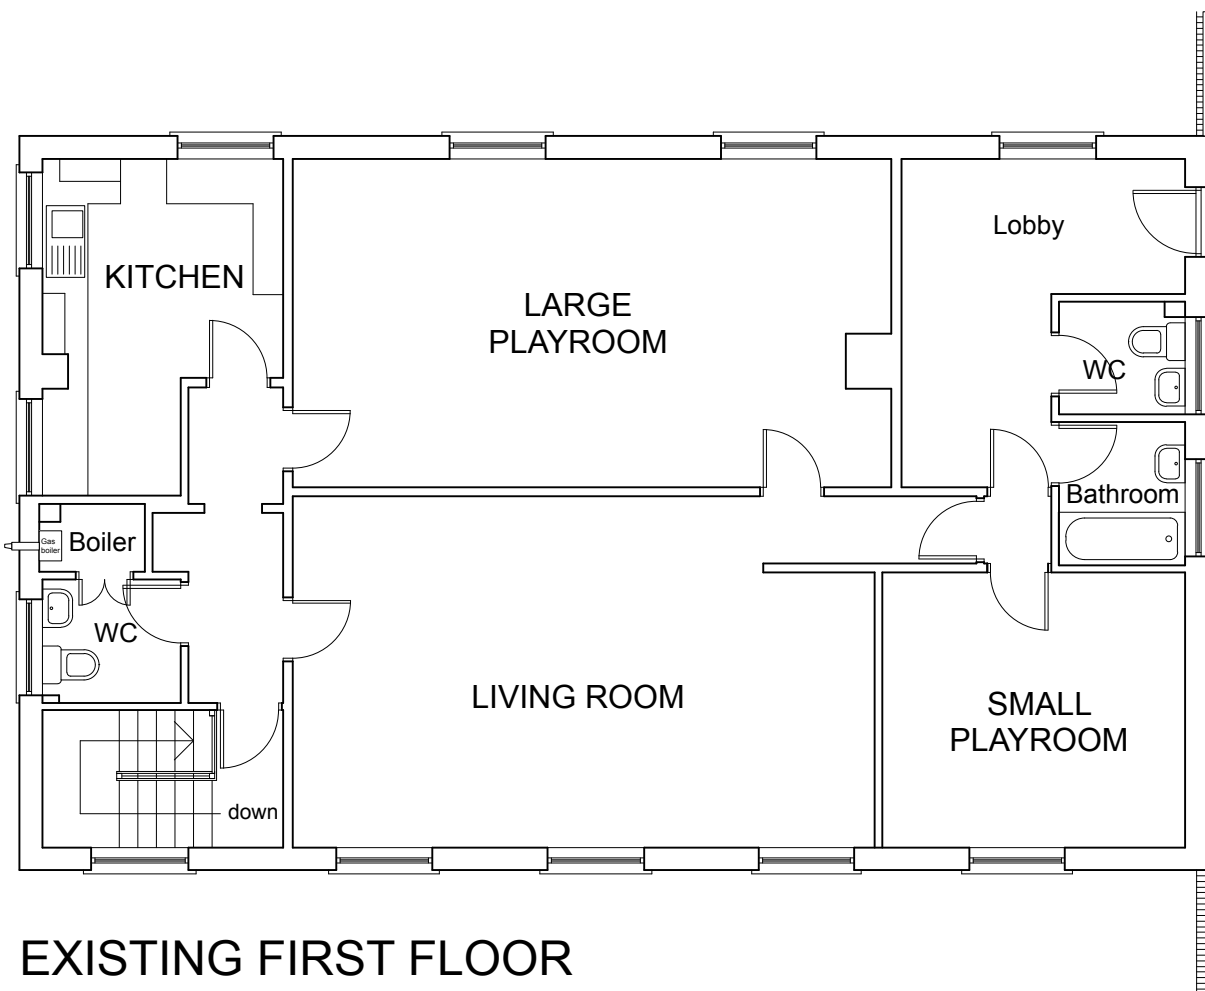


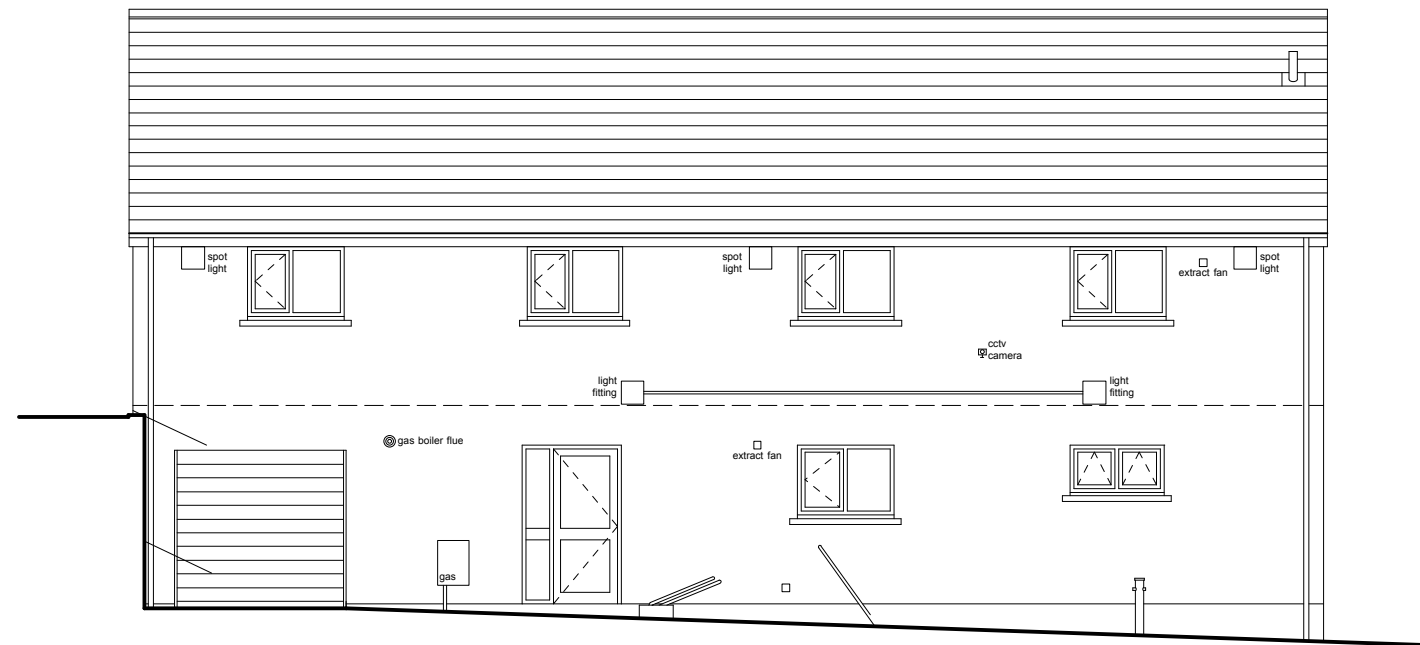


EXISTING FIRST FLOOR
1:100

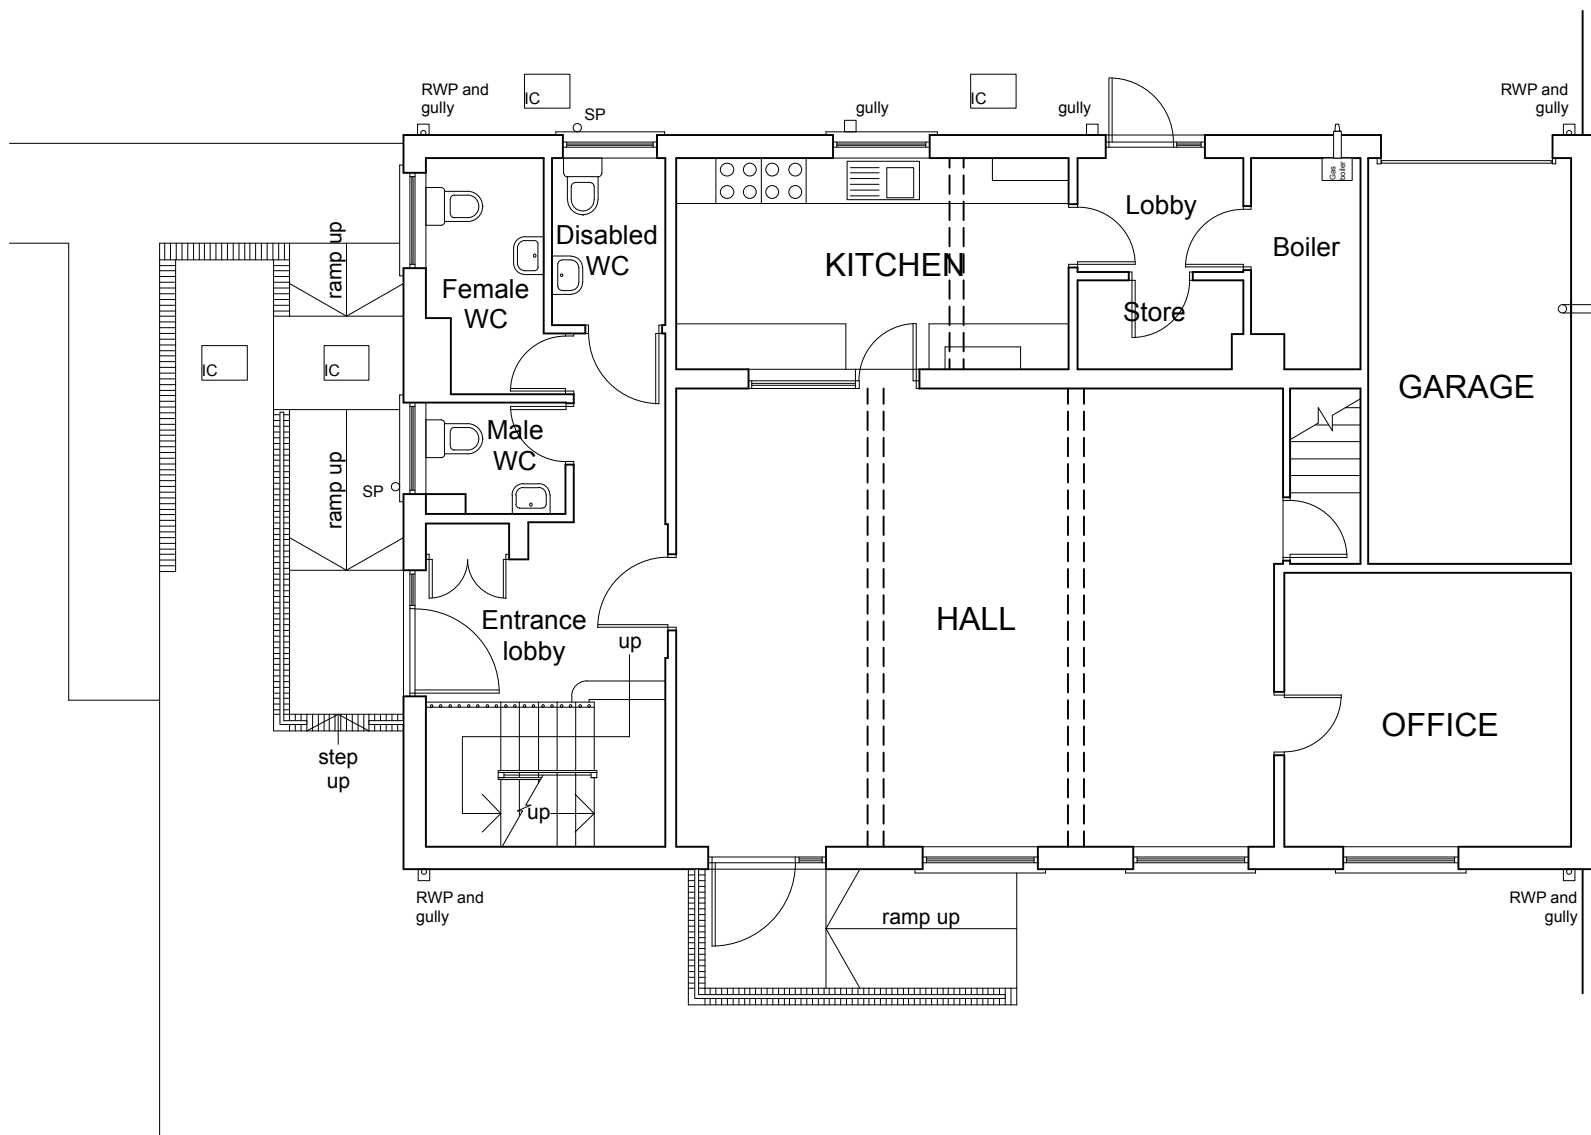


EXISTING NORTH ELEVATION
1:100

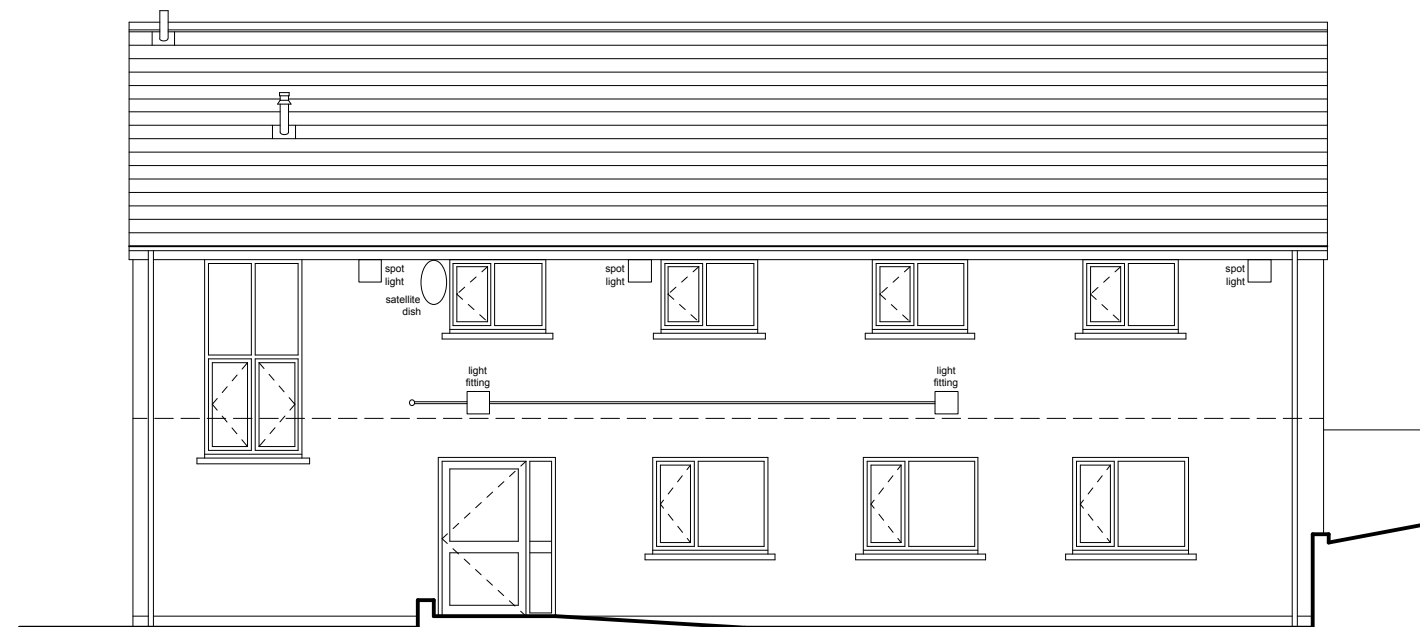


EXISTING SOUTH ELEVATION
1:100

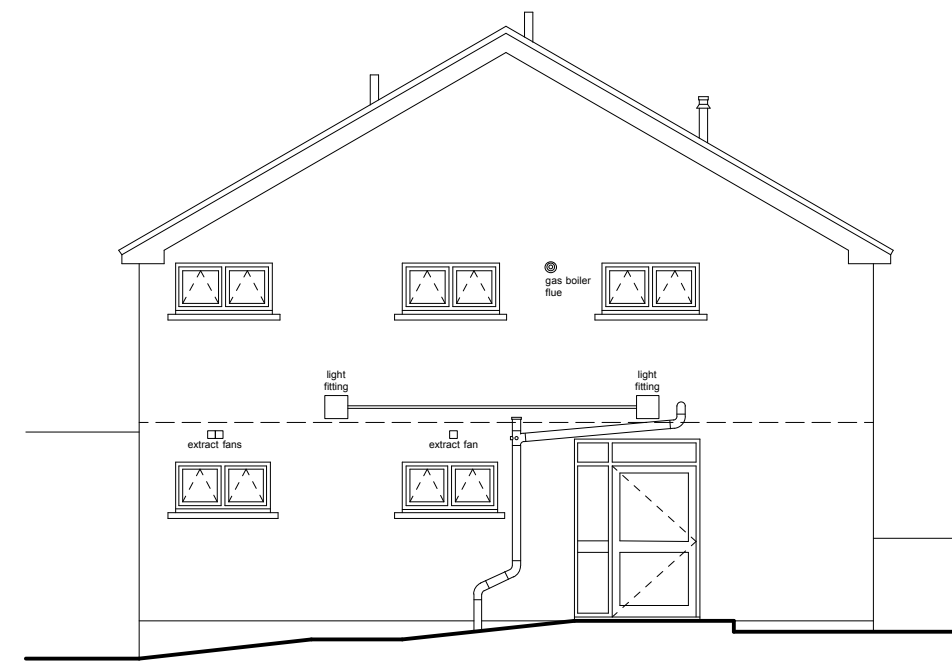

EXISTING WEST ELEVATION
1:100

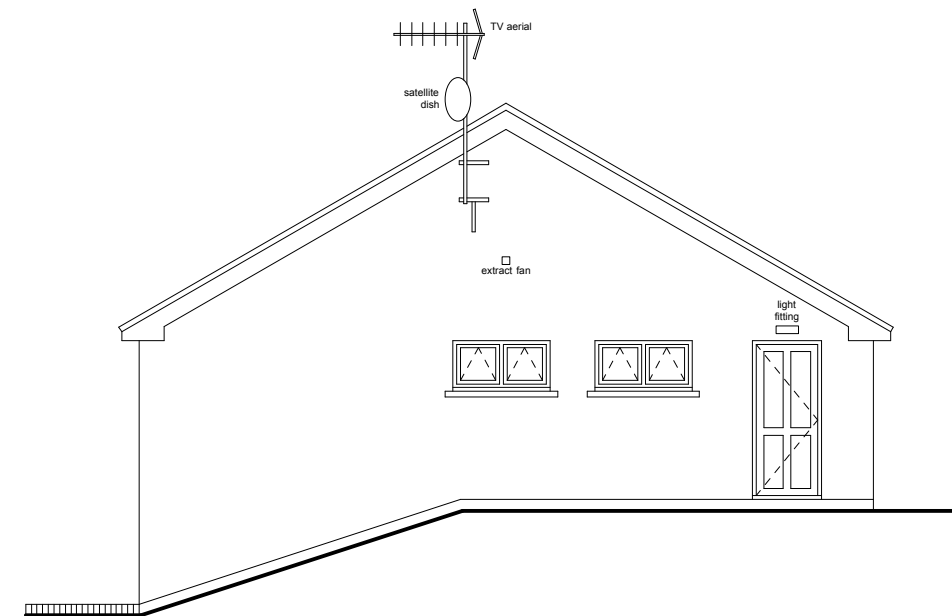

EXISTING EAST ELEVATION
1:100

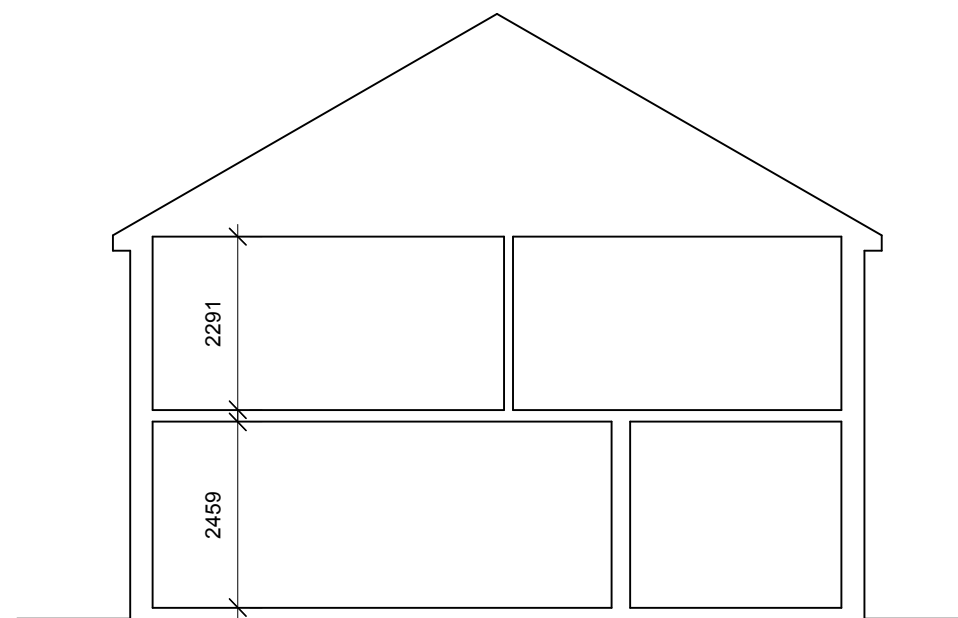

SECTION

Rev A - External ramps and paths added - 30/10/20		
This drawing, the works and concepts depicted are the copyright of Paul Overton Architect and may not be reproduced or made use of, either directly or indirectly, without express written consent.		
Do not scale off this drawing.		
All heights, levels, sizes and dimensions to be checked on site before any work is undertaken.		
PAUL OVERTON ARCHITECTS		
97A HIGH STREET	TEL 01686 371194	
MERTHYR TYDFIL	MOB 07929 659 282	
CF47 8UD	paul@pro-architects.co.uk	
Client		
Merthyr Valleys Homes		
Project		
Proposed New First Floor Flats at Greenwood Close Community Centre		
Drawing Title		
Existing Plans, Elevations and Section		
CAD ref	Drawn	
	MST	
Date	Scale	
October 2020	1:100 @ A2	
Project No.	Drawing No.	Revision
9055	02	A