




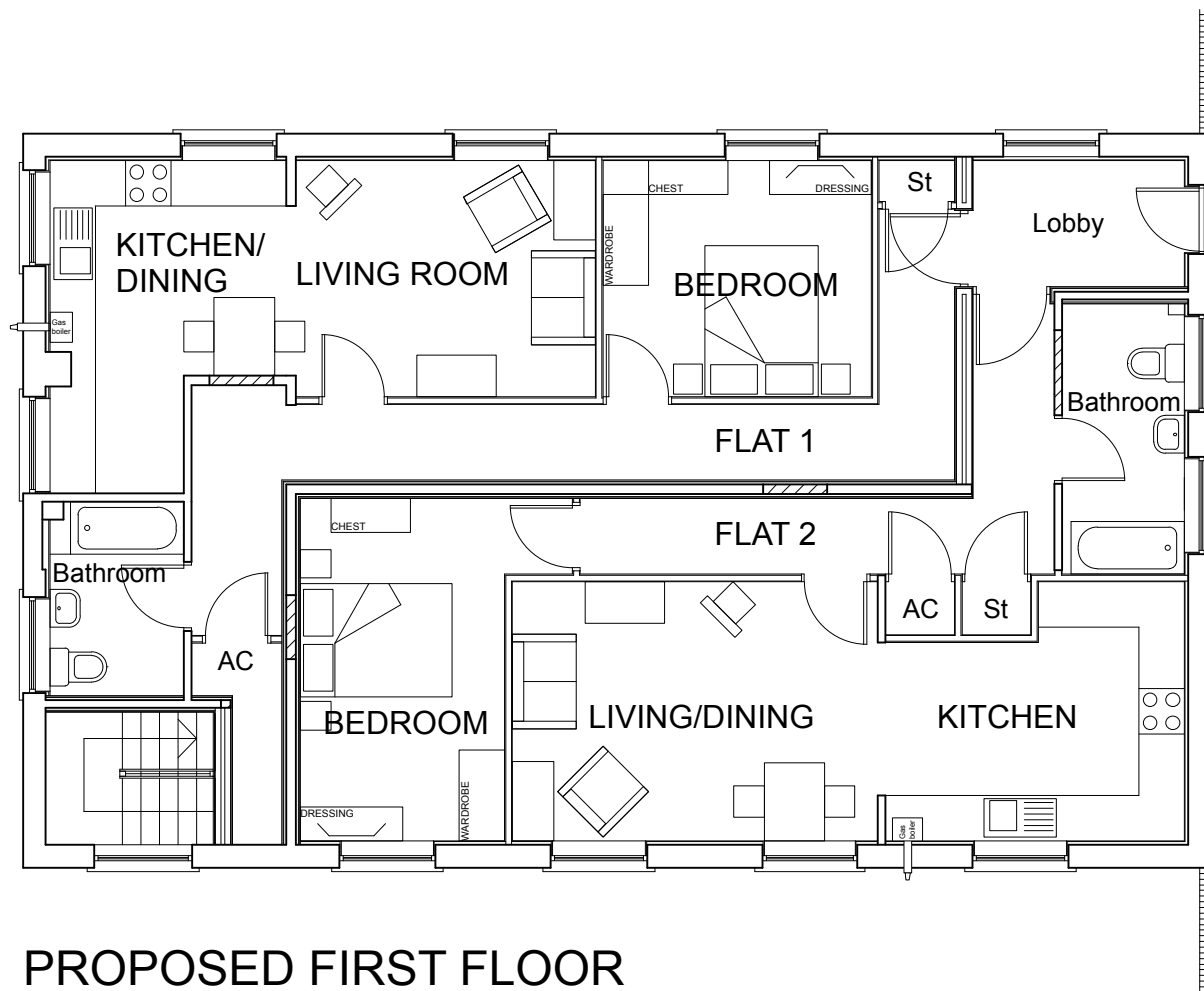


PROPOSED FIRST FLOOR
1:100

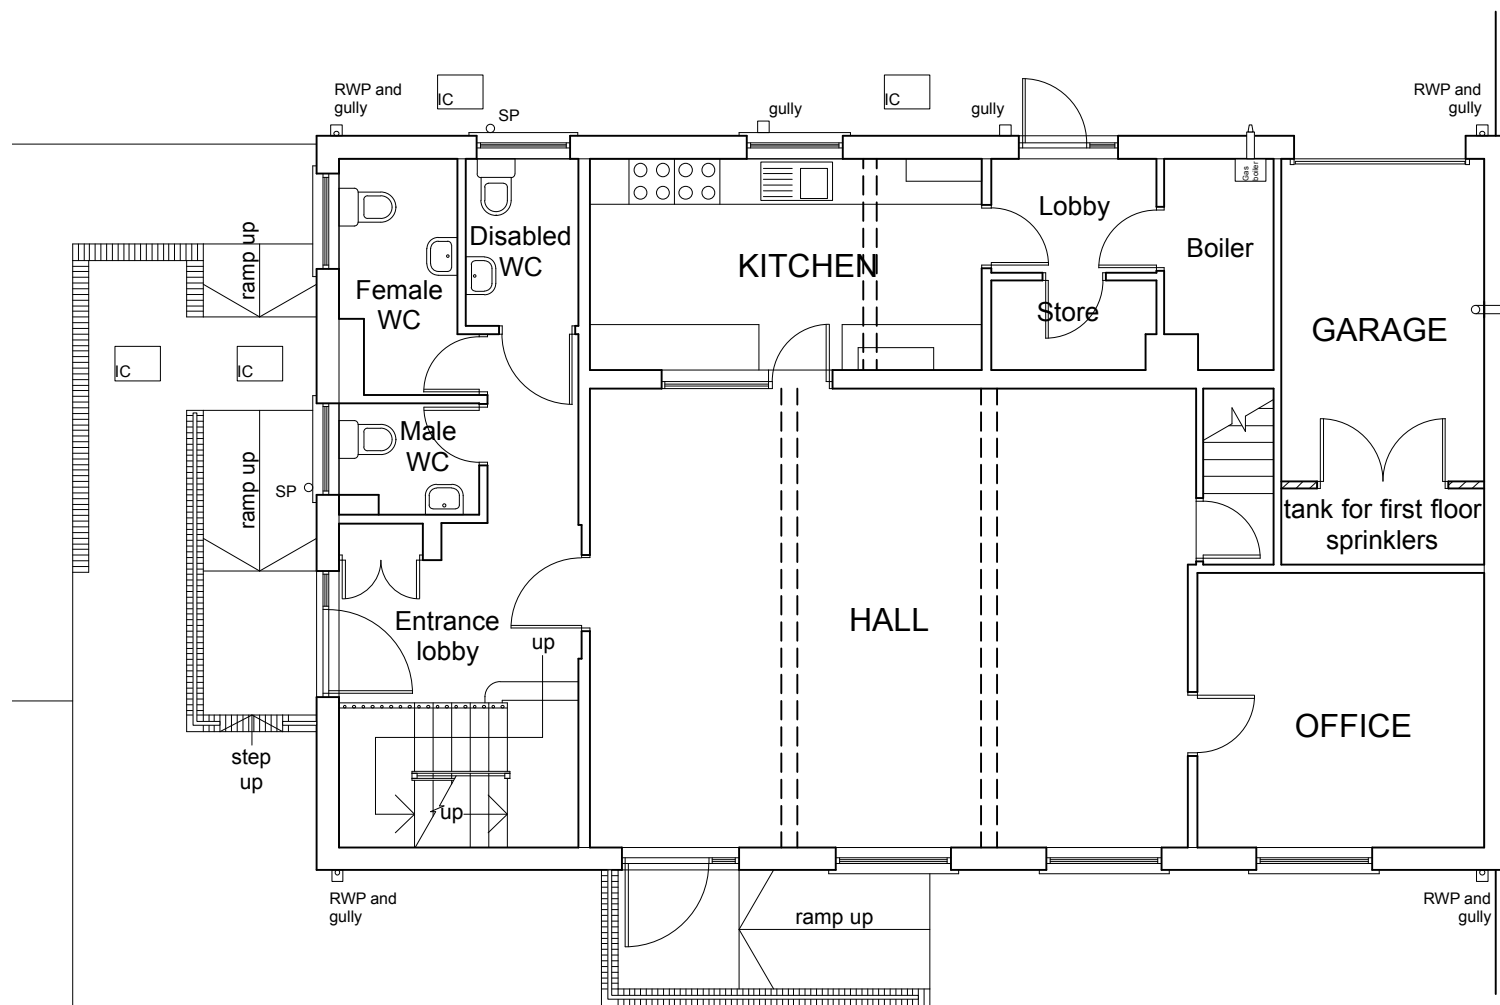


PROPOSED GROUND FLOOR
1:100

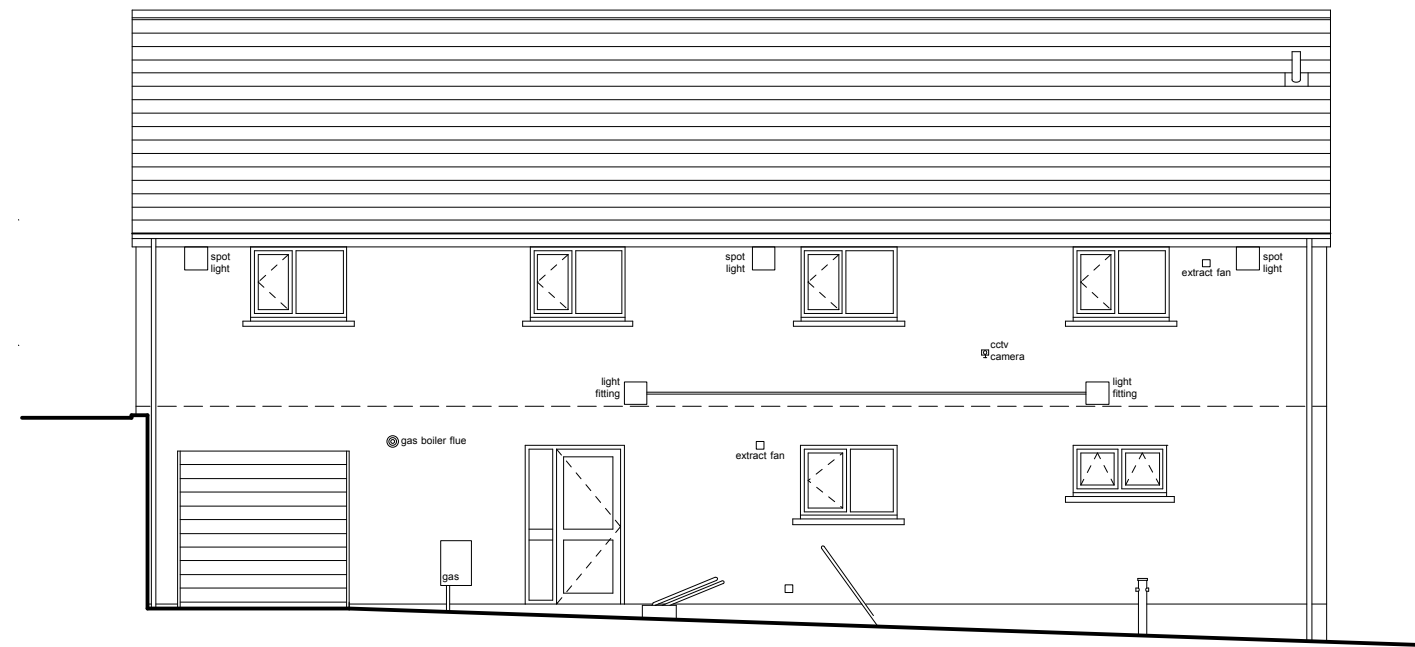


PROPOSED NORTH ELEVATION
1:100

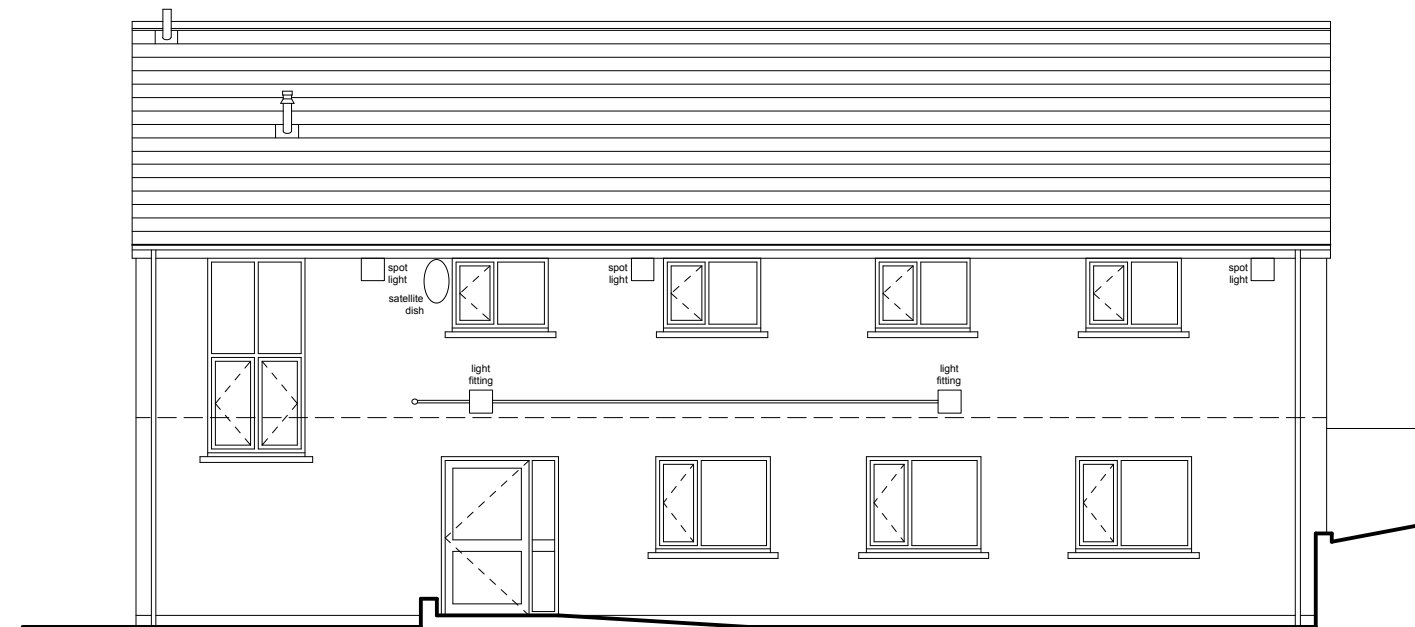

PROPOSED SOUTH ELEVATION
1:100

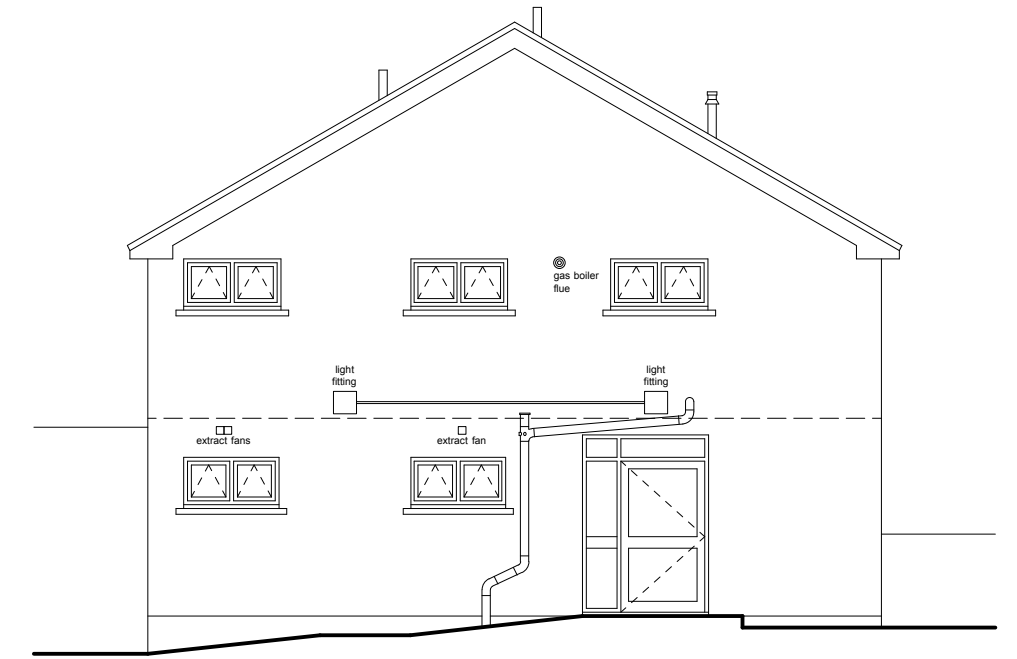


PROPOSED WEST ELEVATION
1:100

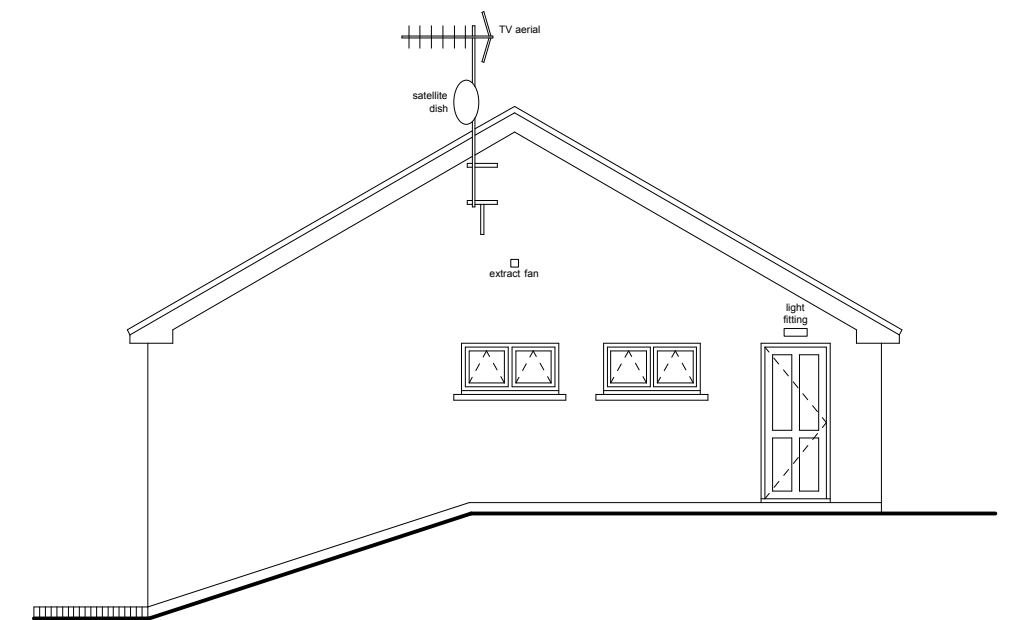

PROPOSED EAST ELEVATION
1:100

FLOOR AREAS

FLAT 1 - 60 sq.m
FLAT 2 - 60 sq.m

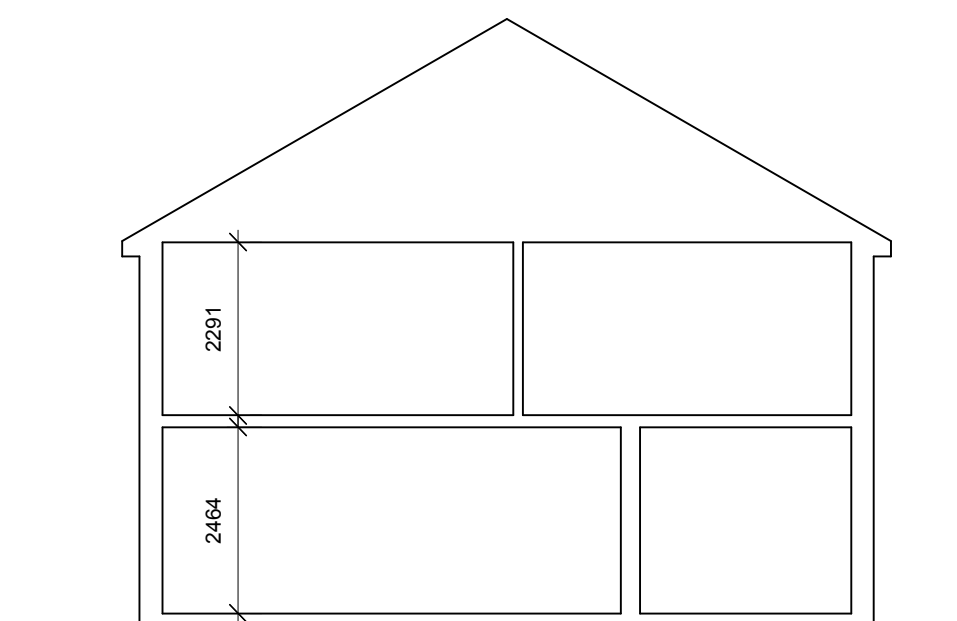

SECTION

Rev B - External ramps and paths added - 30/10/20
Rev A - Flat 1 AC extended onto landing to incorporate electricity supply - 08/10/20

This drawing, the works and concepts depicted are the copyright of Paul Overton Architect and may not be reproduced or made use of, either directly or indirectly, without express written consent.

Do not scale off this drawing.

All heights, levels, sizes and dimensions to be checked on site before any work is undertaken.

PAUL OVERTON ARCHITECTS
97A HIGH STREET TEL: 01685 371194
MERTHYR TYDFIL MOB: 07929 659 282
CF47 8UD paul@pro-architects.co.uk

Client
Merthyr Valleys Homes

Project
Proposed New First Floor Flats at Greenwood Close Community Centre

Drawing Title
Proposed Plans, Elevations and Section

CAD ref	Drawn MST
---------	--------------

Date October 2020	Scale 1:100 @ A2
----------------------	---------------------

Project No. 9055	Drawing No. 03	Revision B
---------------------	-------------------	---------------