



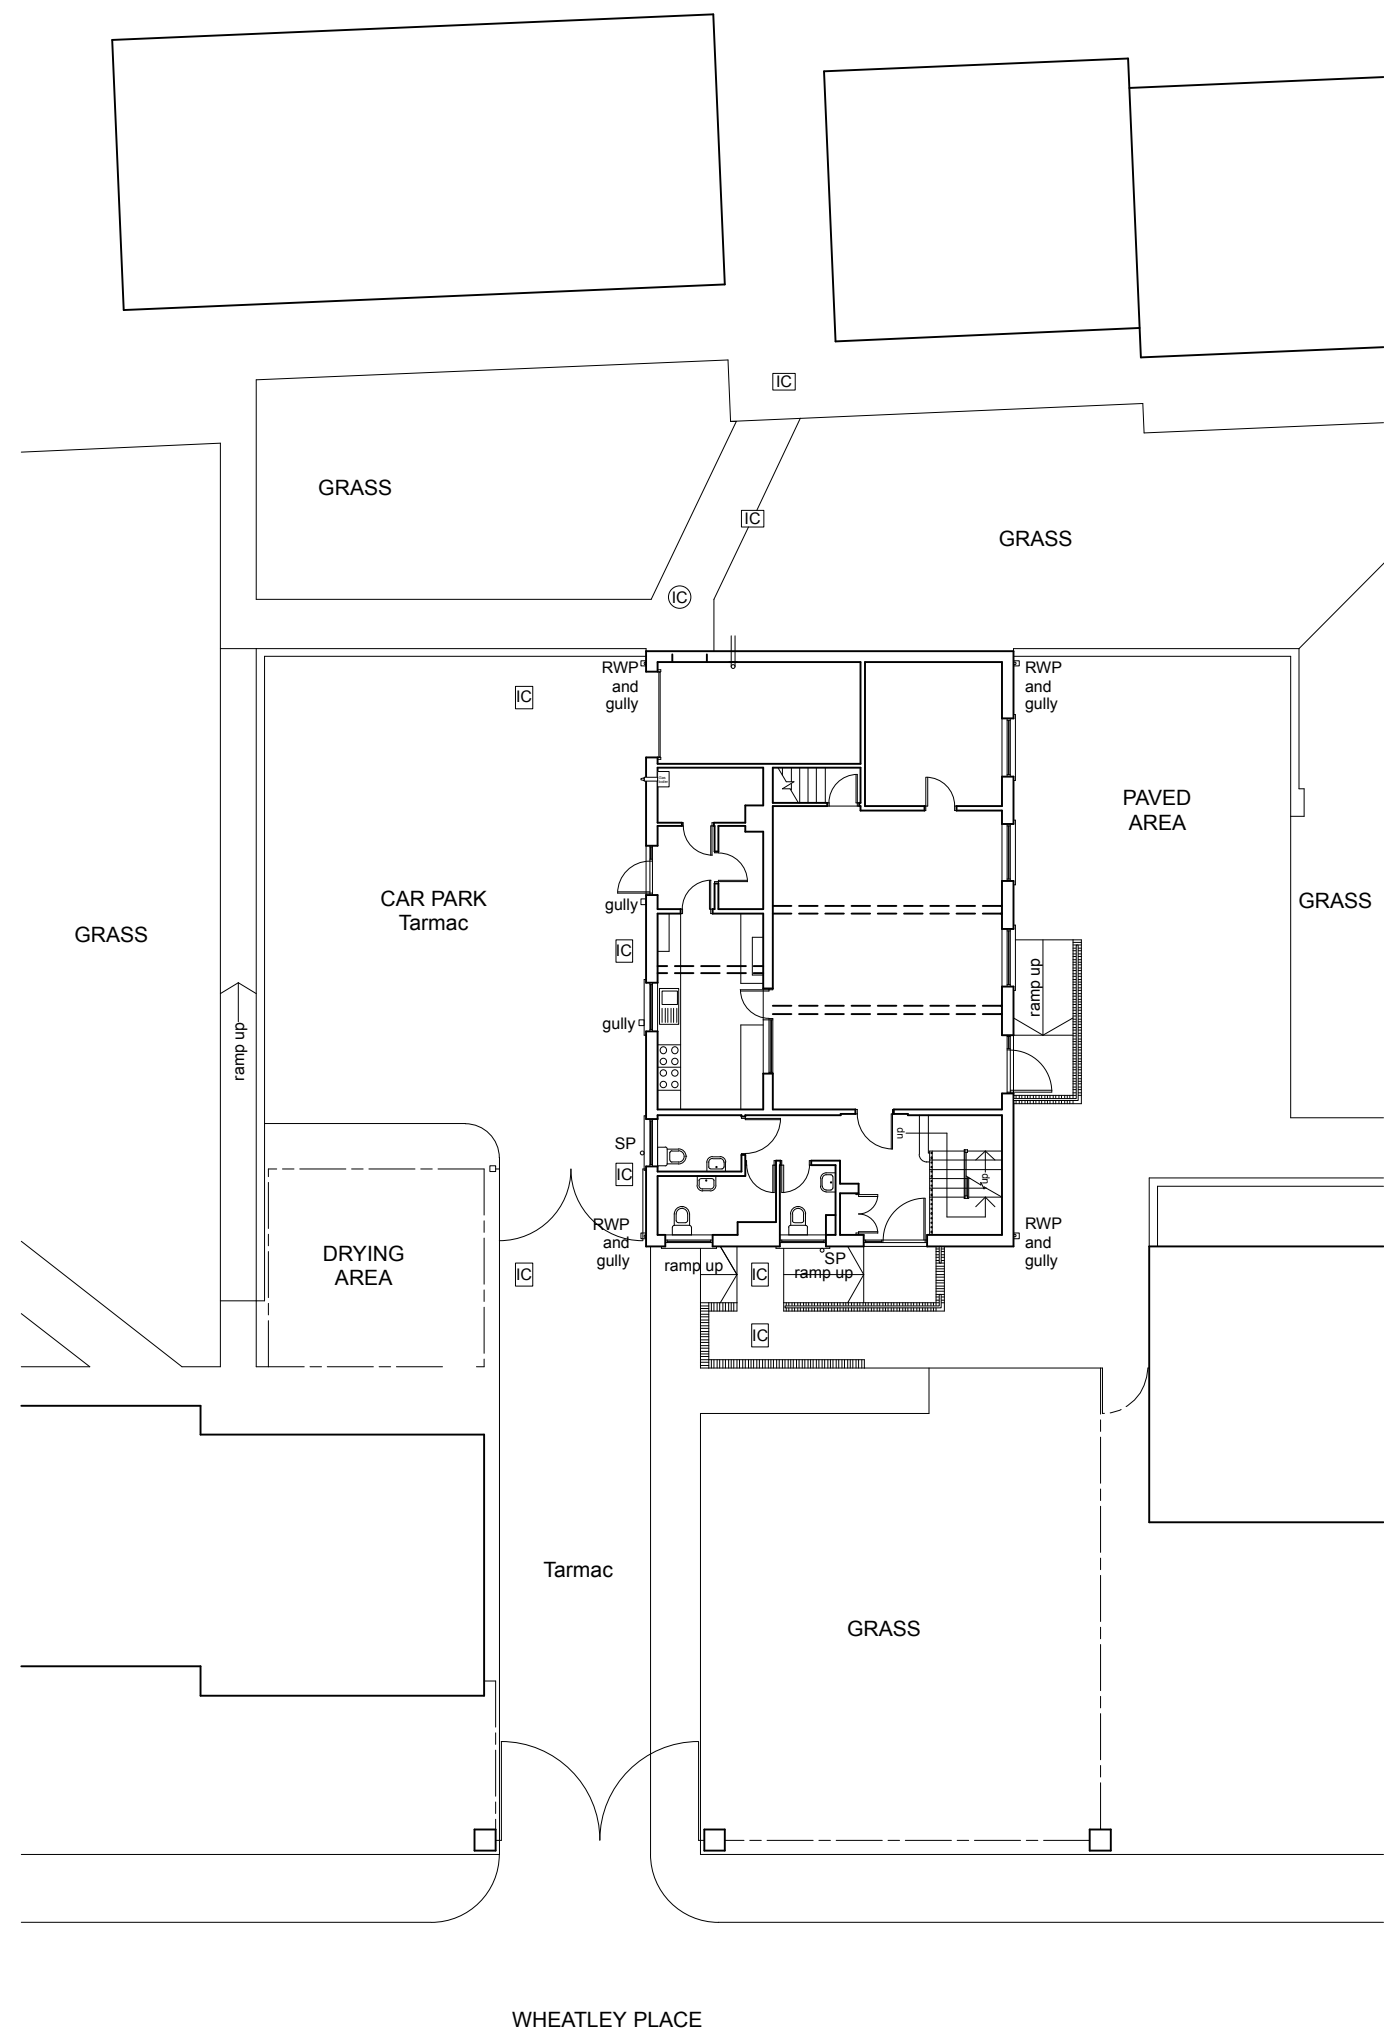

EXISTING SITE PLAN
1:200

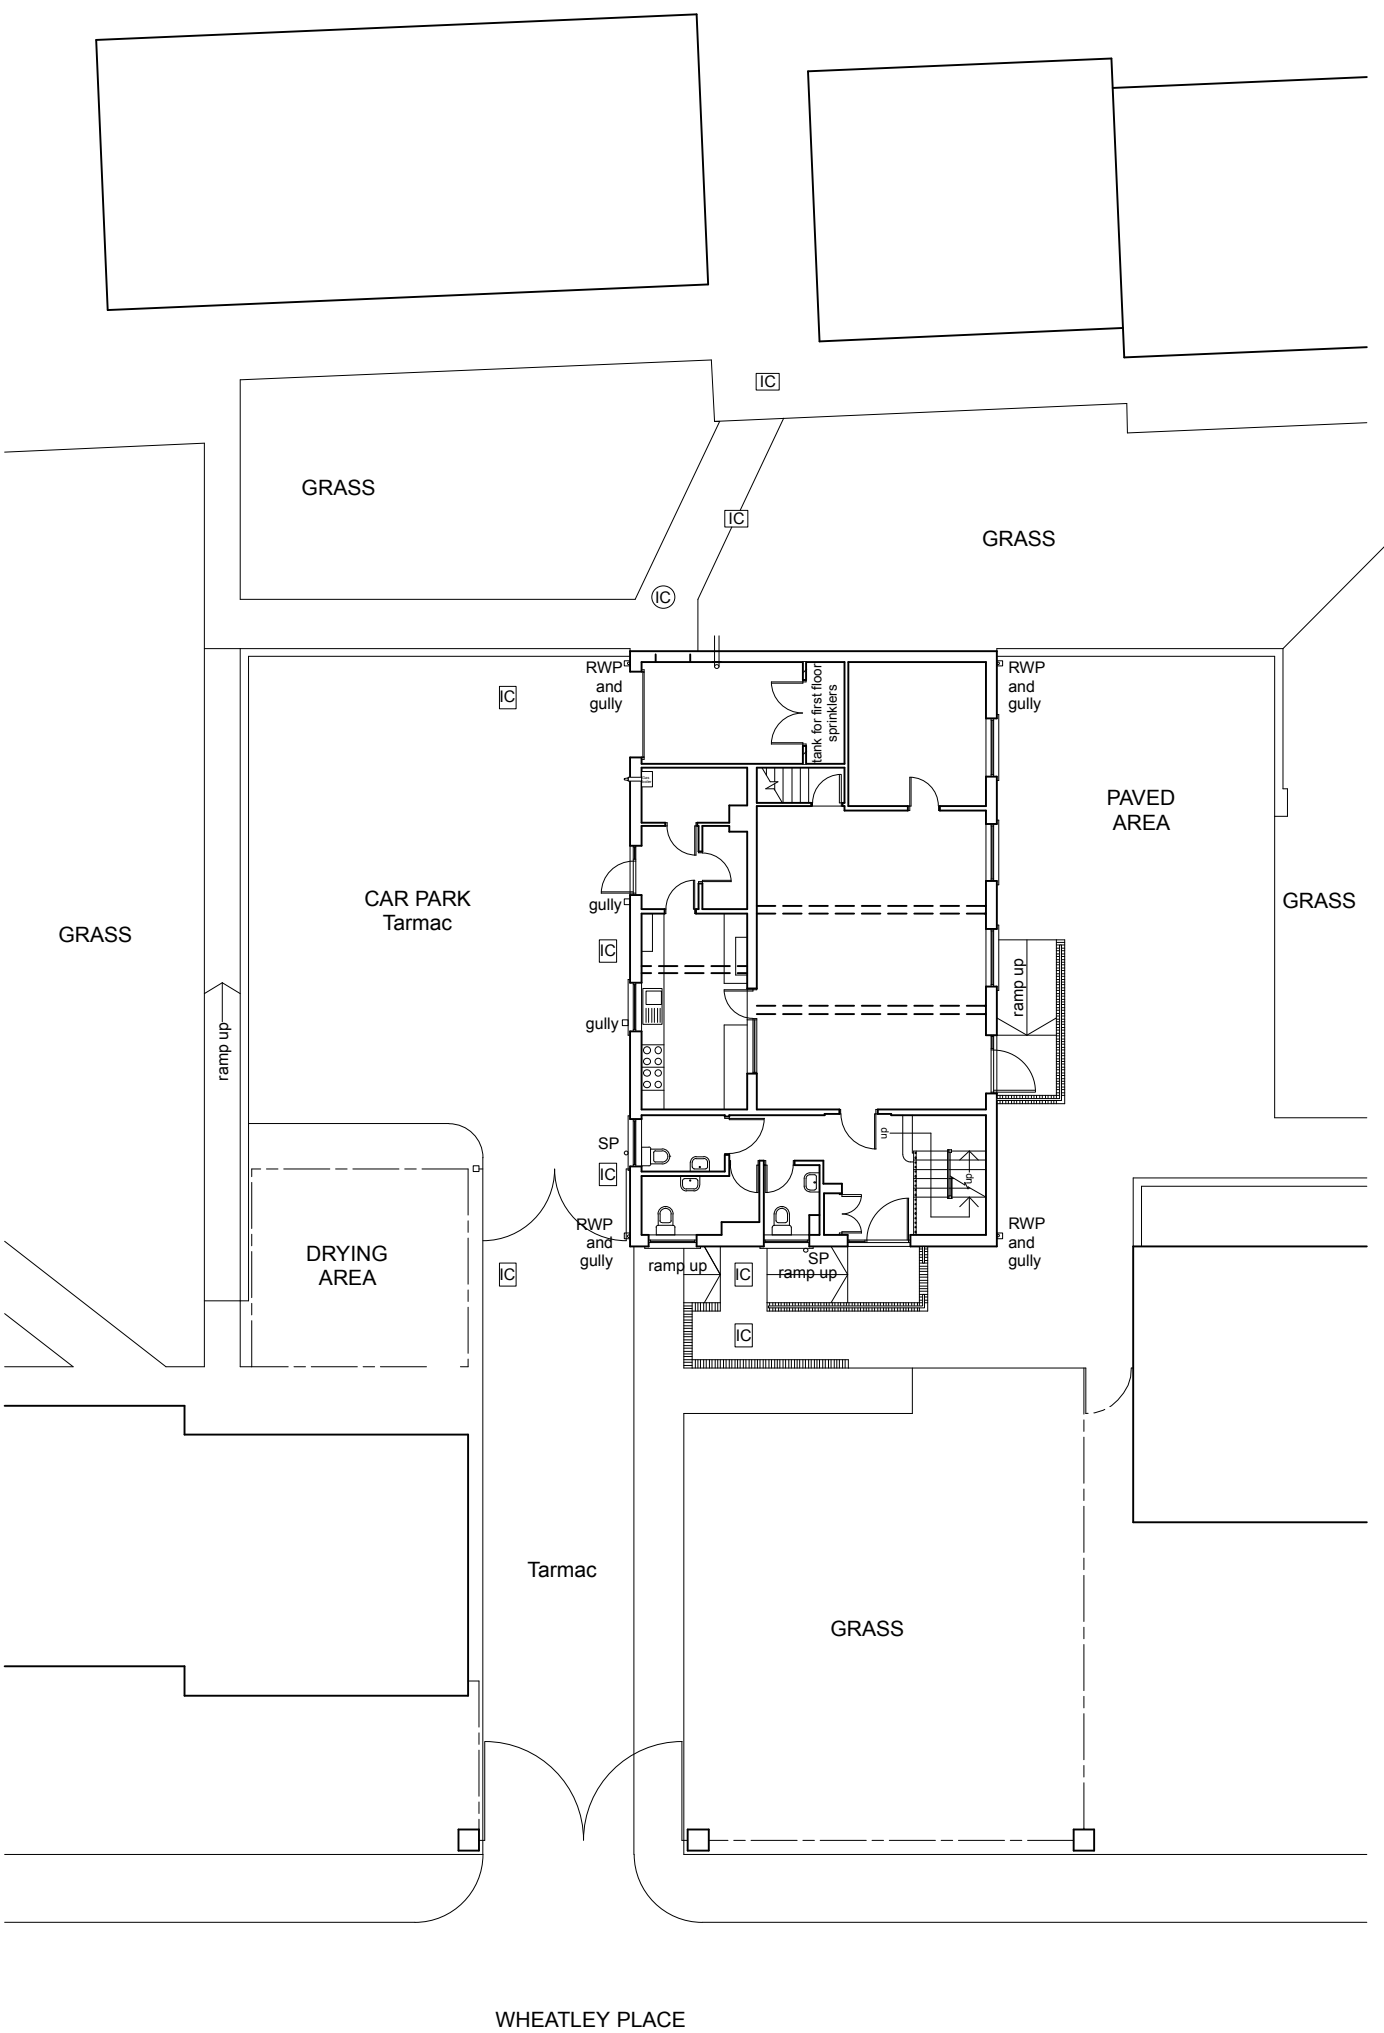

PROPOSED SITE PLAN
1:200

This drawing, the works and concepts depicted are the copyright of Paul Overton Architect and may not be reproduced or made use of, either directly or indirectly, without express written consent.

Do not scale off this drawing.

All heights, levels, sizes and dimensions to be checked on site before any work is undertaken.

PAUL OVERTON ARCHITECTS
97A HIGH STREET
MERTHYR TYDFIL
CF47 8UD
TEL 01685 371194
MOB. 07929 659 282
paul@pro-architects.co.uk

Client
Merthyr Valleys Homes

Project
Proposed New First Floor Flats at Greenwood Close Community Centre

Drawing Title
Existing and Proposed Site Plans

CAD ref	Drawn MST
---------	---------------------

Date October 2020	Scale 1:200 @ A2
-----------------------------	----------------------------

Project No. 9055	Drawing No. 04	Revision -
----------------------------	--------------------------	----------------------