



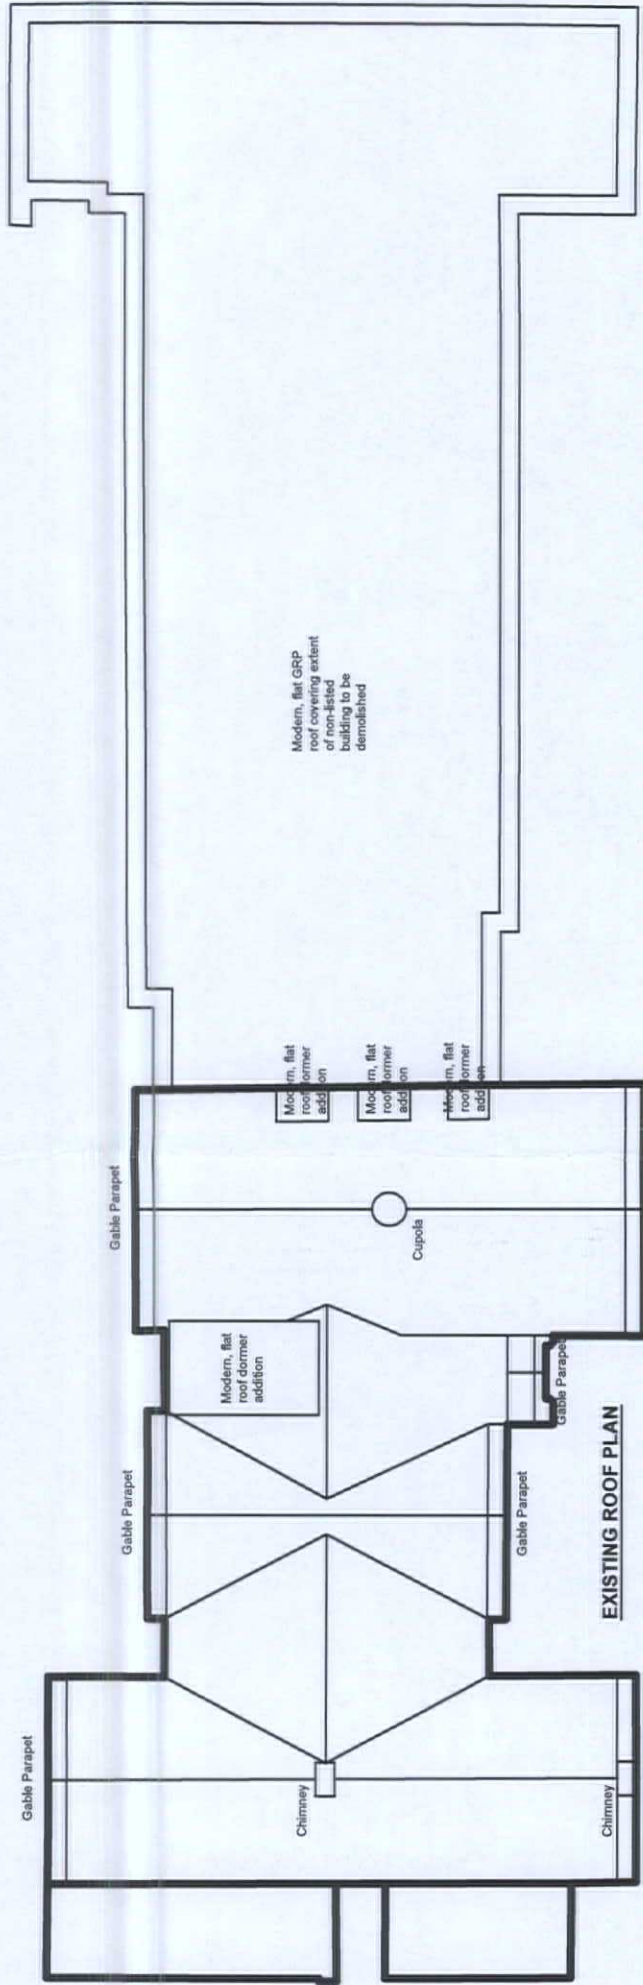

EXISTING ROOF PLAN

NB: Plan indicates geometry of roof although almost all sides are missing and many rooms are completely exposed to the elements

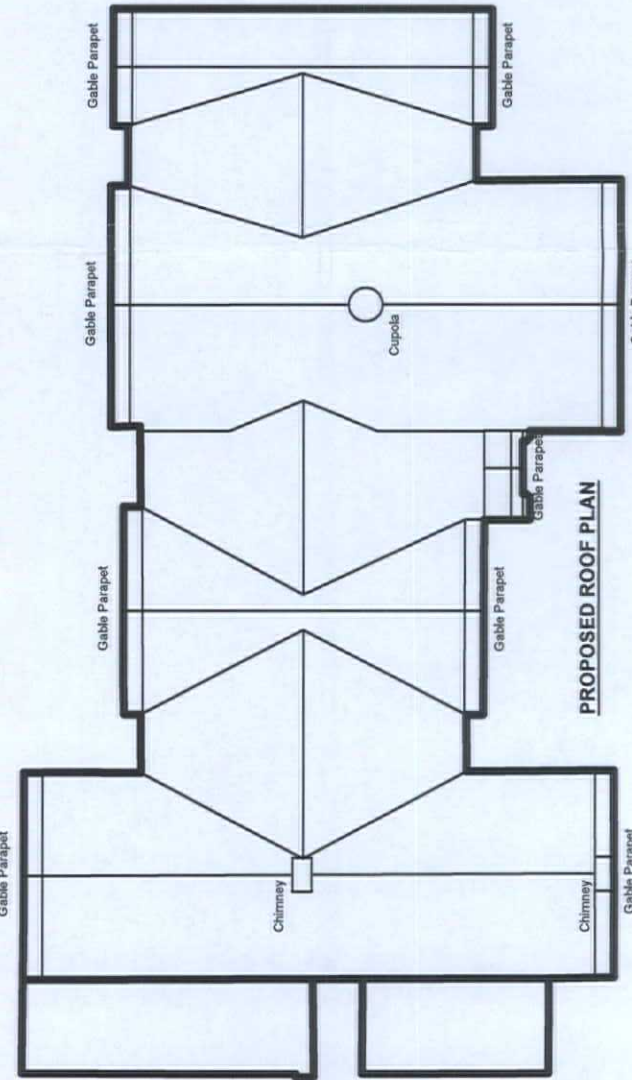

PROPOSED ROOF PLAN

200234

MTCBC
PLANNING DEPARTMENT
- 7 OCT 2020

MERTHYR TYDFIL
COUNTY BOROUGH
COUNCIL
OFFICE COPY
PLEASE DO NOT
REMOVE

Status: **PLANNING**
This drawing is copyright and its use or reproduction without the permission of Spring Design Consultancy Limited. All rights are reserved until invoices are paid in full. No responsibility will be taken for any design used for construction prior to receipt of relevant approvals.

rev	date	description
-	-	-

by -

Drawn:	JM	Client:	Coronado
Director:	JM	Project:	St. Tydfil's Hospital Site, Merthyr
Date:	Oct 2020	Title:	Existing & Proposed Roof Plans
Scale:	1:200@A3	Ref:	2447-(03)210-4
		Rev:	-