



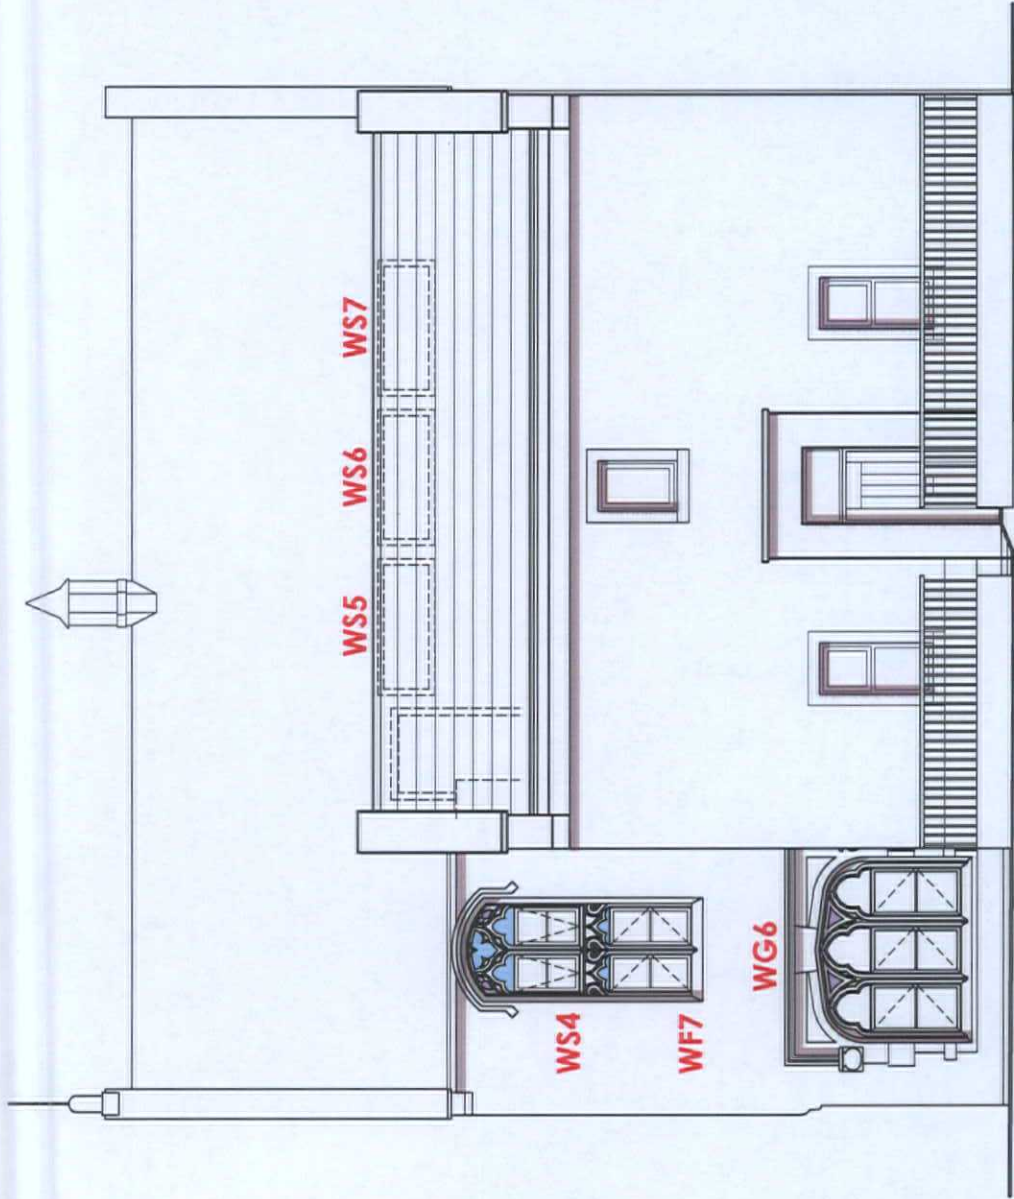

South Elevation to New Access Road

- Frameless, direct glazed elements
- Existing stained glass elements to be retained
- Existing, damaged stained glass elements to be repaired

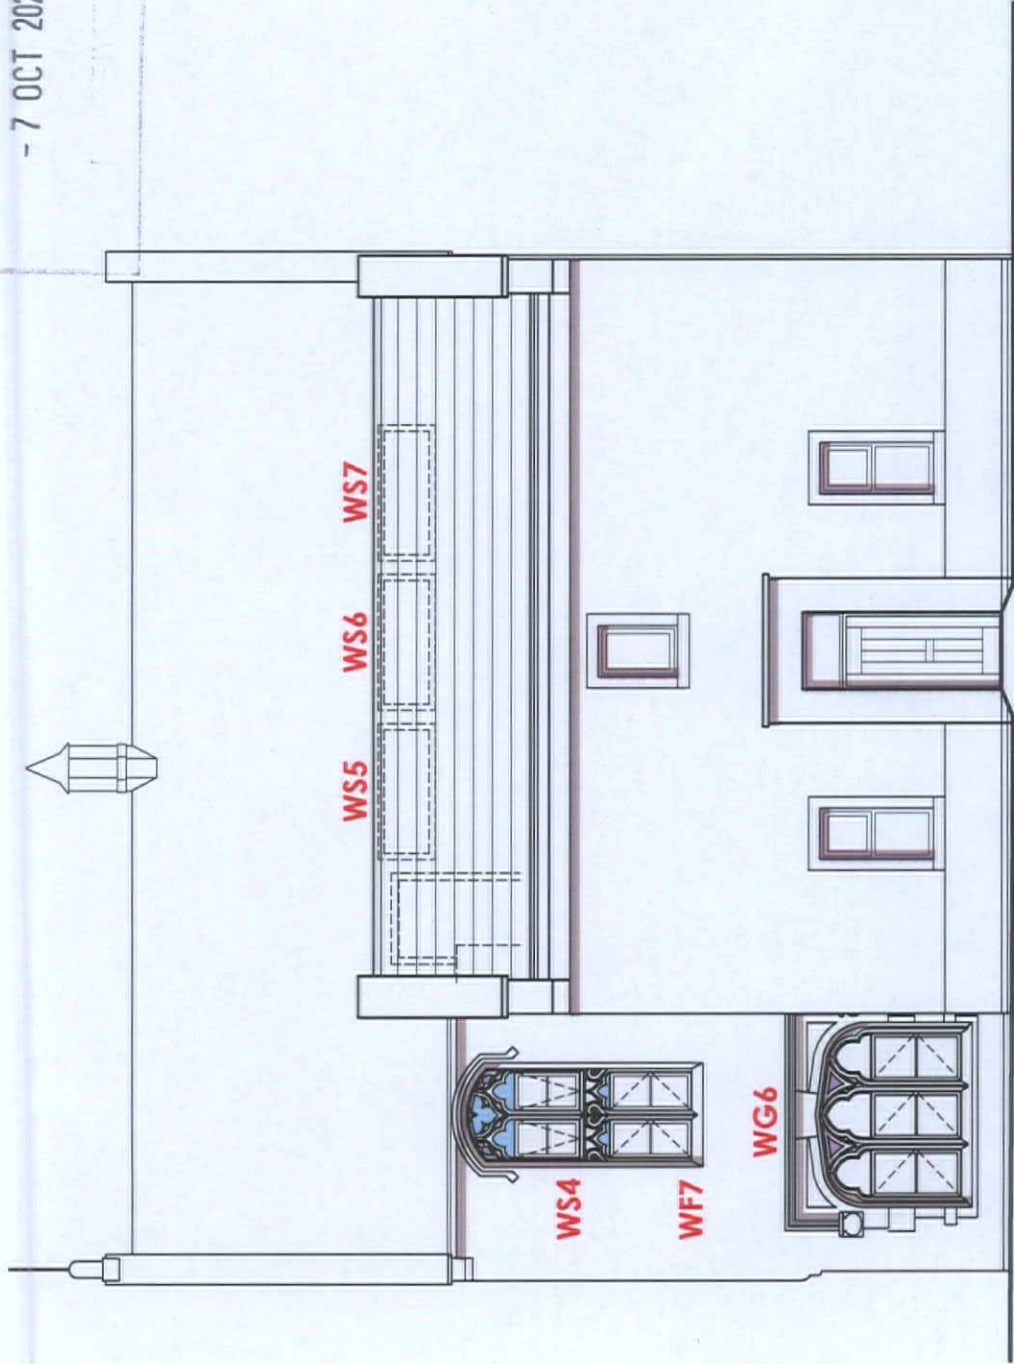

South Elevation Showing Cottage from within Garden

MERTHYR TYDFIL
COUNTY BOROUGH
COUNCIL
OFFICE COPY
PLEASE DO NOT
REMOVE

Status: **PLANNING**
This drawing is copyright and its use or reproduction without the permission of Spring Design Consultancy Limited. All rights are reserved until invoices are paid in full. No responsibility will be taken for any design used for construction prior to receipt of relevant approvals.

rev	date	description

by	Drawn: WWM	Client: Coronado
	Director: JM	Project: St. Tydfil's Hospital Site, Merthyr
	Date: Aug' 2020	Title: Windows ref - South Elevation
	Scale: 1:100@A3	Ref: 2447-(03)310-6
		Rev: -