




Photo of W-G.35-02


2 **Group**
1 : 100

1 : 100

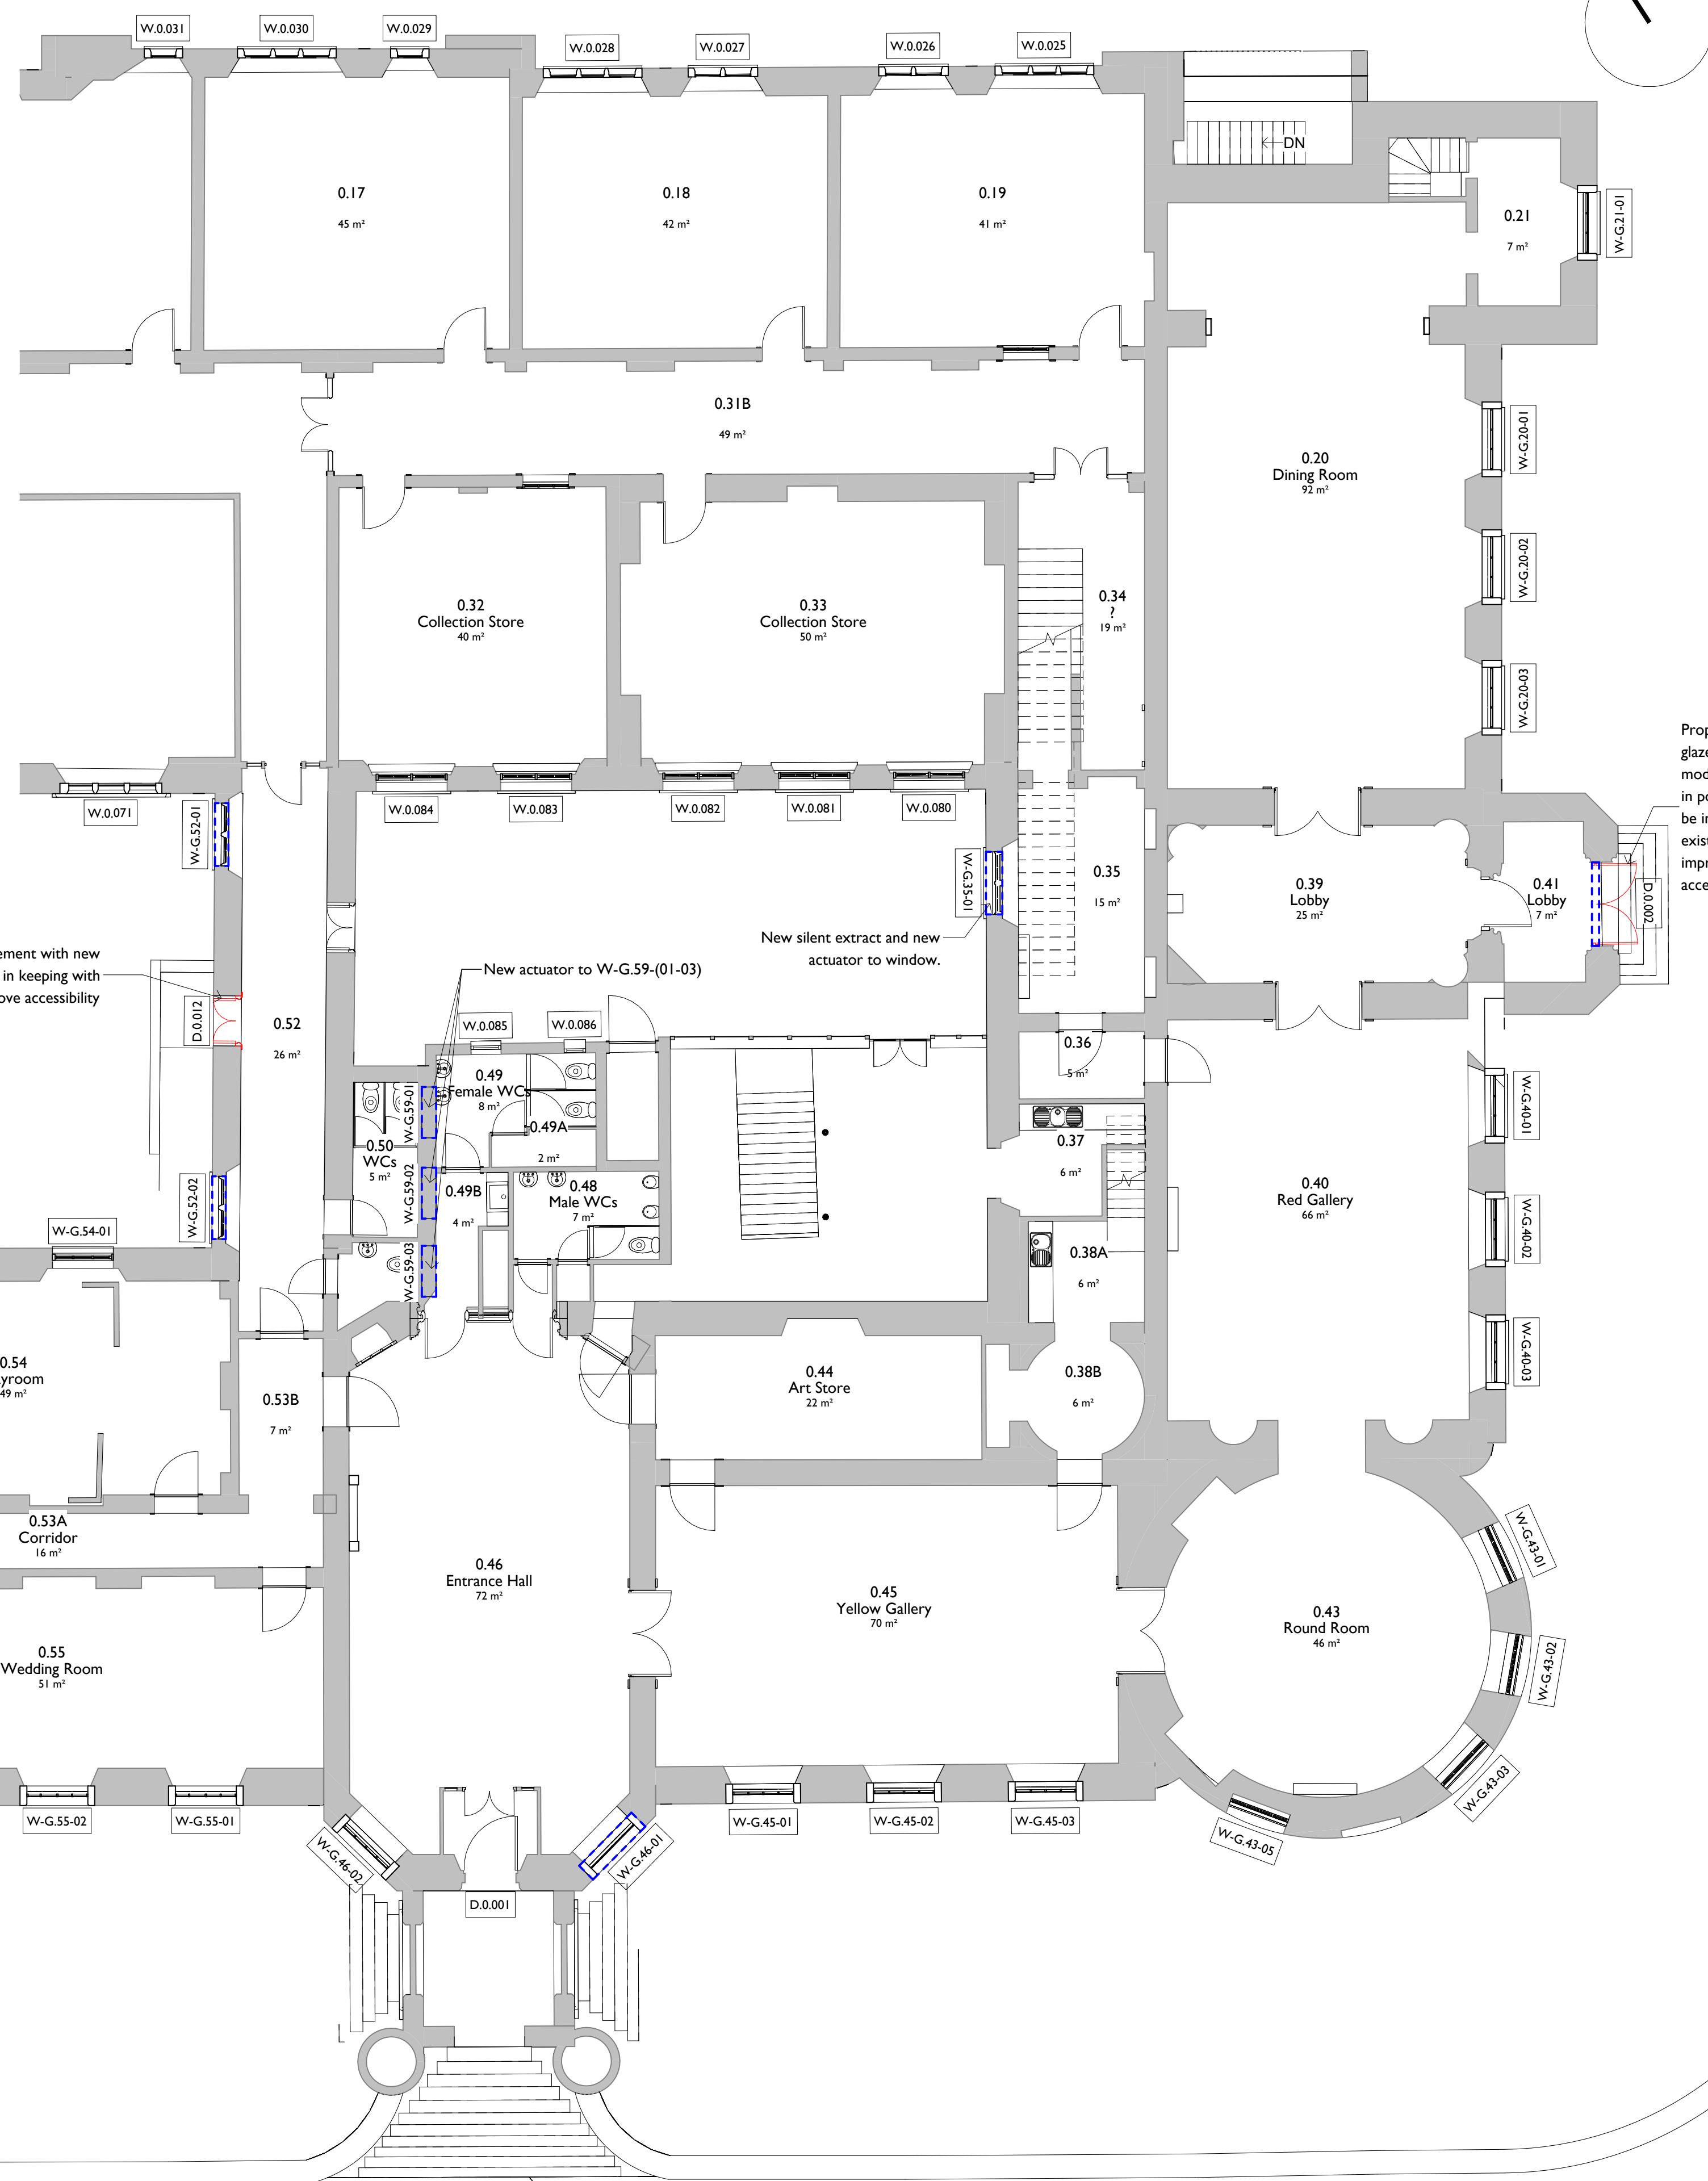

0 2m 4m 6m 8m 10m

Scale 1 : 100

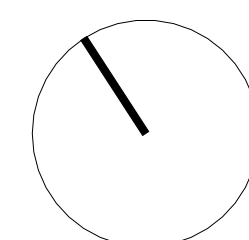

Notes:

Drawings are based on survey data and may not accurately represent what is physically present.


Do not scale from this drawing. All dimensions are to be verified on site before proceeding with the work.

All dimensions are in millimeters unless noted otherwise.

Purcell shall be notified in writing of any discrepancies.

Key Plan

Key Plan
not to scale

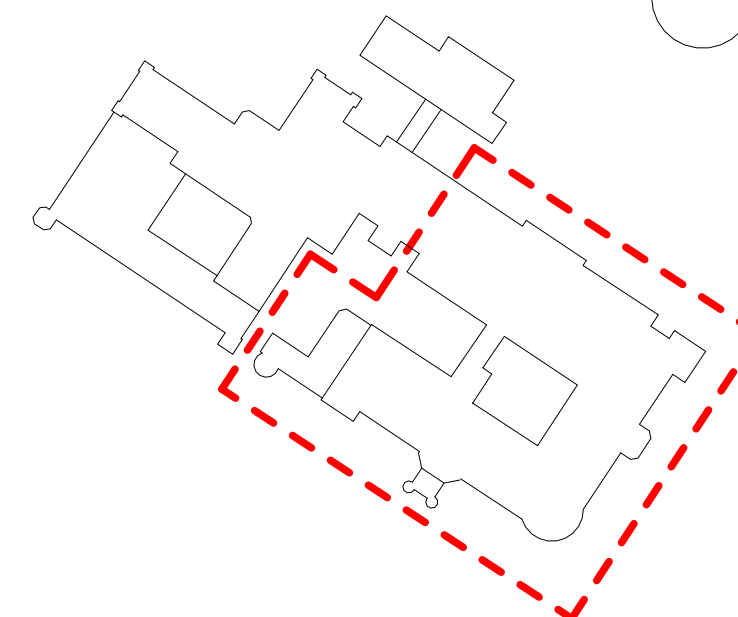

Windows and doors to be carefully removed and replaced. Refer to demo & repair elevation drawings 1104, 1105, and 1106 for further information.

P1	04/12/2025			Drawing Issue for LBC Consent
REV	DATE	BY	CHK	DESCRIPTION

CLIENT

Merthyr Tydfil County Borough Council

Cyfarthfa Castle Roof Works

JOB NUMBER

241638



PURCELL ASSOCIATES

TITLE

Proposed Ground Floor Plan East - LBC

SIZE	SCALE
A1L	1 : 100

REV P1	SUITABILITY/REASON FOR ISSUE S4 - For Approval
------------------	--

DRAWING NUMBER
CCRW-PUR-01-00-DR-A-0220

PURCELL® IS THE REGISTERED TRADE NAME FOR PURCELL ARCHITECTURE LTD AND ALL SUBSIDIARY COMPANIES AND IS REGISTERED IN THE UNITED KINGDOM, EUROPEAN UNION, KONG, CHINA AND AUSTRALIA. © PURCELL 2024. www.purcelluk.com

I **Grou**
1 : 100

1 : 100