



First Floor East - Demo & Repairs - LBC
1 : 100

Scale As indicated


Notes:

Drawings are based on survey data and may not accurately represent what is physically present.

Do not scale from this drawing. All dimensions are to be verified on site before proceeding with the work.


All dimensions are in millimeters unless noted otherwise.

Purcell shall be notified in writing of any discrepancies.

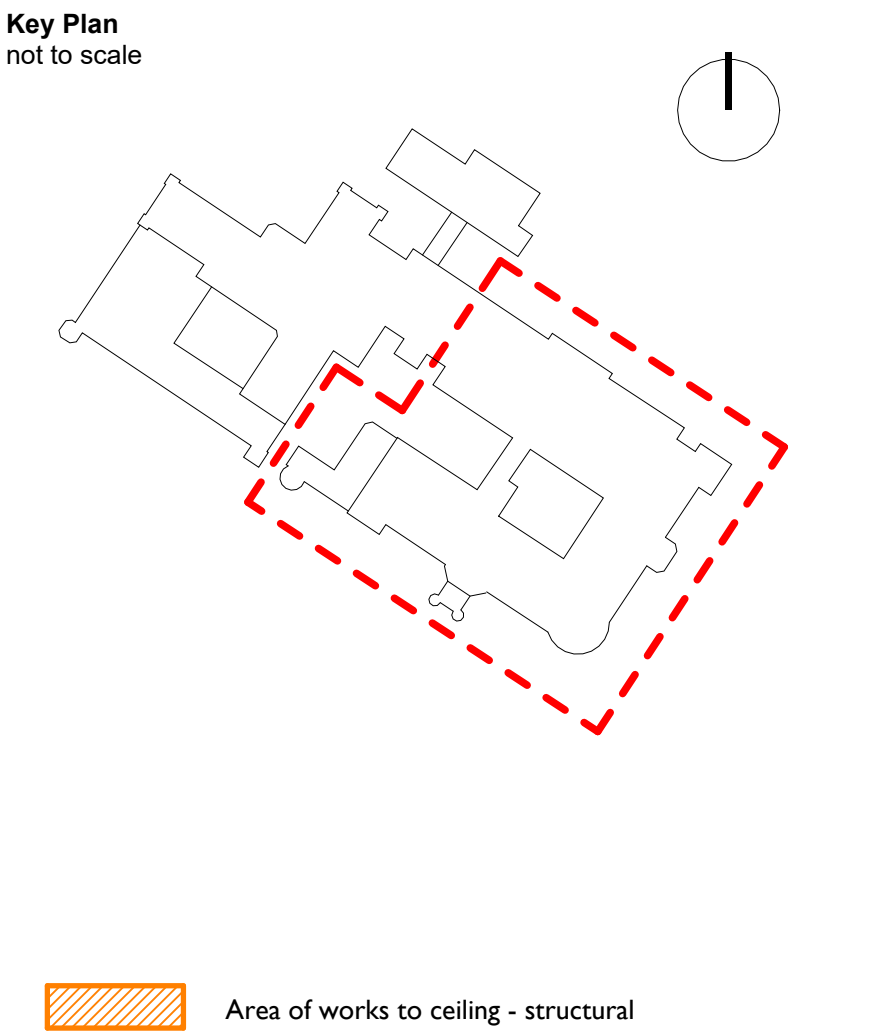

P1	04/12/2025			Drawing Issue for LBC Consent
REV	DATE	BY	CHK	DESCRIPTION

CLIENT
Merthyr Tydfil County Borough Council
PROJECT
Cyfarthfa Castle Roof Works
JOB NUMBER
241638

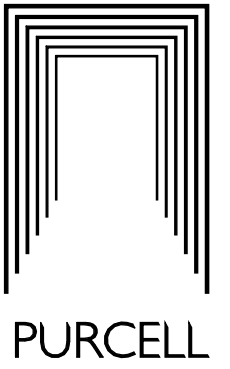

TITLE
Proposed First Floor Plan East - LBC

SIZE SCALE
A1L As indicated

REV SUITABILITY/REASON FOR ISSUE
P1 S4 - For Approval

DRAWING NUMBER
CCRW-PUR-01-01-DR-A-0221

PURCELL® IS THE REGISTERED TRADE NAME FOR PURCELL ARCHITECTURE LTD AND ALL SUBSIDIARY COMPANIES AND IS REGISTERED IN THE UNITED KINGDOM, EUROPEAN UNION, HONG KONG, CHINA AND AUSTRALIA. © PURCELL 2024. www.purcelluk.com