


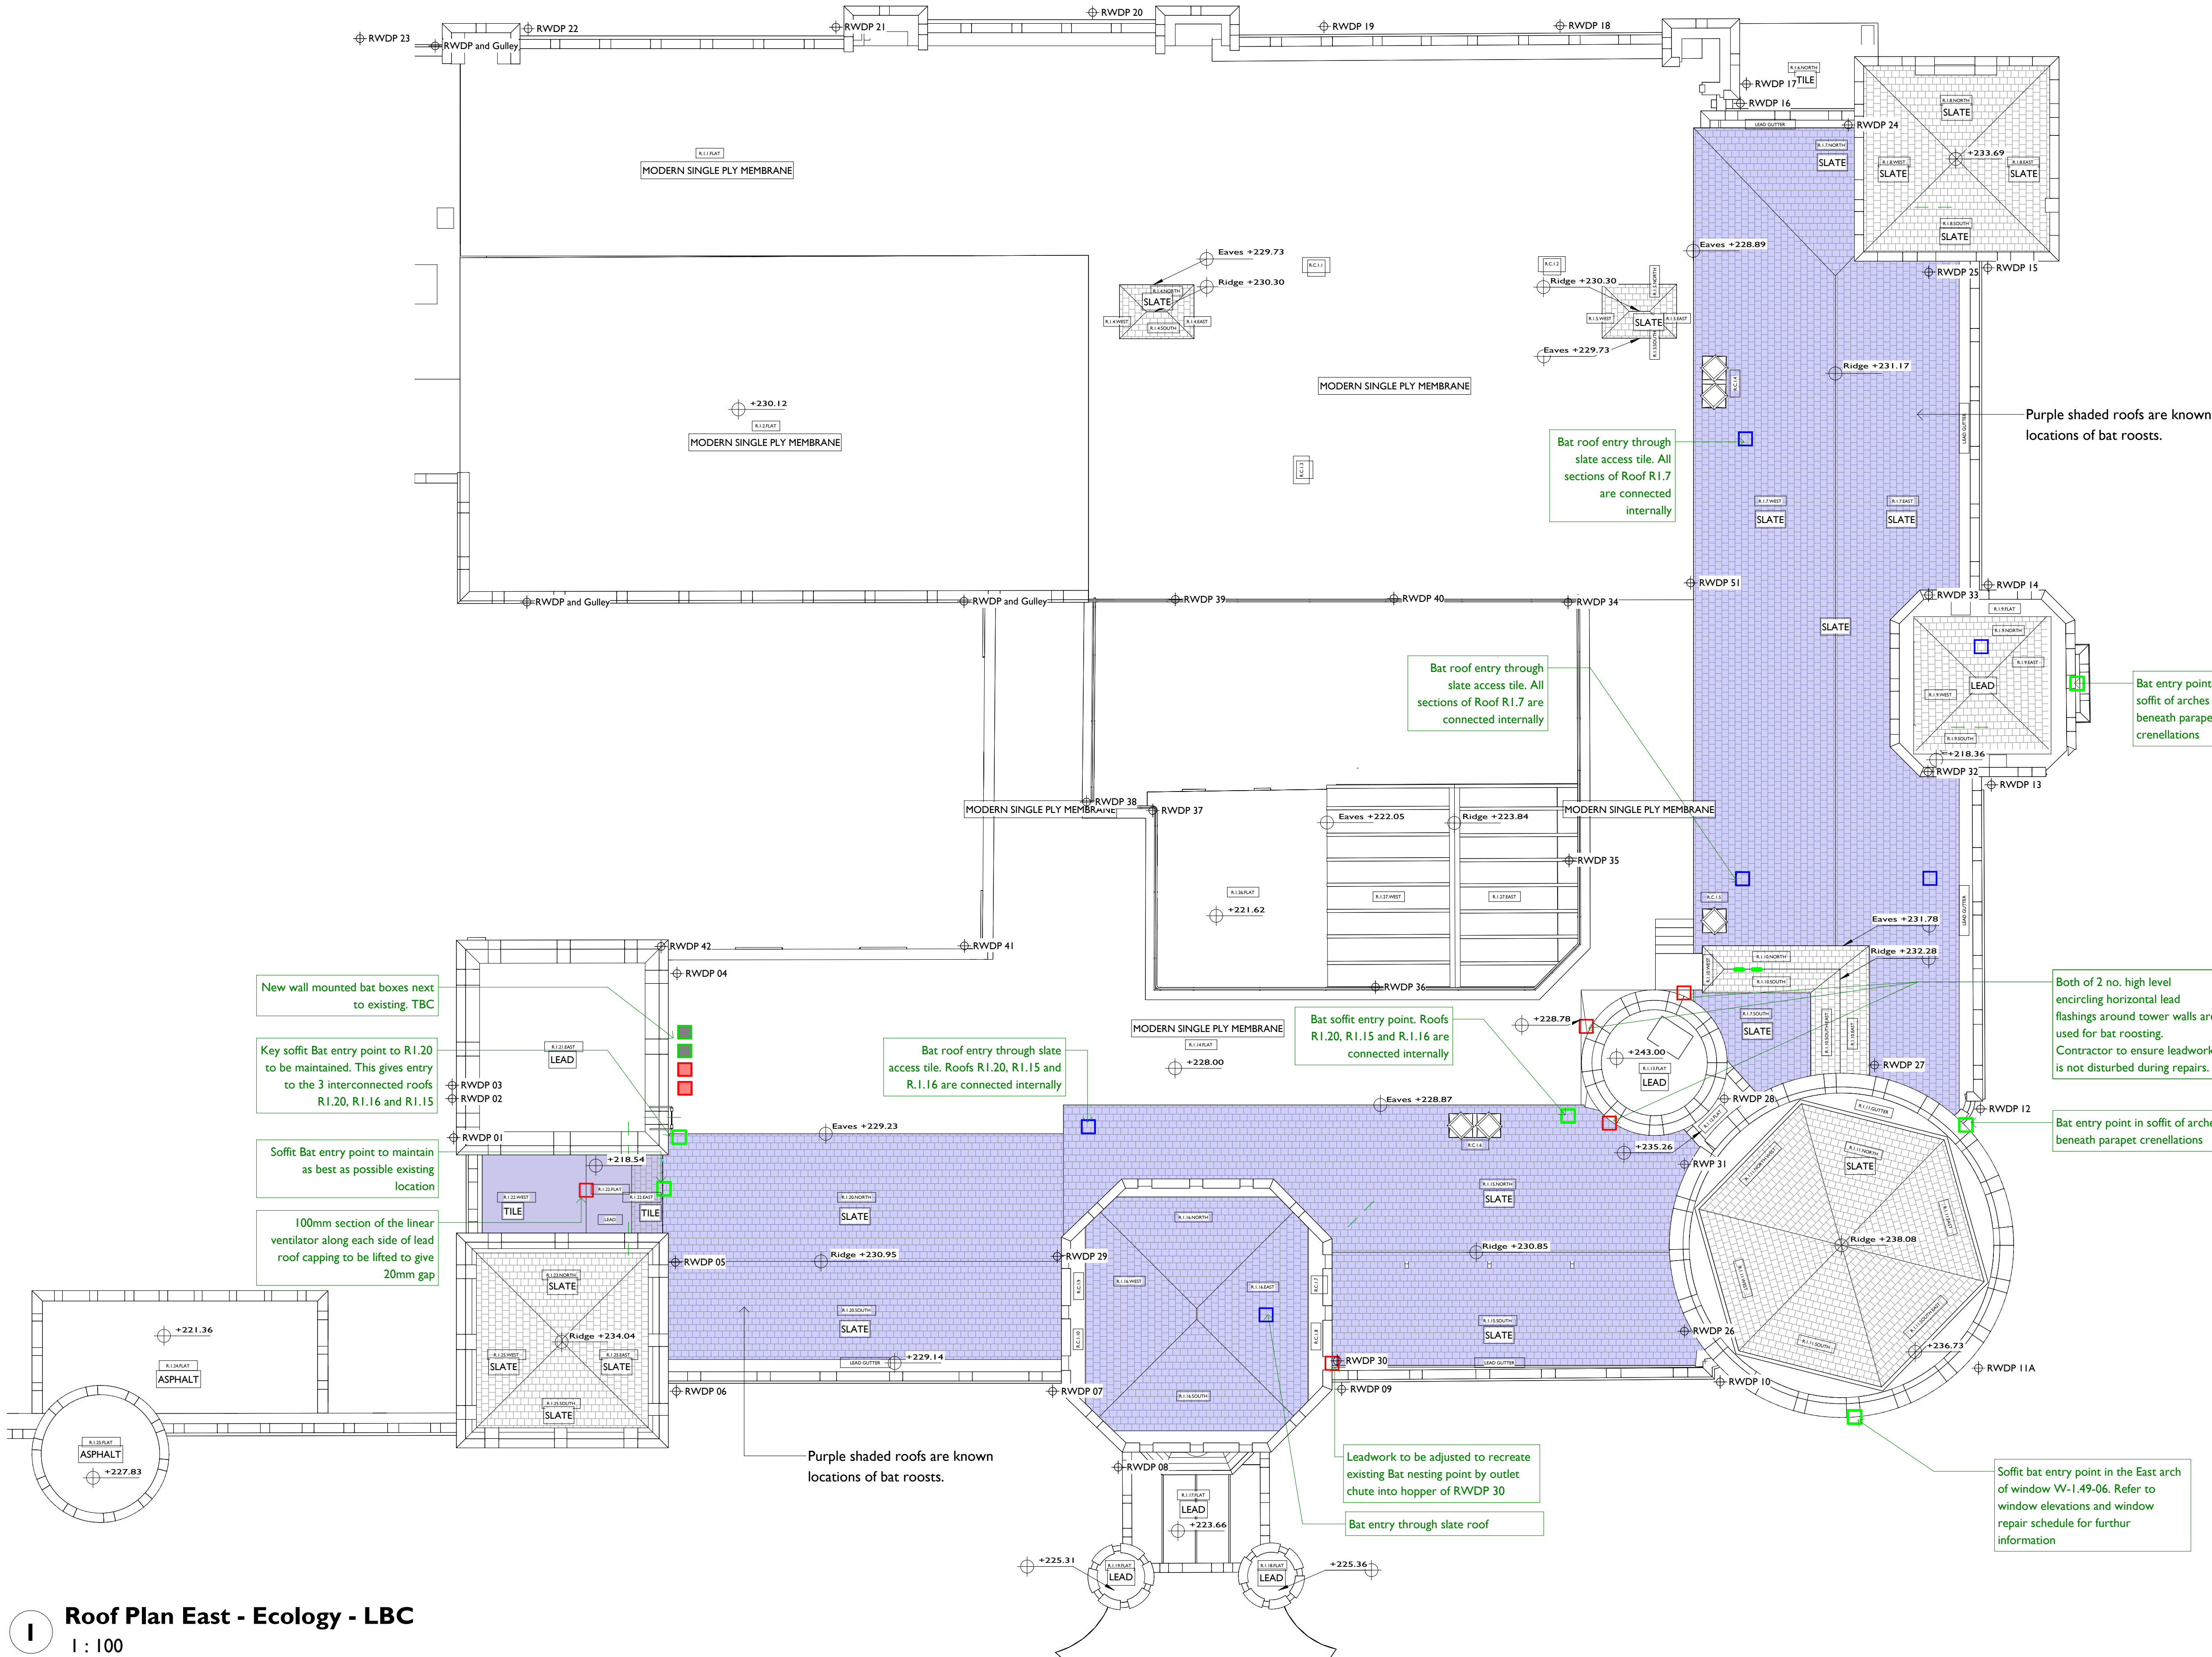

Roof Plan East - Ecology - LBC

1 : 100

Notes:

Drawings are based on survey data and may not accurately represent what is physically present.


Do not scale from this drawing. All dimensions are to be verified on site before proceeding with the work.

All dimensions are in millimeters unless noted otherwise.

Purcell shall be notified in writing of any discrepancies.

Key Plan

not to scale

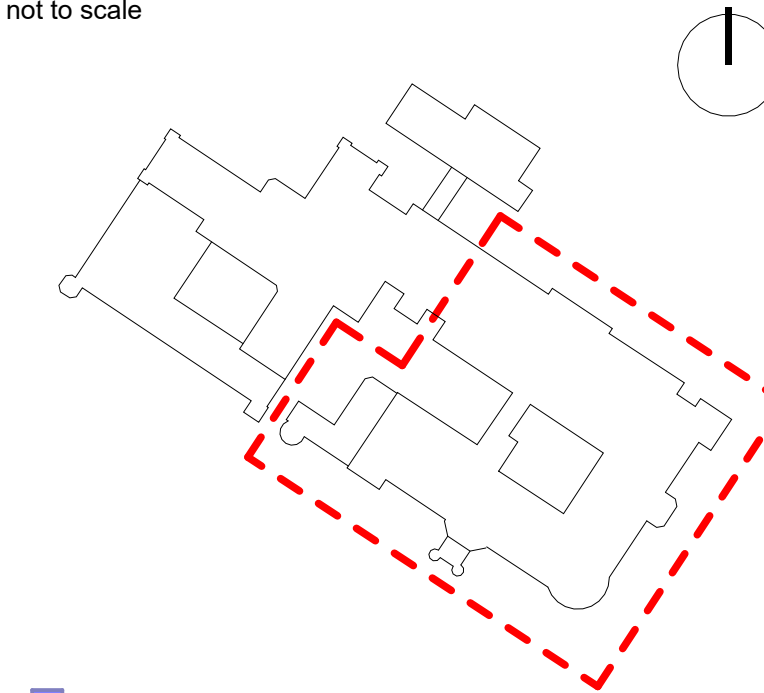

- Internal Bat Roost Boxes
- External Wall mounted Bat Boxes - existing
- External Wall mounted Bat Boxes - new
- Bat Entry Holes in Slate Tiles
- Bat Entry Holes in soffit/eaves/walls
- Leadwork to include Bat mitigation

NOTE:

All work above bottom of capping stone line, including roofs, parapets or crenellations, to only be carried out under the auspices of a NRW Bat Mitigation Licence due to the presence of bat roosts or proximity to bat roosts. Refer to ecologist's information for exact locations.

A		CS		Notes adjusted	
P1	04/12/2025	BY	CHK	Drawing Issue for LBC Consent	
REV	DATE	BY	CHK	DESCRIPTION	

CLIENT
Merthyr Tydfil County Borough Council
PROJECT

Cyfarthfa Castle Roof Works

JOB NUMBER

241638

TITLE
East Roof Plan - Ecology - LBC

SIZE SCALE
A1L 1 : 100

REV SUITABILITY/REASON FOR ISSUE
P1 S4 - For Approval

DRAWING NUMBER
CCRW-PUR-01-RF-DR-A-0201

PURCELL® IS THE REGISTERED TRADE NAME FOR PURCELL ARCHITECTURE LTD AND ALL SUBSIDIARY COMPANIES AND IS REGISTERED IN THE UNITED KINGDOM, EUROPEAN UNION, HONG KONG, CHINA AND AUSTRALIA. © PURCELL 2024. www.purcelluk.com