




1 Courtyard South West - Proposed
1 : 100

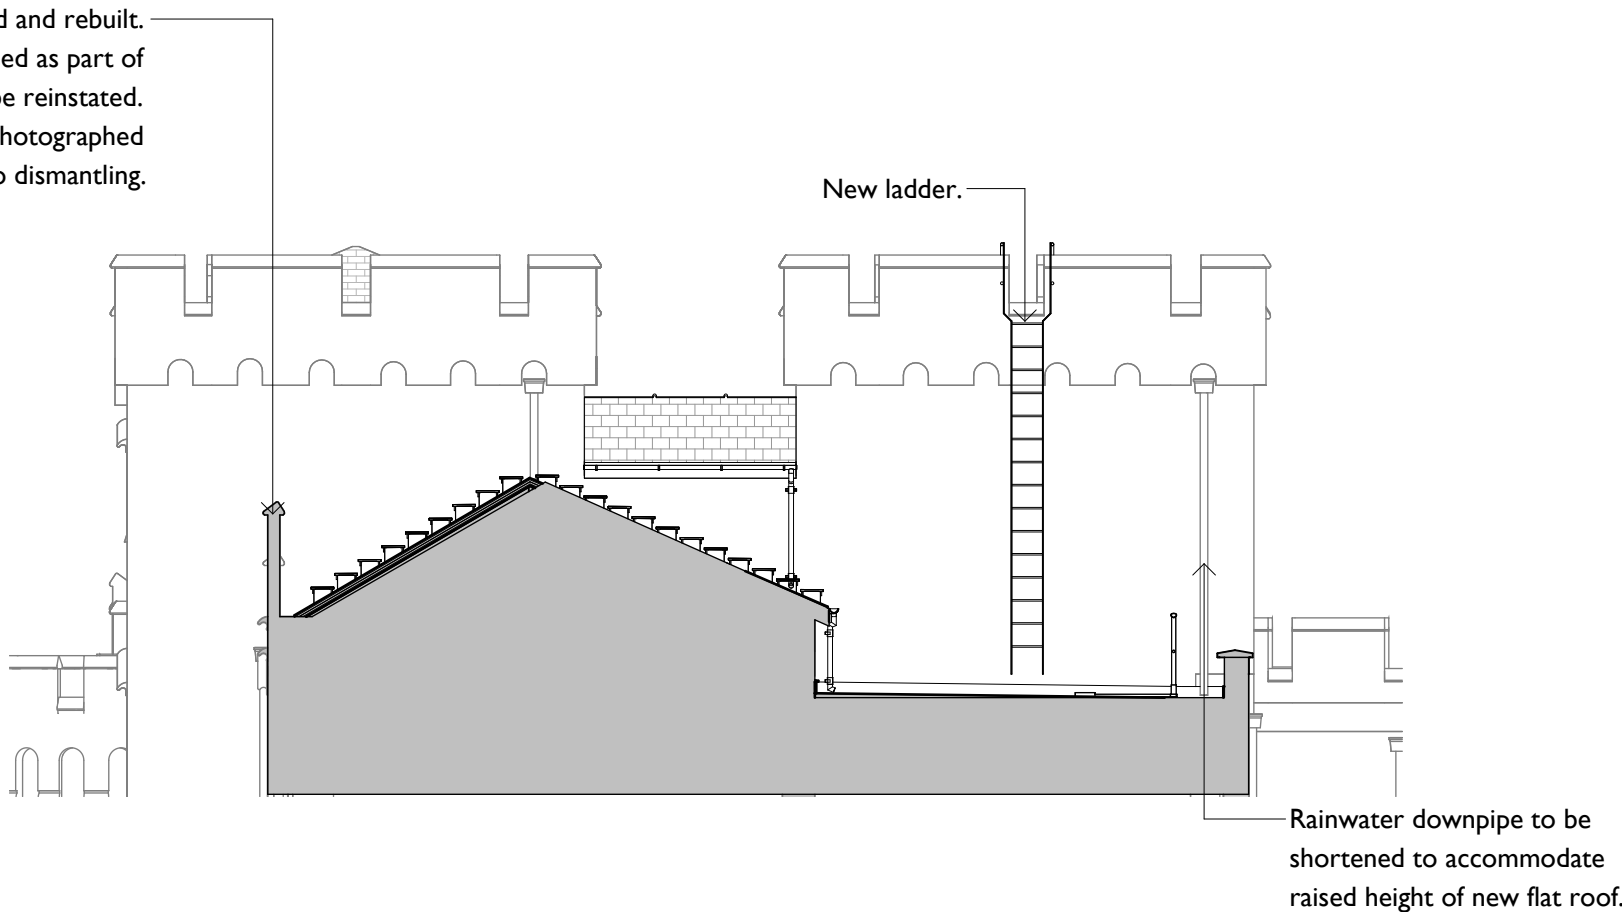


5 North West Towers Elevation - Proposed
1 : 100

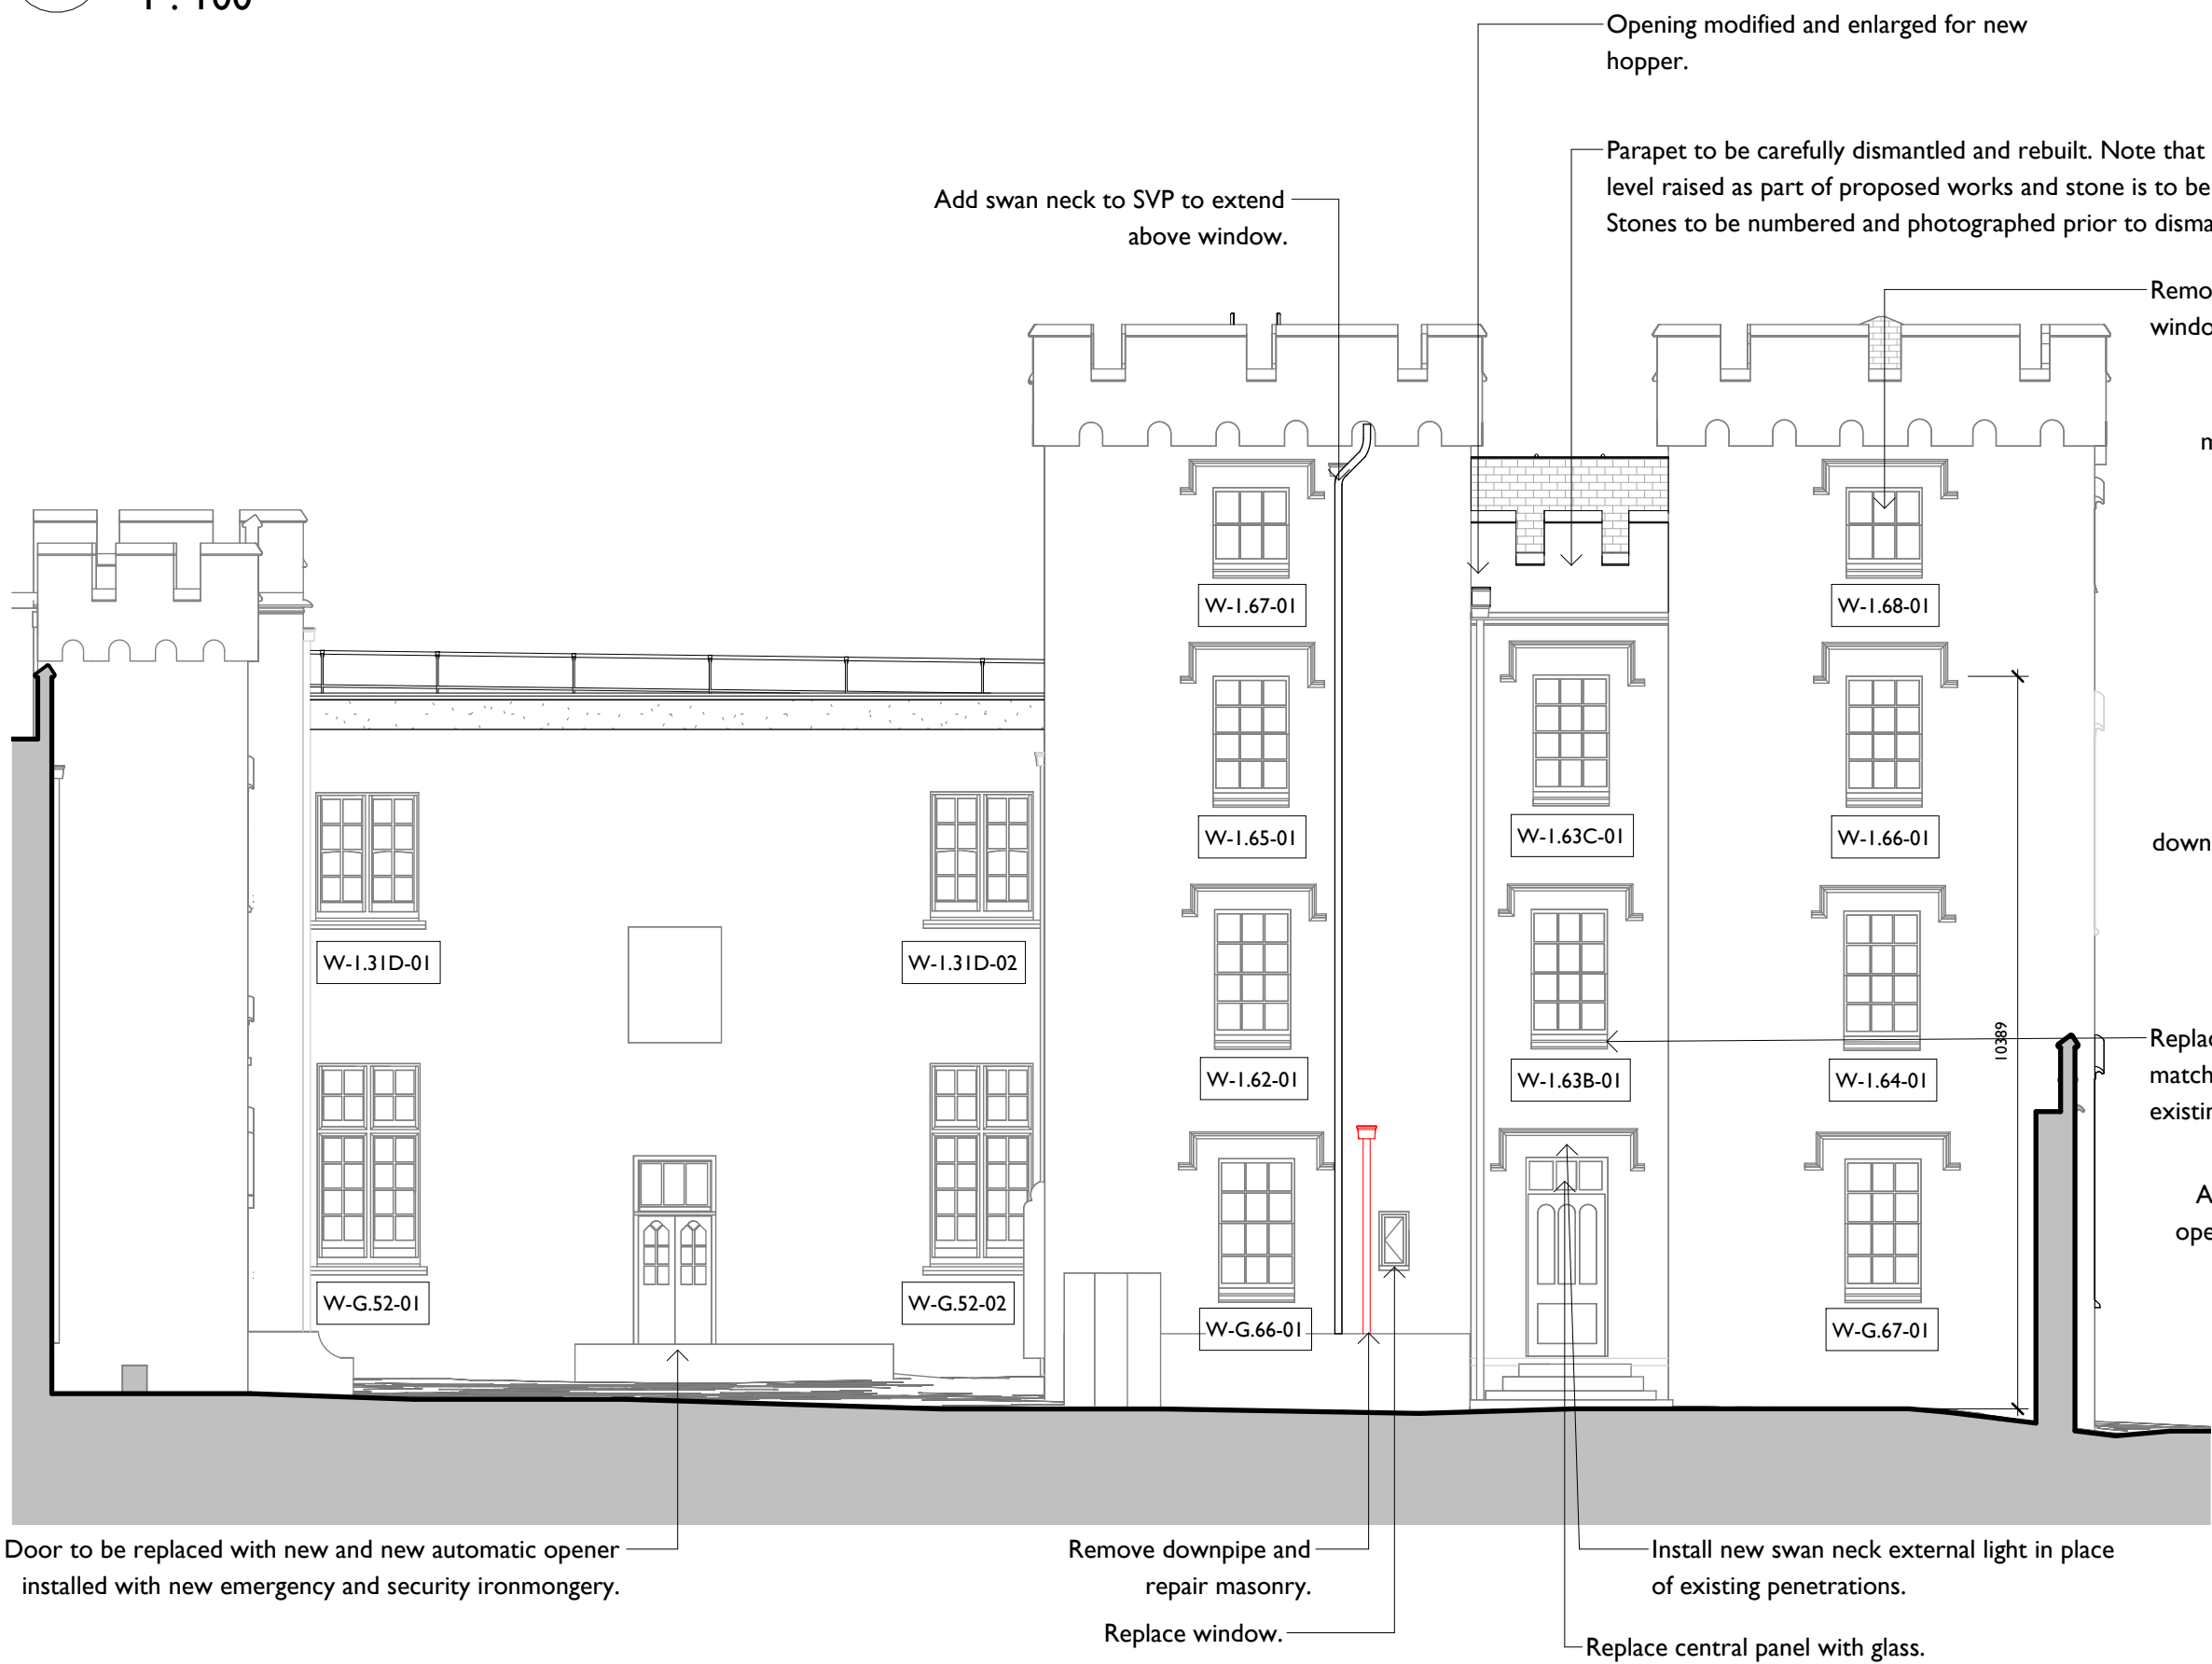

2 Central Courtyard South East Elevation - Proposed
1 : 100

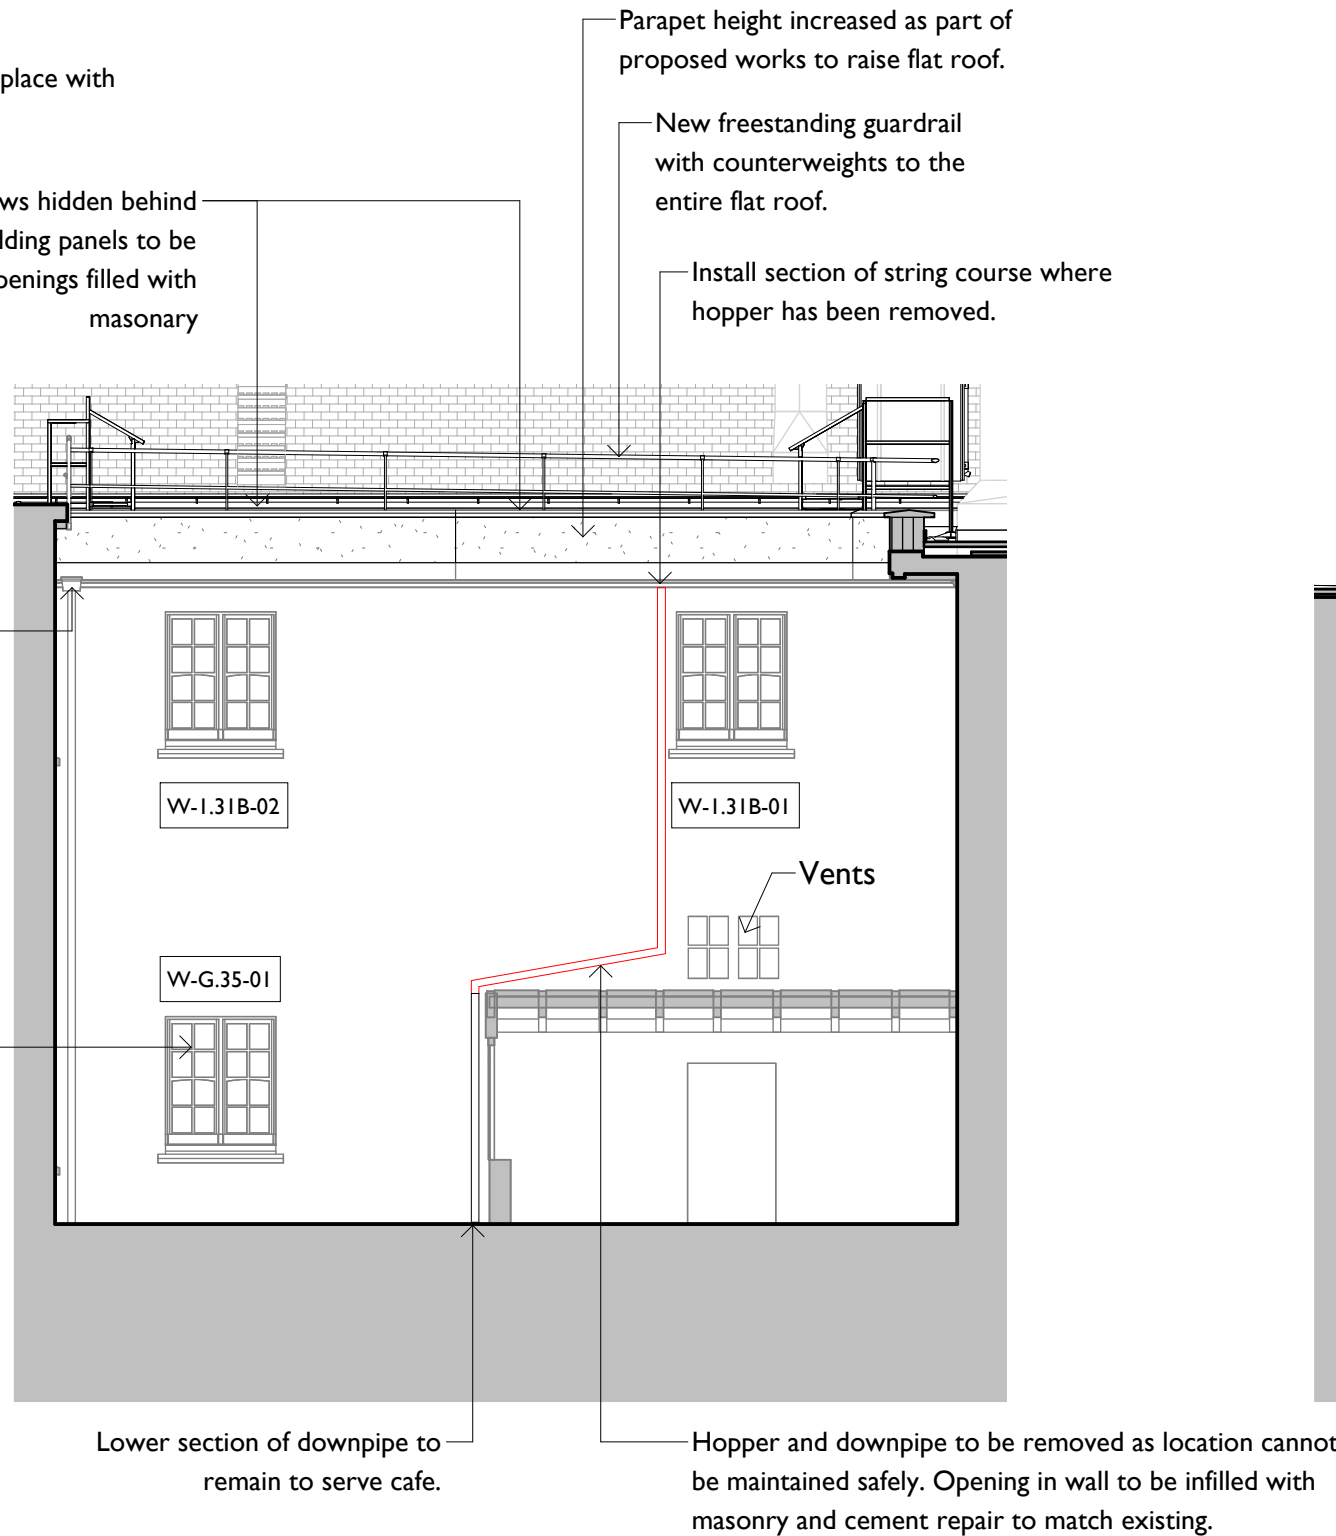

3 East Courtyard South East - Proposed
1 : 100

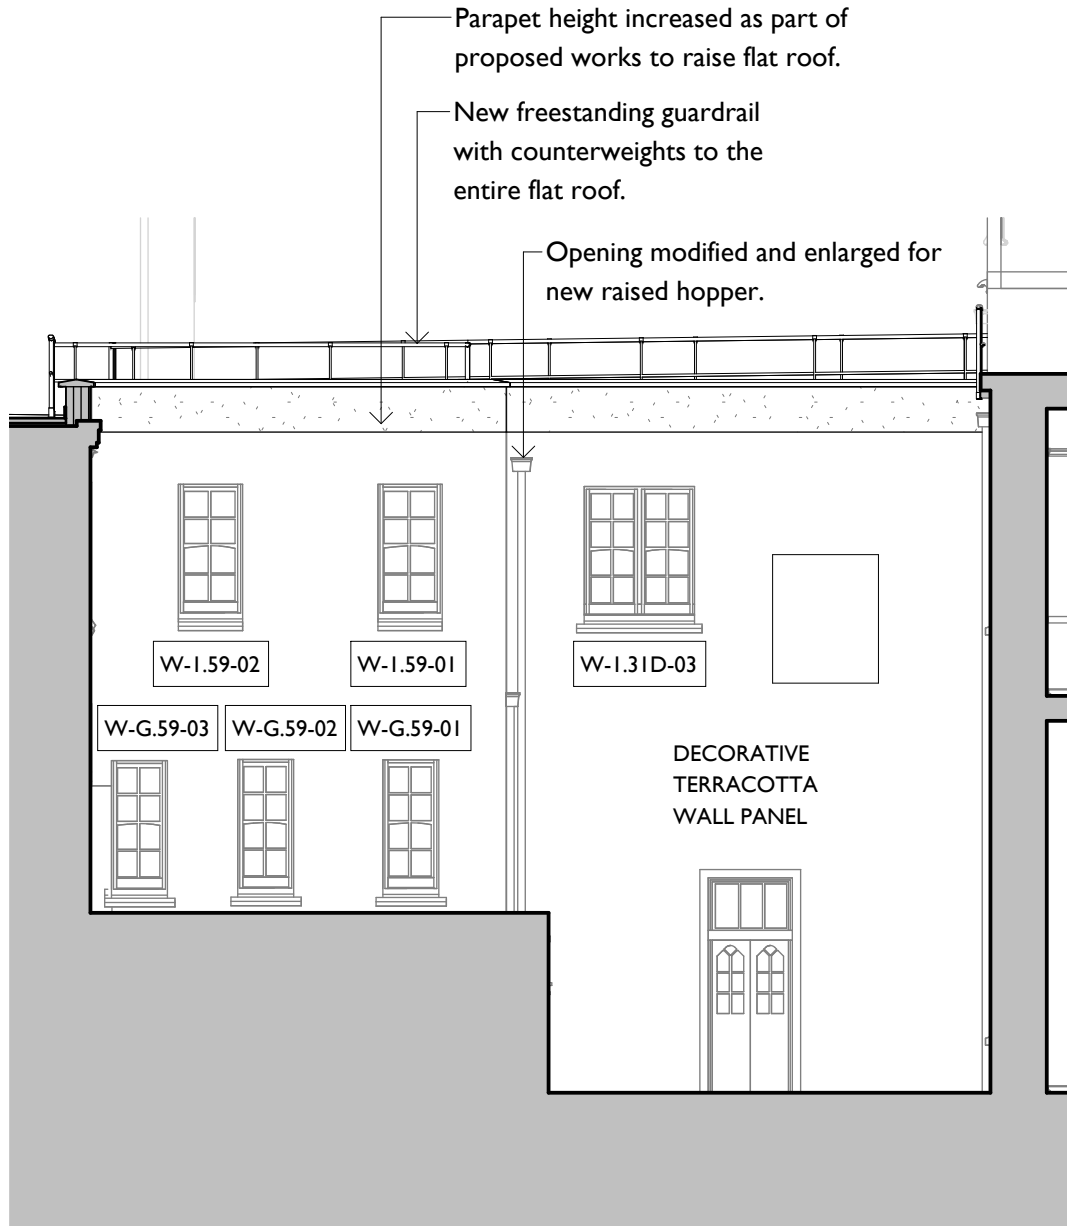

4 East Courtyard North West - Proposed
1 : 100


Notes:

Drawings are based on survey data and may not accurately represent what is physically present.

Do not scale from this drawing. All dimensions are to be verified on site before proceeding with the work.

All dimensions are in millimeters unless noted otherwise.

Purcell shall be notified in writing of any discrepancies.

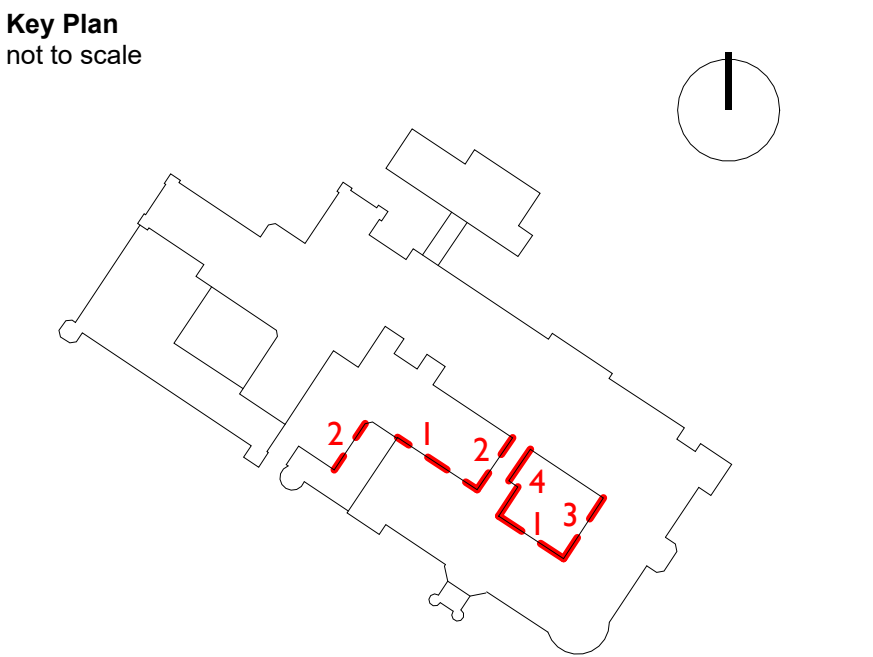

P1	04/12/2025			Drawing Issue for LBC Consent
REV	DATE	BY	CHK	DESCRIPTION
CLIENT				
Merthyr Tydfil County Borough Council				
PROJECT				
Cyfarthfa Castle Roof Works				
JOB NUMBER				
241638				
TITLE				
Courtyard Elevations - Proposed - LBC				
SIZE SCALE				
A1L 1 : 100				
REV SUITABILITY/REASON FOR ISSUE				
P1 S4 - For Approval				
DRAWING NUMBER				
CCRW-PUR-01-ZZ-DR-A-0211				
PURCELL® IS THE REGISTERED TRADE NAME FOR PURCELL ARCHITECTURE LTD AND ALL SUBSIDIARY COMPANIES AND IS REGISTERED IN THE UNITED KINGDOM, EUROPEAN UNION, HONG KONG, CHINA AND AUSTRALIA. © PURCELL 2024. www.purcelluk.com				