



Notes:

Drawings are based on survey data and may not accurately represent what is physically present.


All dimensions are in millimeters unless noted otherwise.

Purcell shall be notified in writing of any discrepancies.

Key Plan
not to scale

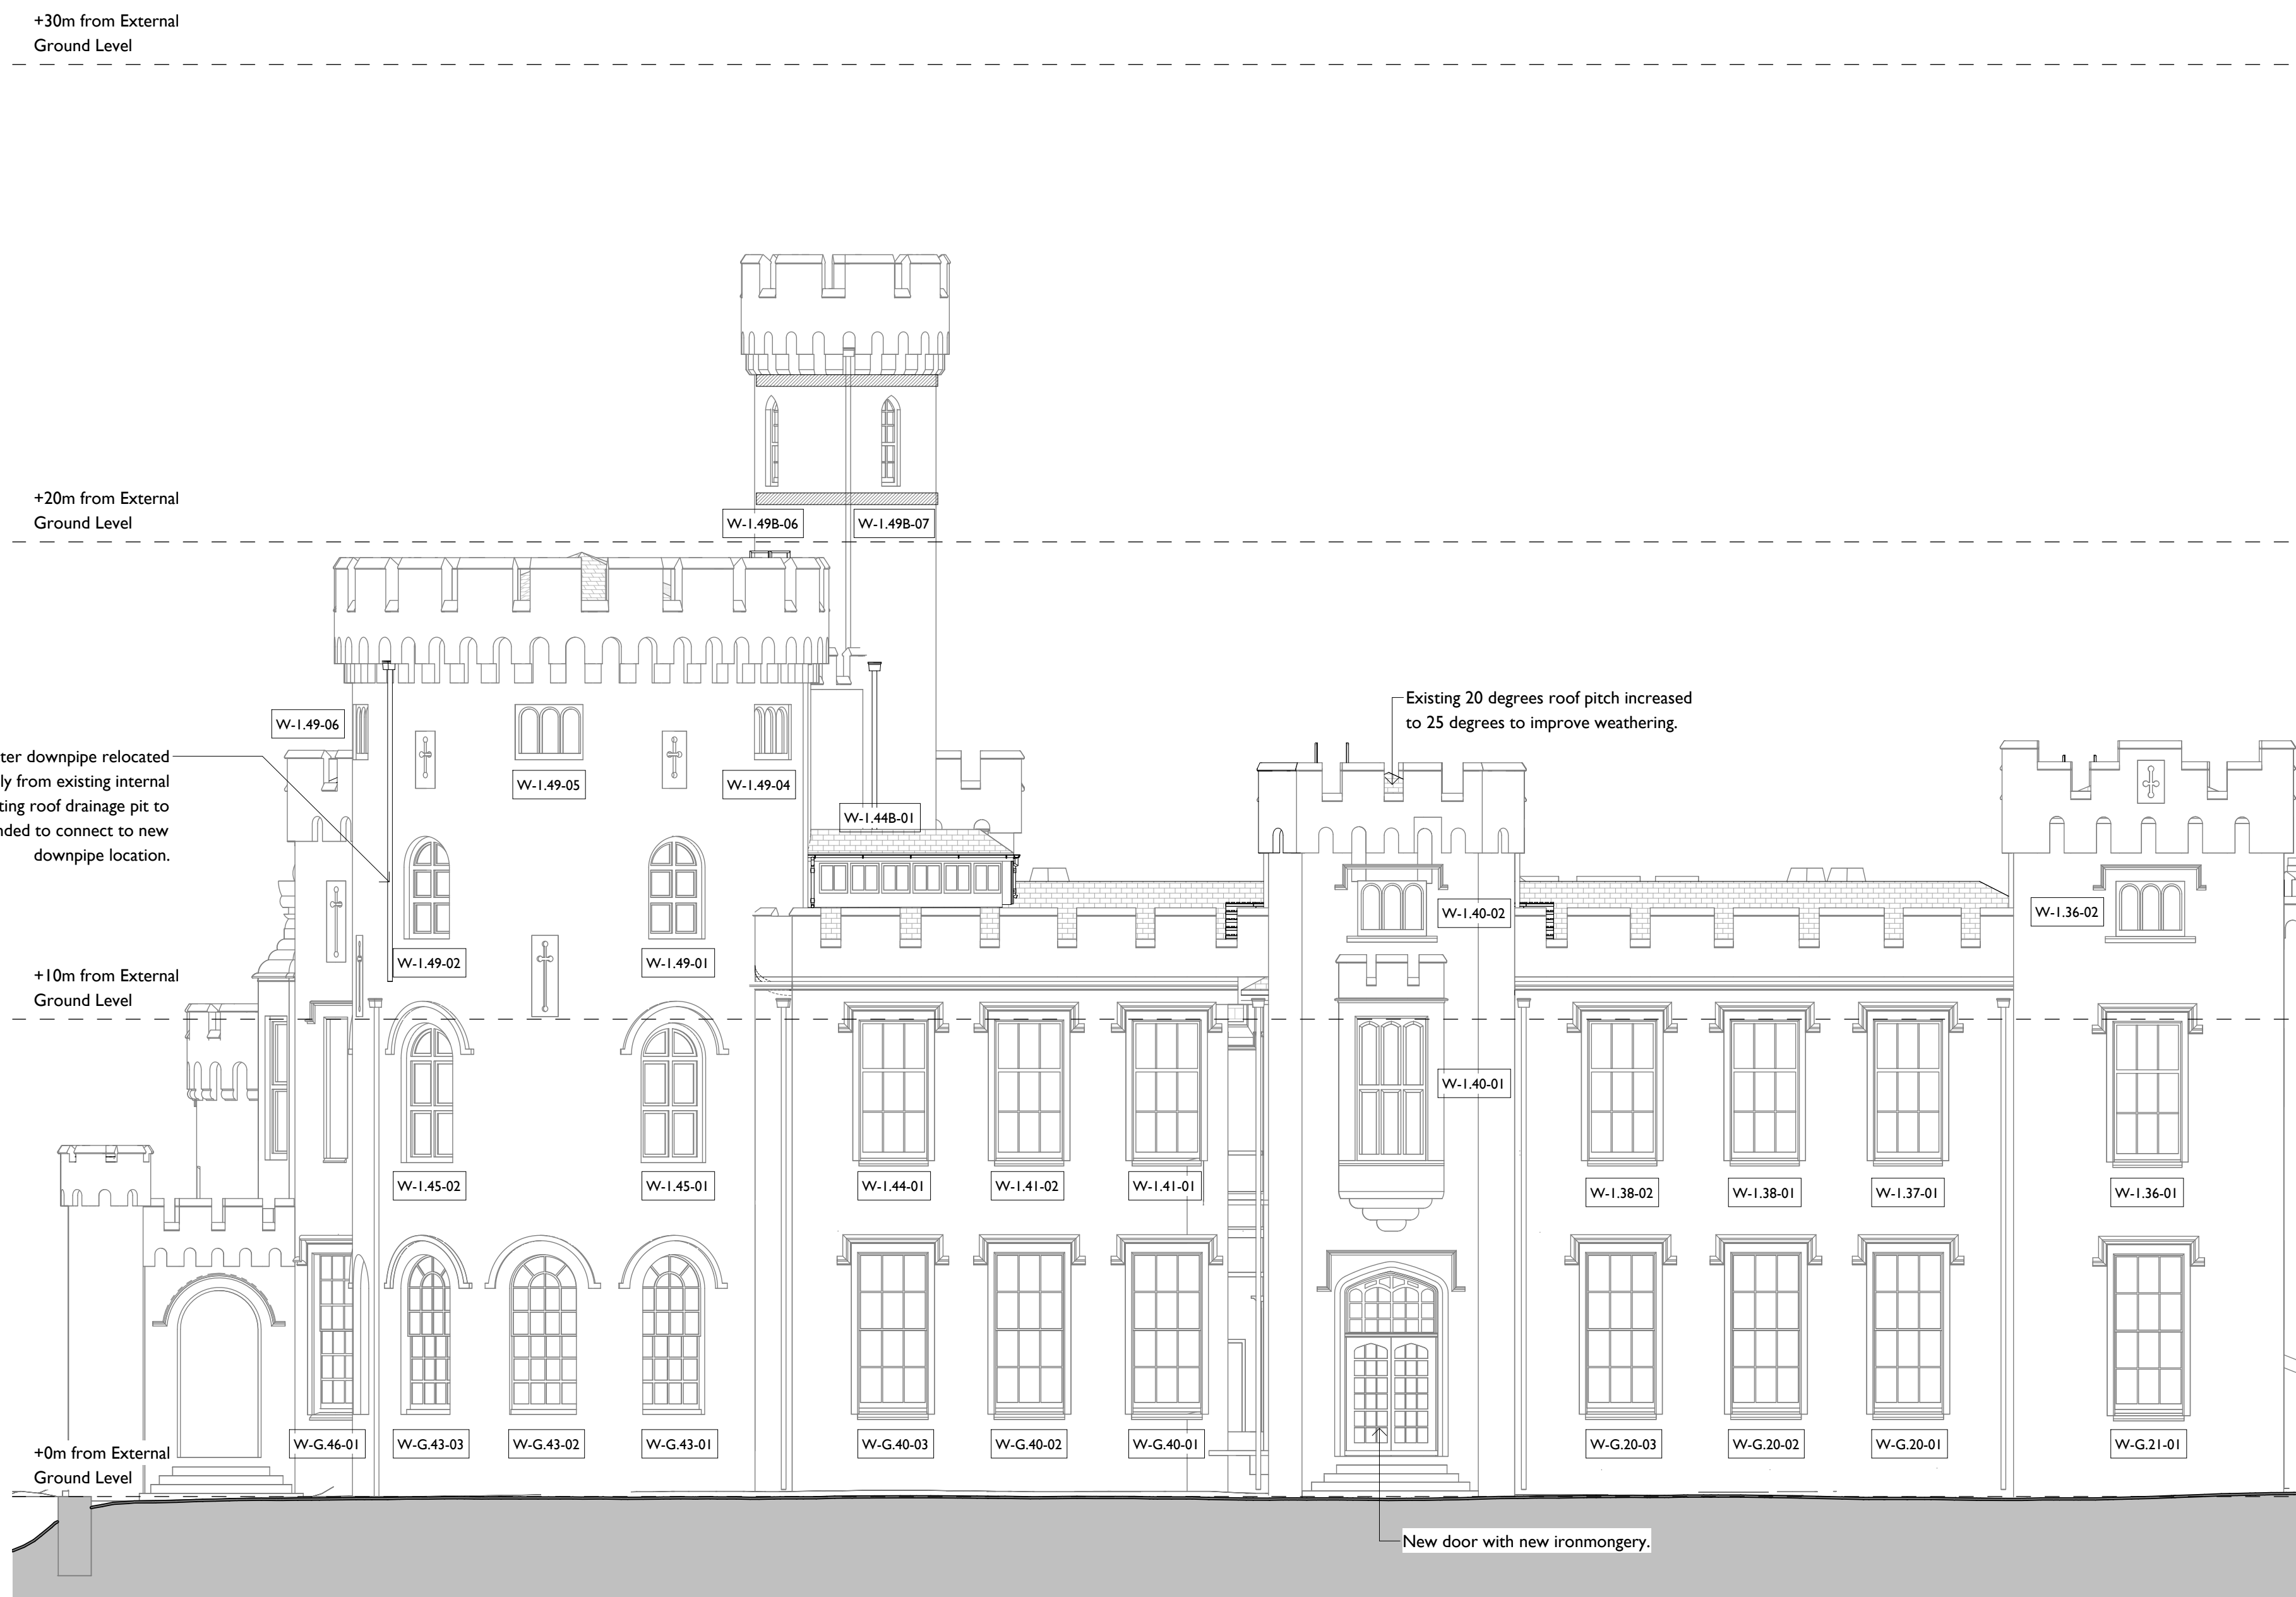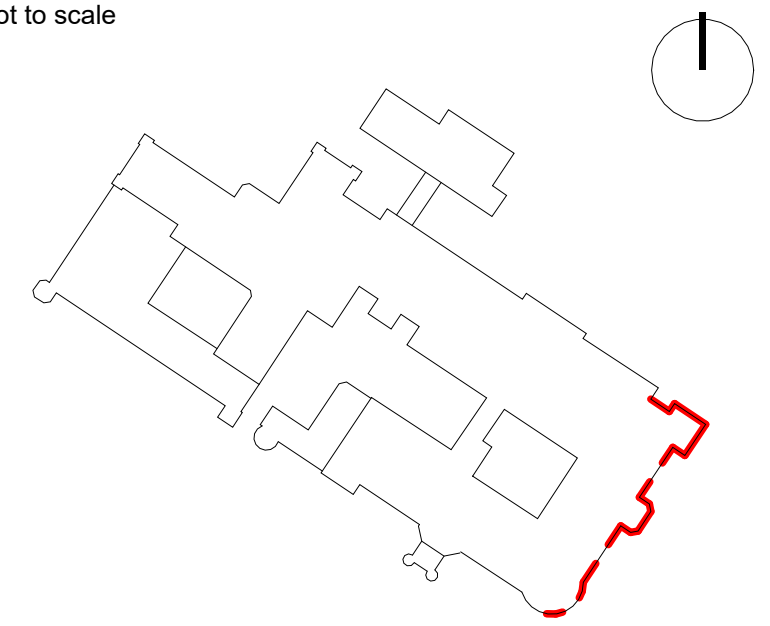

South East Elevation Windows - Proposed
1 : 100

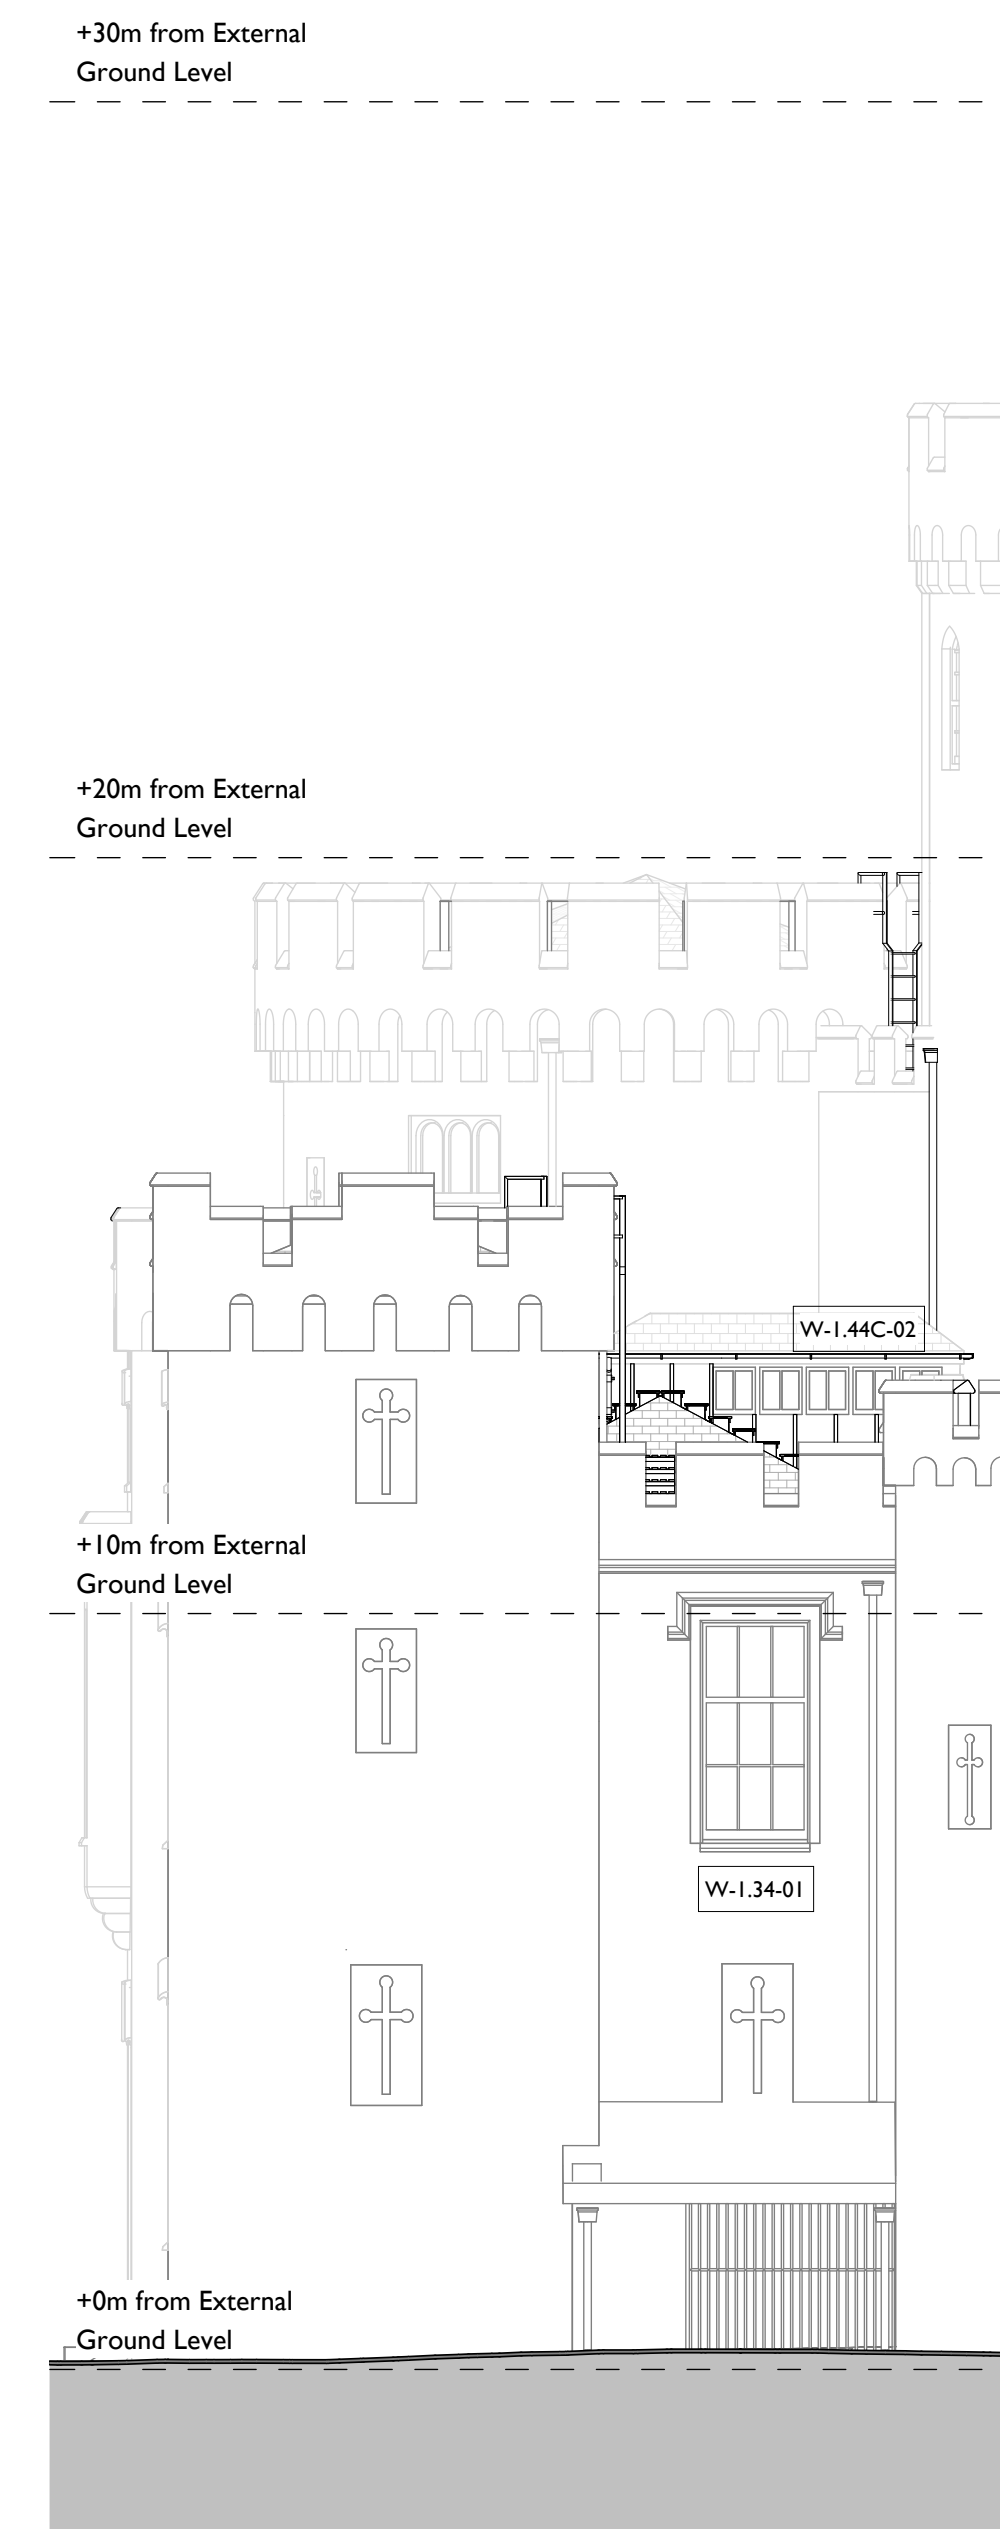

2 North East Elevation East Windows - Proposed
1 : 100

P1	04/12/2025			Drawing Issue for LBC Consent
REV	DATE	BY	CHK	DESCRIPTION

CLIENT
Merthyr Tydfil County Borough Council
 PROJECT

Cyfarthfa Castle Roof Works

JOB NUMBER

241638



PURCELL

TITLE
SE and NE Elevations - Proposed - LBC

SIZE	SCALE
A1L	1 : 100

REV P1	SUITABILITY/REASON FOR ISSUE S4 - For Approval
------------------	--

DRAWING NUMBER
CCRW-PUR-01-ZZ-DR-A-0212

PURCELL® IS THE REGISTERED TRADE NAME FOR PURCELL ARCHITECTURE LTD AND ALL SUBSIDIARY COMPANIES AND IS REGISTERED IN THE UNITED KINGDOM, EUROPEAN UNION, HONG KONG, CHINA AND AUSTRALIA. © PURCELL 2024. www.purcelluk.com