




CAR PORT IMAGES

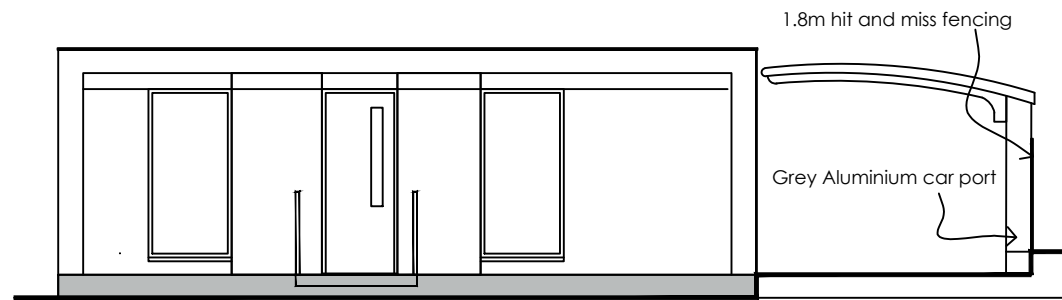


FRONT ELEVATION

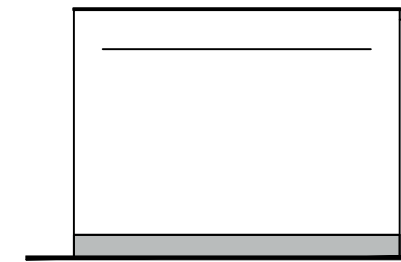

SIDE ELEVATION

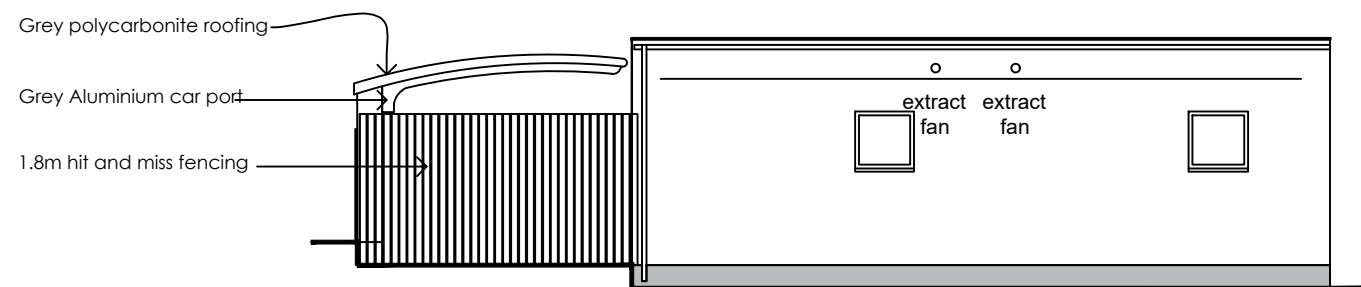

REAR ELEVATION

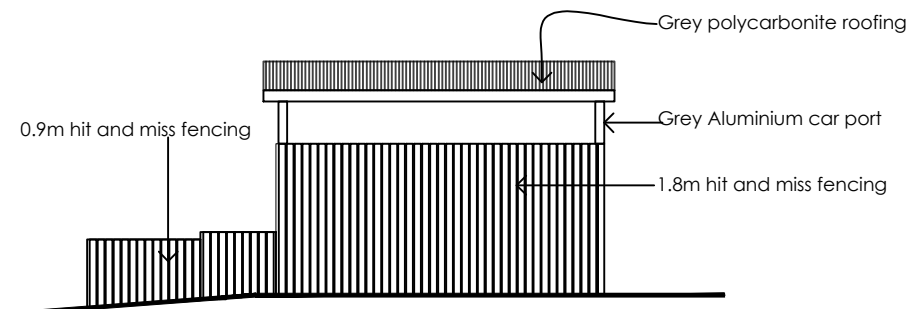

SIDE ELEVATION

MATERIALS

ROOF COVERING

Single ply, polymer based roofing membrane, colour grey.

EXTERNAL WALLS GENERALLY

'Steni' aggregate faced board, colour whisper white.

FEATURE WALL PANELS

'Techwood' wood effect composite board, colour Tudoe black

FASCIA

Black aluminium.

PLINTH


Black upvc

WINDOWS


Triple glazing in black upvc frames.

FRONT DOOR

Upvc / composite door

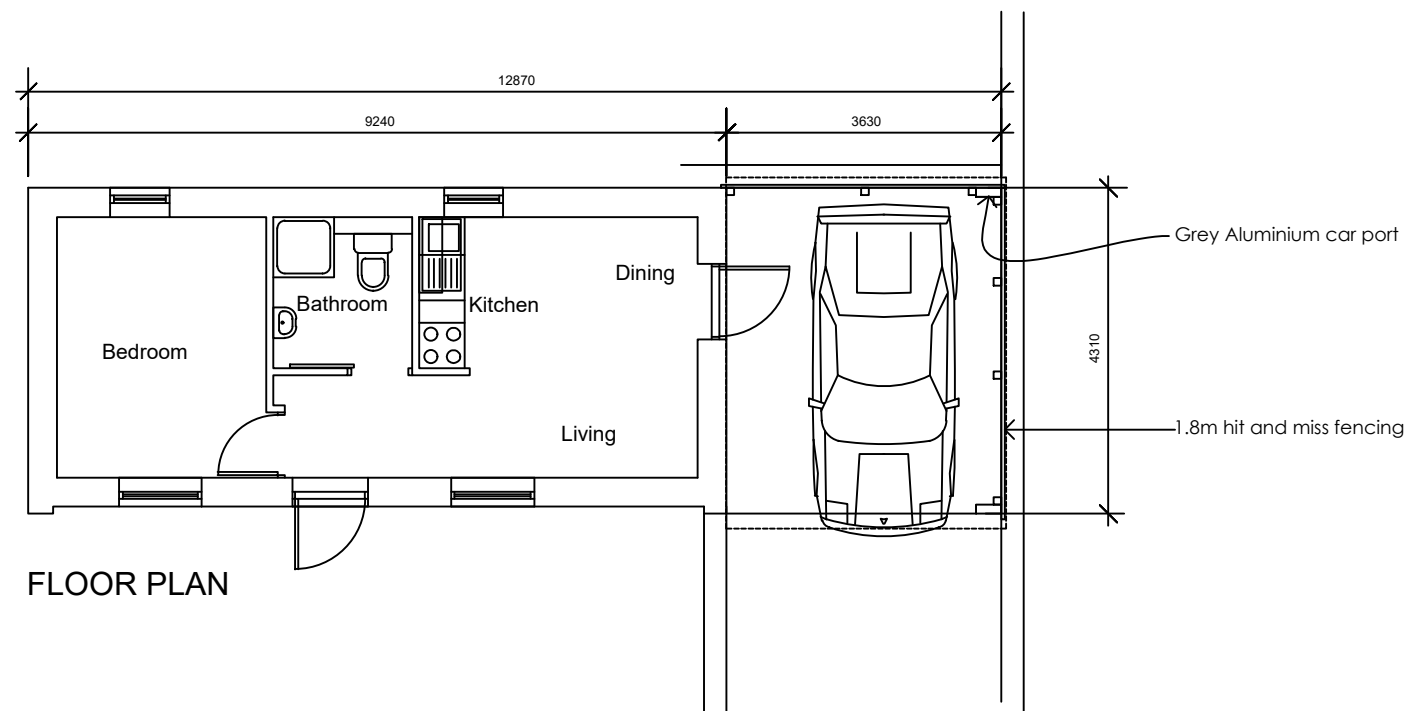

FLOOR PLAN

 

Do not scale from this drawing.
The users of this drawing shall check all dimensions & report all errors and omissions to LeTrucco Design.

This drawing is copyright. It must not be copied, used or disclosed to third parties without prior permission of LeTrucco Design.

Revisions

Revision	Scale	Date	Checked
	1:100 @ A3	Dec 22	KML

Drawing No
LT2206.04.600

Client
MDL / MVH

Job Title
Honey Suckle Drive

Drawing Title
House Type 6 - PLOT 6

Drawing Purpose
PLANNING

LeTruccodesign
ARCHITECTURE

Suite 7, 35 Stow Park Circle
Newport, NP20 4HF

Tel: 07710390800 / 07710390801
info@letruccodesign.co.uk
www.letruccodesign.co.uk