



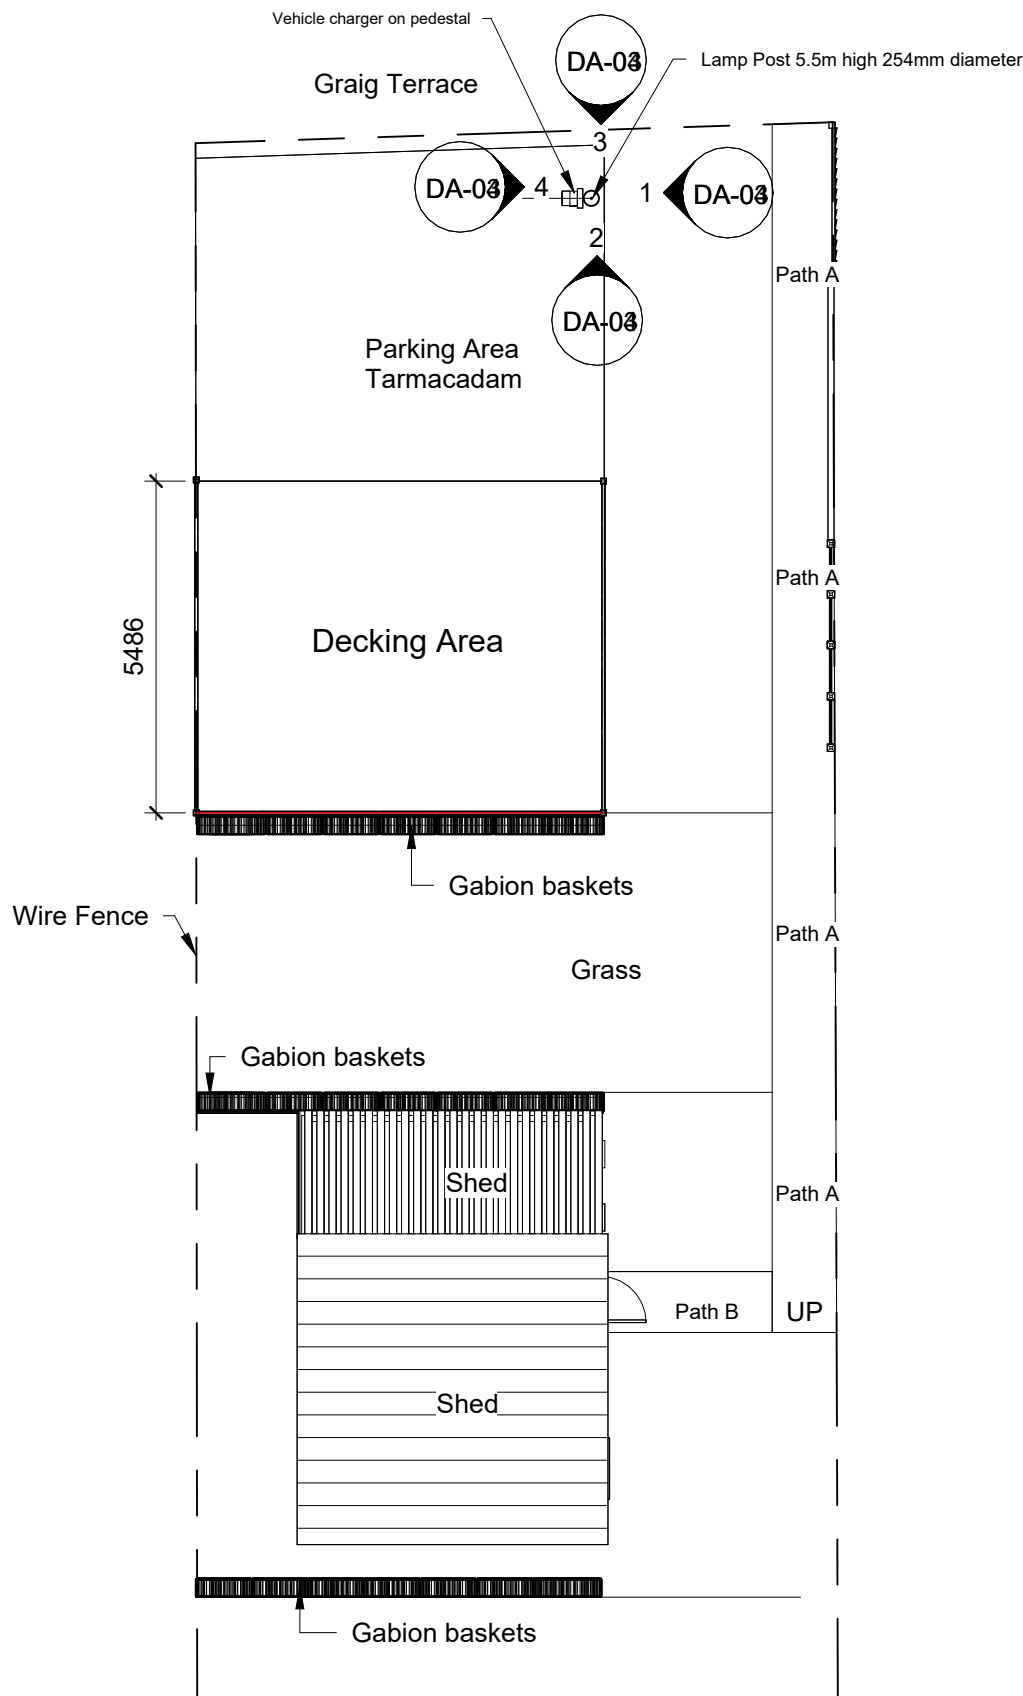

1 Proposed Site
1 : 125

INDIGO DESIGN (Part of 3dcadwales Ltd) 5 Ashlea Drive,
Merthyr Tydfil, CF47 0NY Tele 01685 385746 Mob -
07940913216 Email: enquiries@indigo-3d-design.co.uk

This Drawing is Copyright,
Dimensions to be checked
on site and not scaled from
this drawing

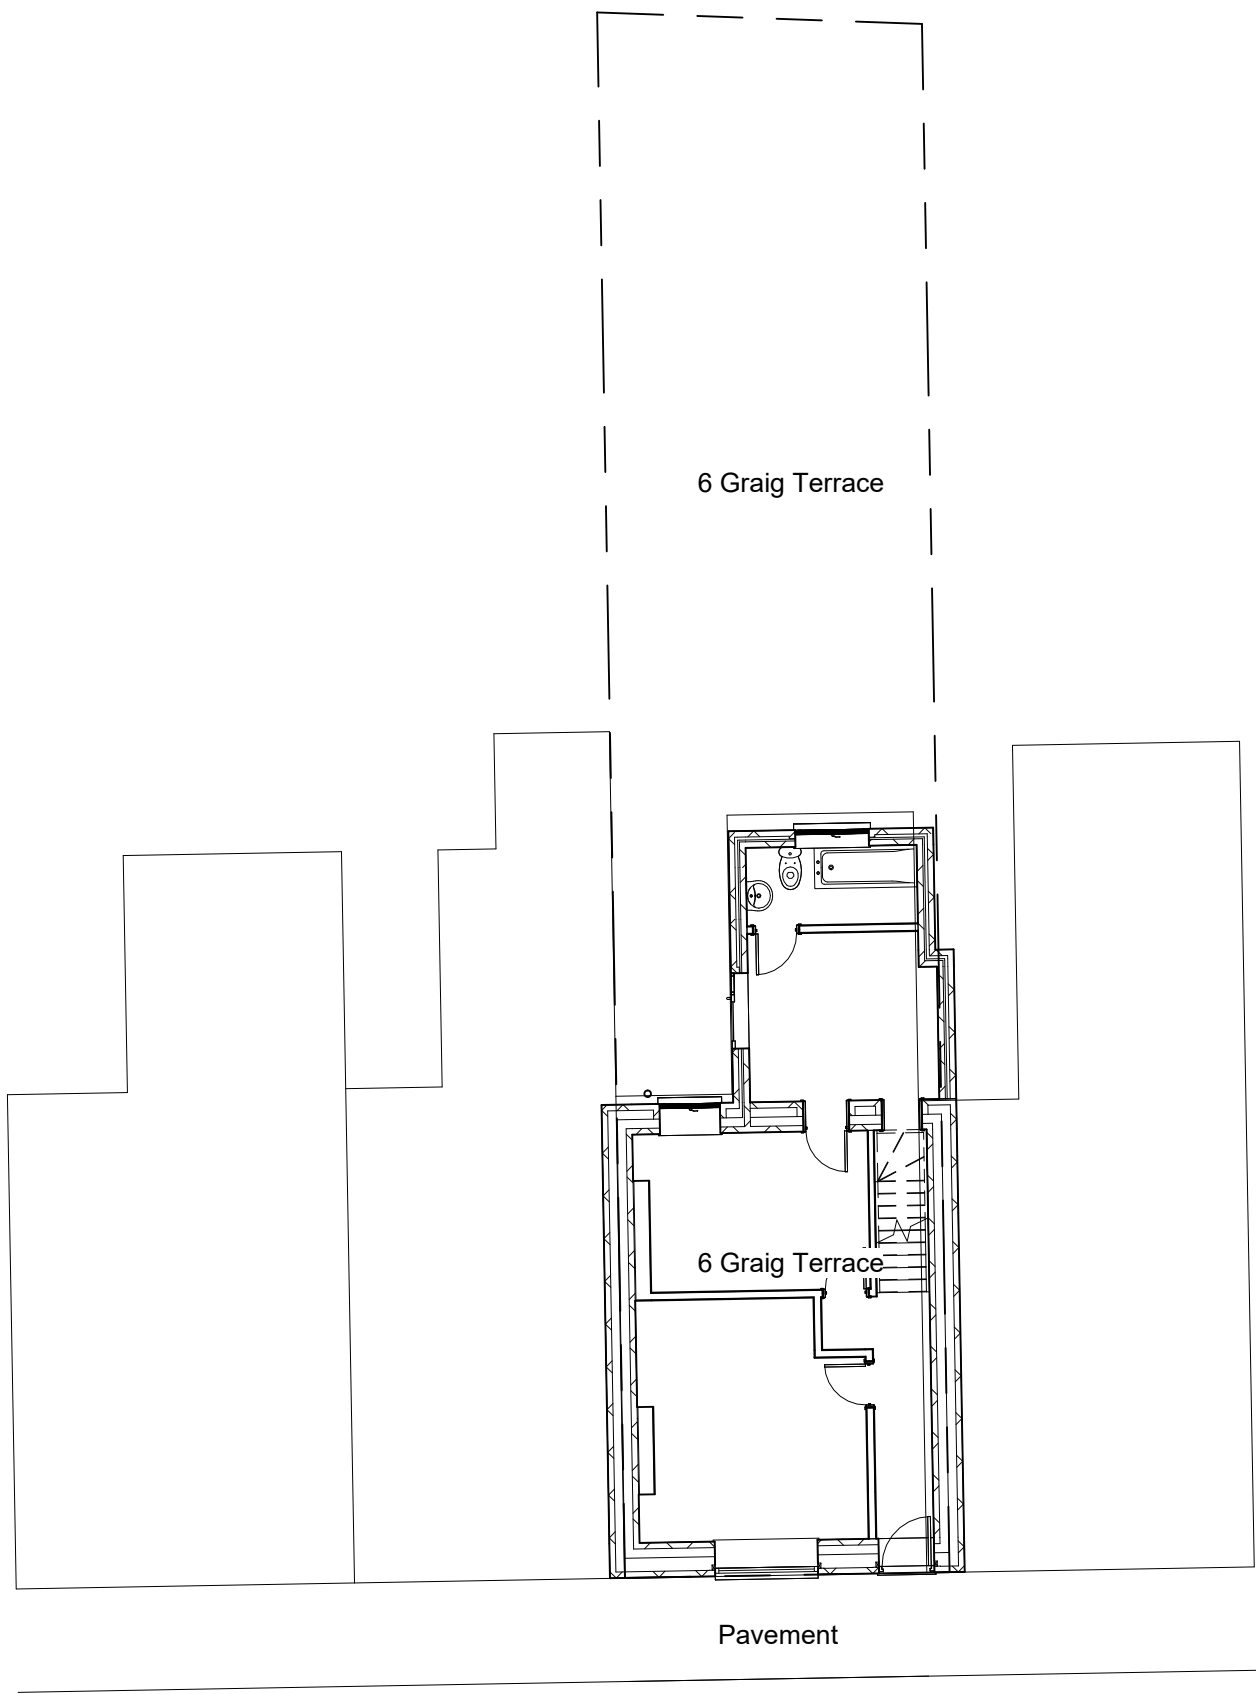

PURPOSE OF ISSUE DRWAING NUMBER

Planning Approval DA-02

PROJECT Ne Lamp post for Electric Car
Charger


SHEET Proposed Site Plan

Address Land opposite No 6-7 Graig Terrace,
Bedlinog, Treharris CF46 6SA


Checked by JH Drawn by PH Scale (@ A2)
1 : 125

Rev No	Description	Date
A	Issue	22/06/2025
B	Charger added	01/10/2025


Lamp post to be 254mm diameter and 5.5m high material timber

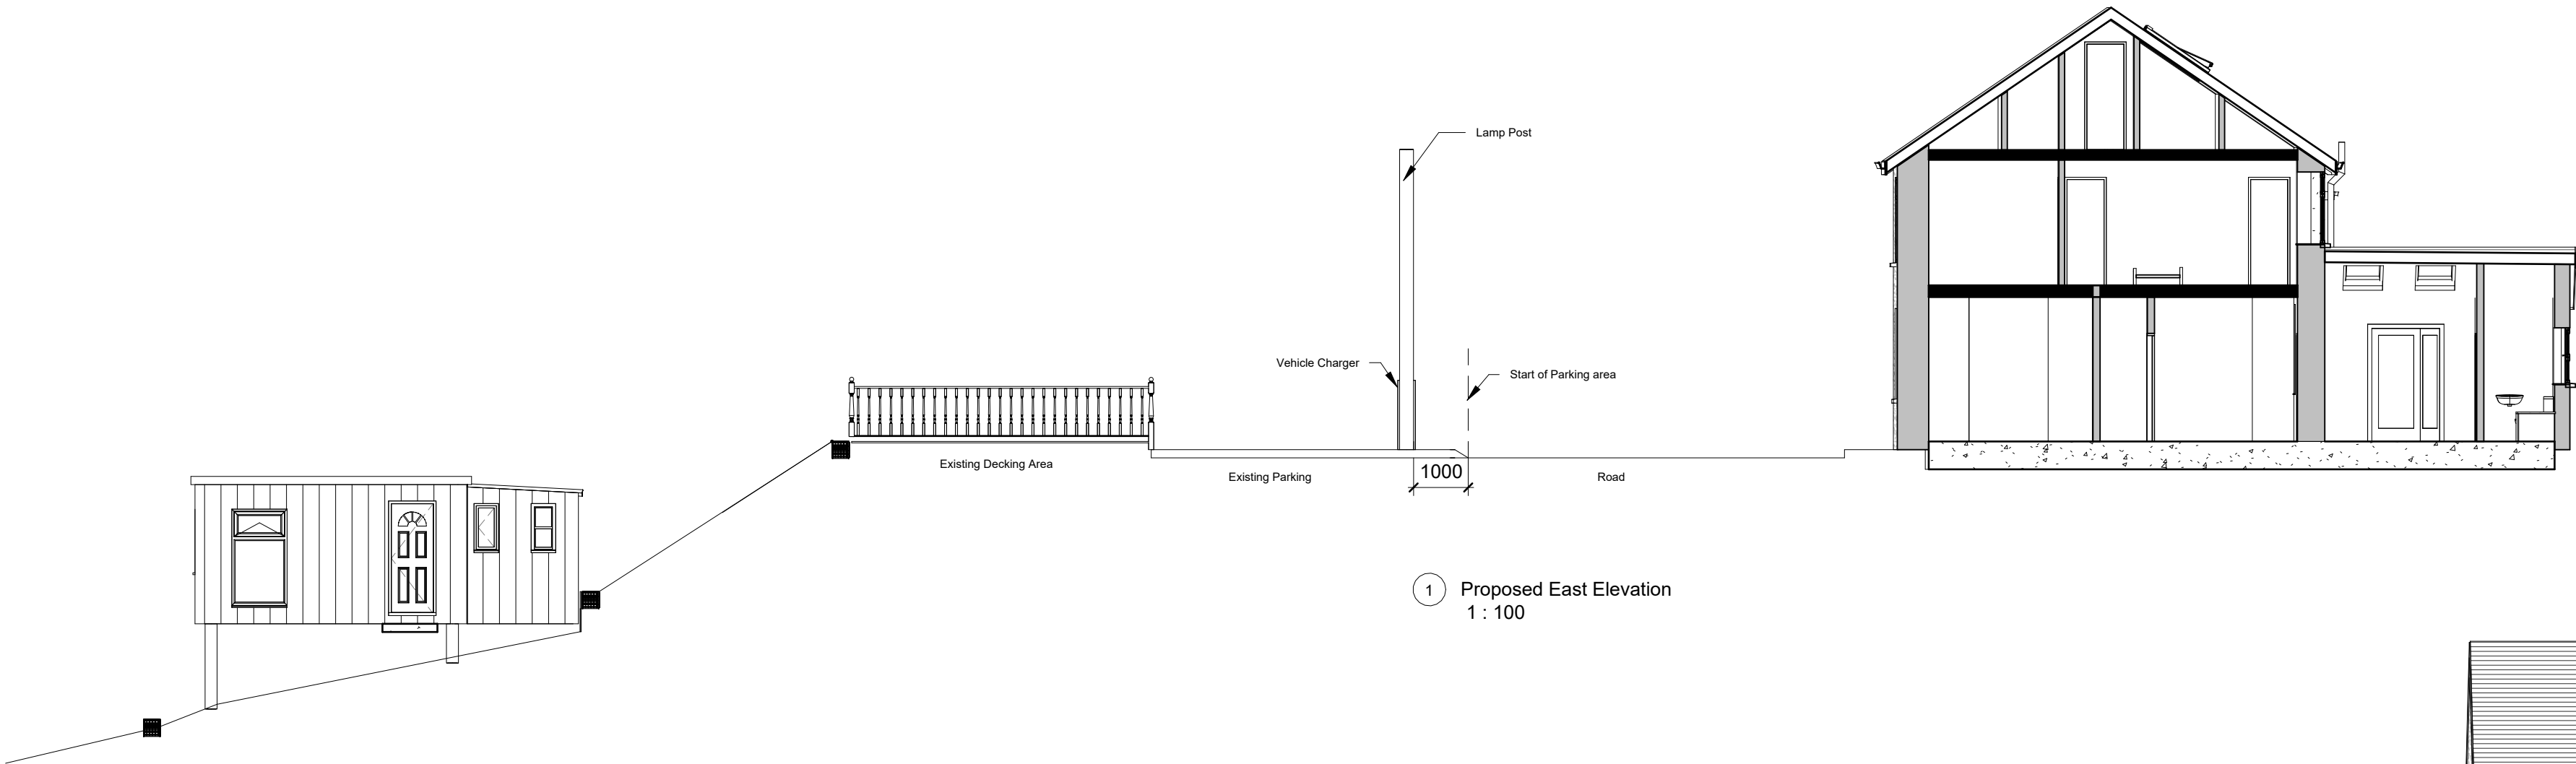


1 Proposed East Elevation
1 : 100

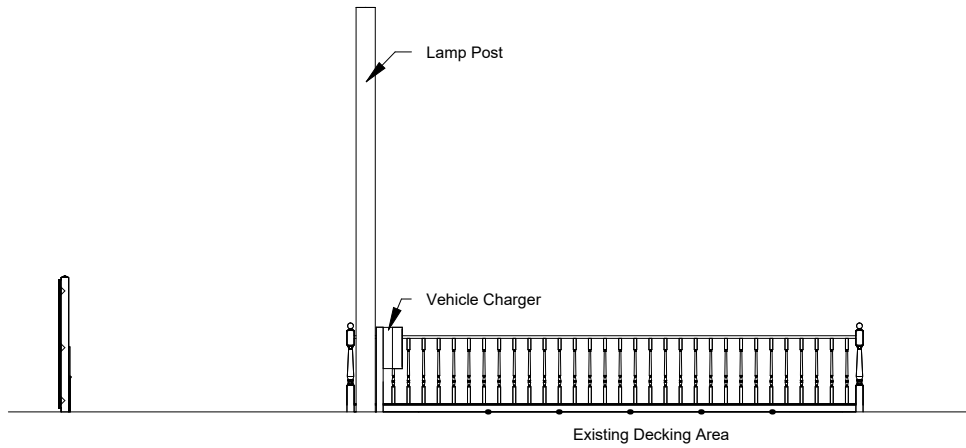

3 Proposed South Elevation
1 : 100

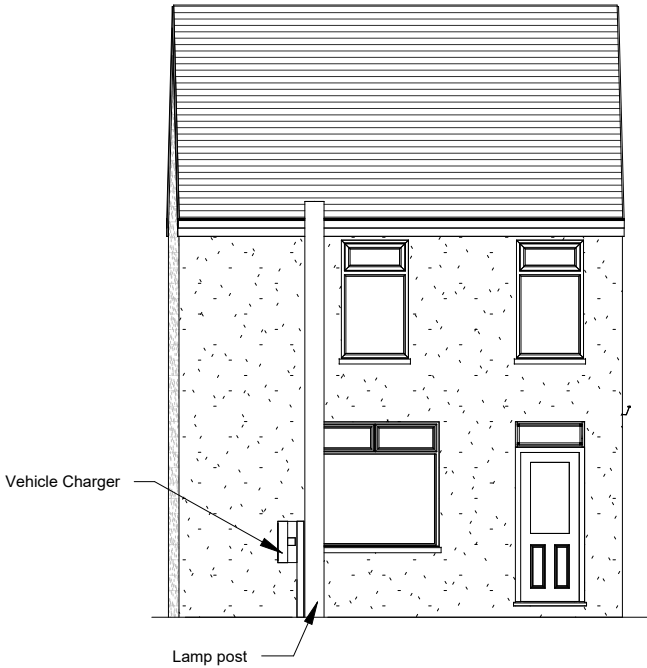

2 Proposed North Elevation
1 : 100

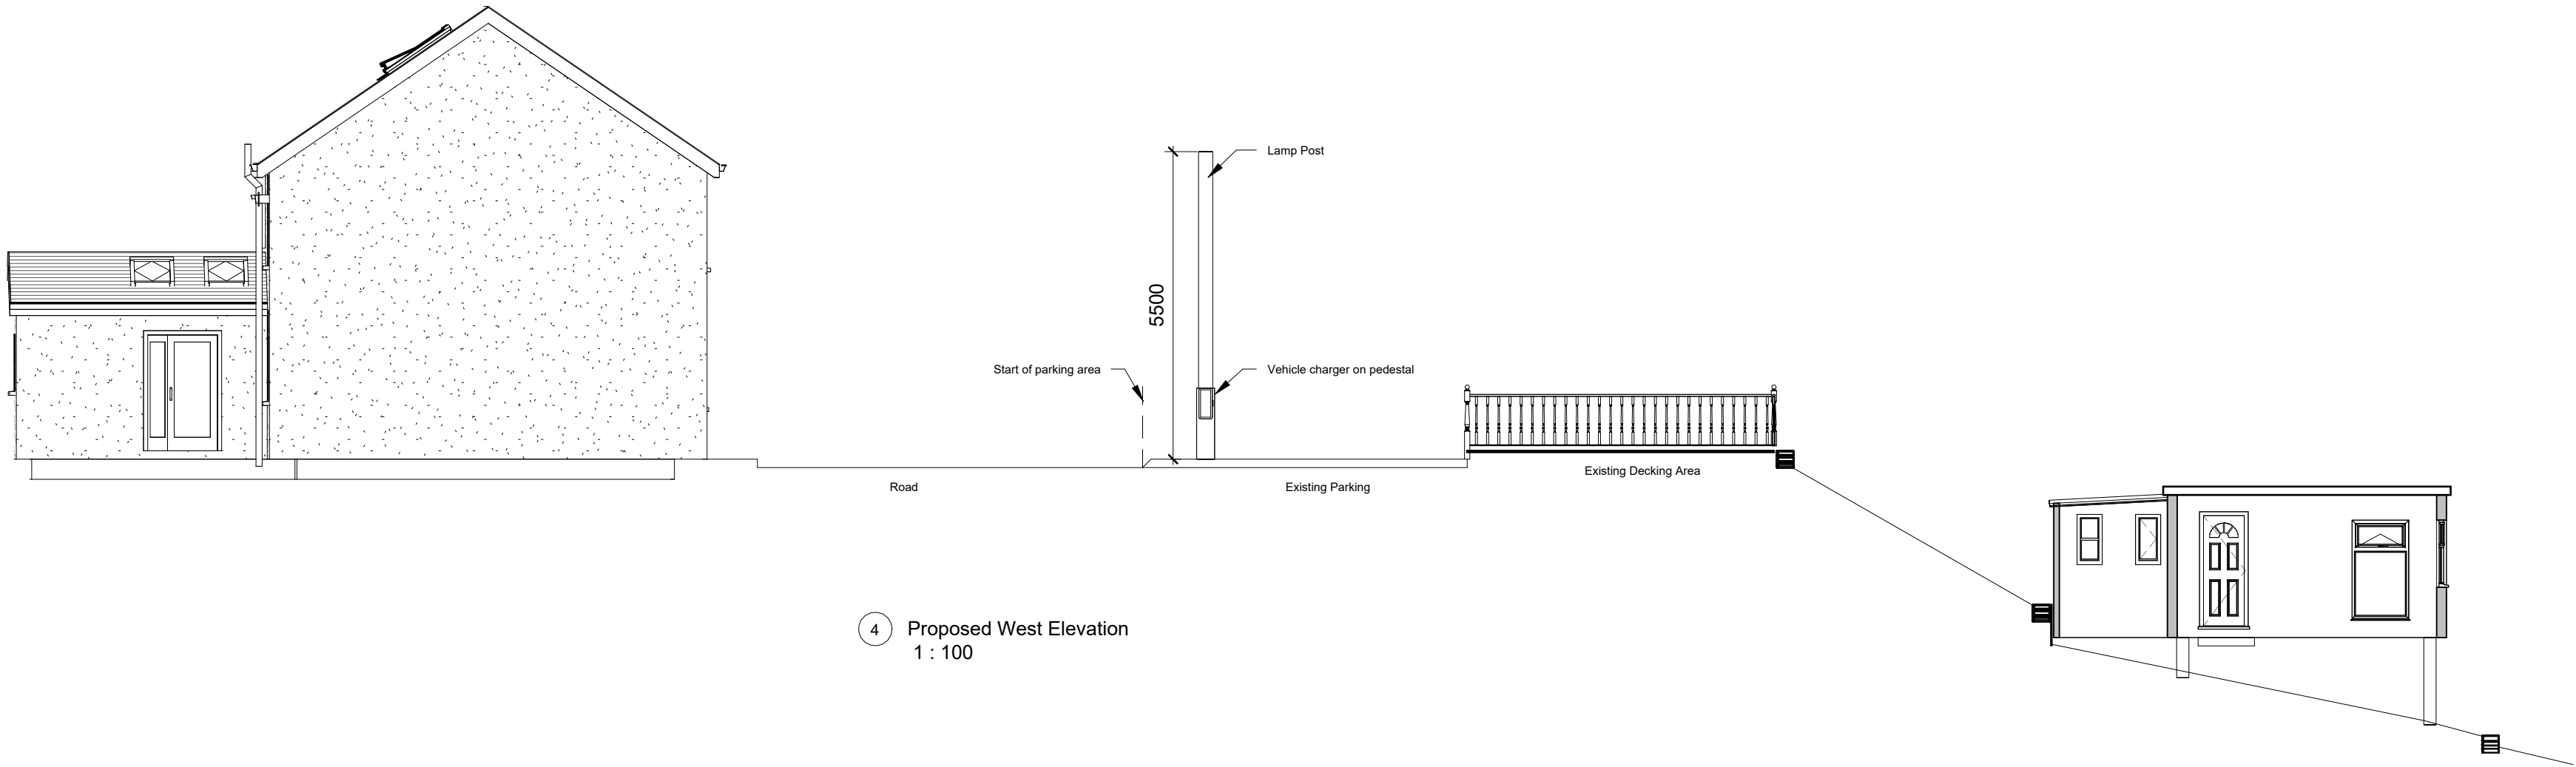

4 Proposed West Elevation
1 : 100

INDIGO DESIGN (Part of 3dcadwales Ltd) 5 Ashlea Drive,
Merthyr Tydfil, CF47 0NY Tele 01685 385746 Mob -
07940913216 Email: enquiries@indigo-3d-design.co.uk

This Drawing is Copyright,
Dimensions to be checked
on site and not scaled from
this drawing



PURPOSE OF ISSUE
Planning Approval

DRWAING NUMBER
DA-04

PROJECT
Ne Lamp post for Electric Car Charger

SHEET
Proposed Elevations

Address
Land opposite No 6-7 Graig Terrace,
Bedlinog, Treharris CF46 6SA

Checked by
JH

Drawn by
PH

Scale (@ A2)
1 : 100

Rev No	Description	Date
A	Issue	22/06/2025