




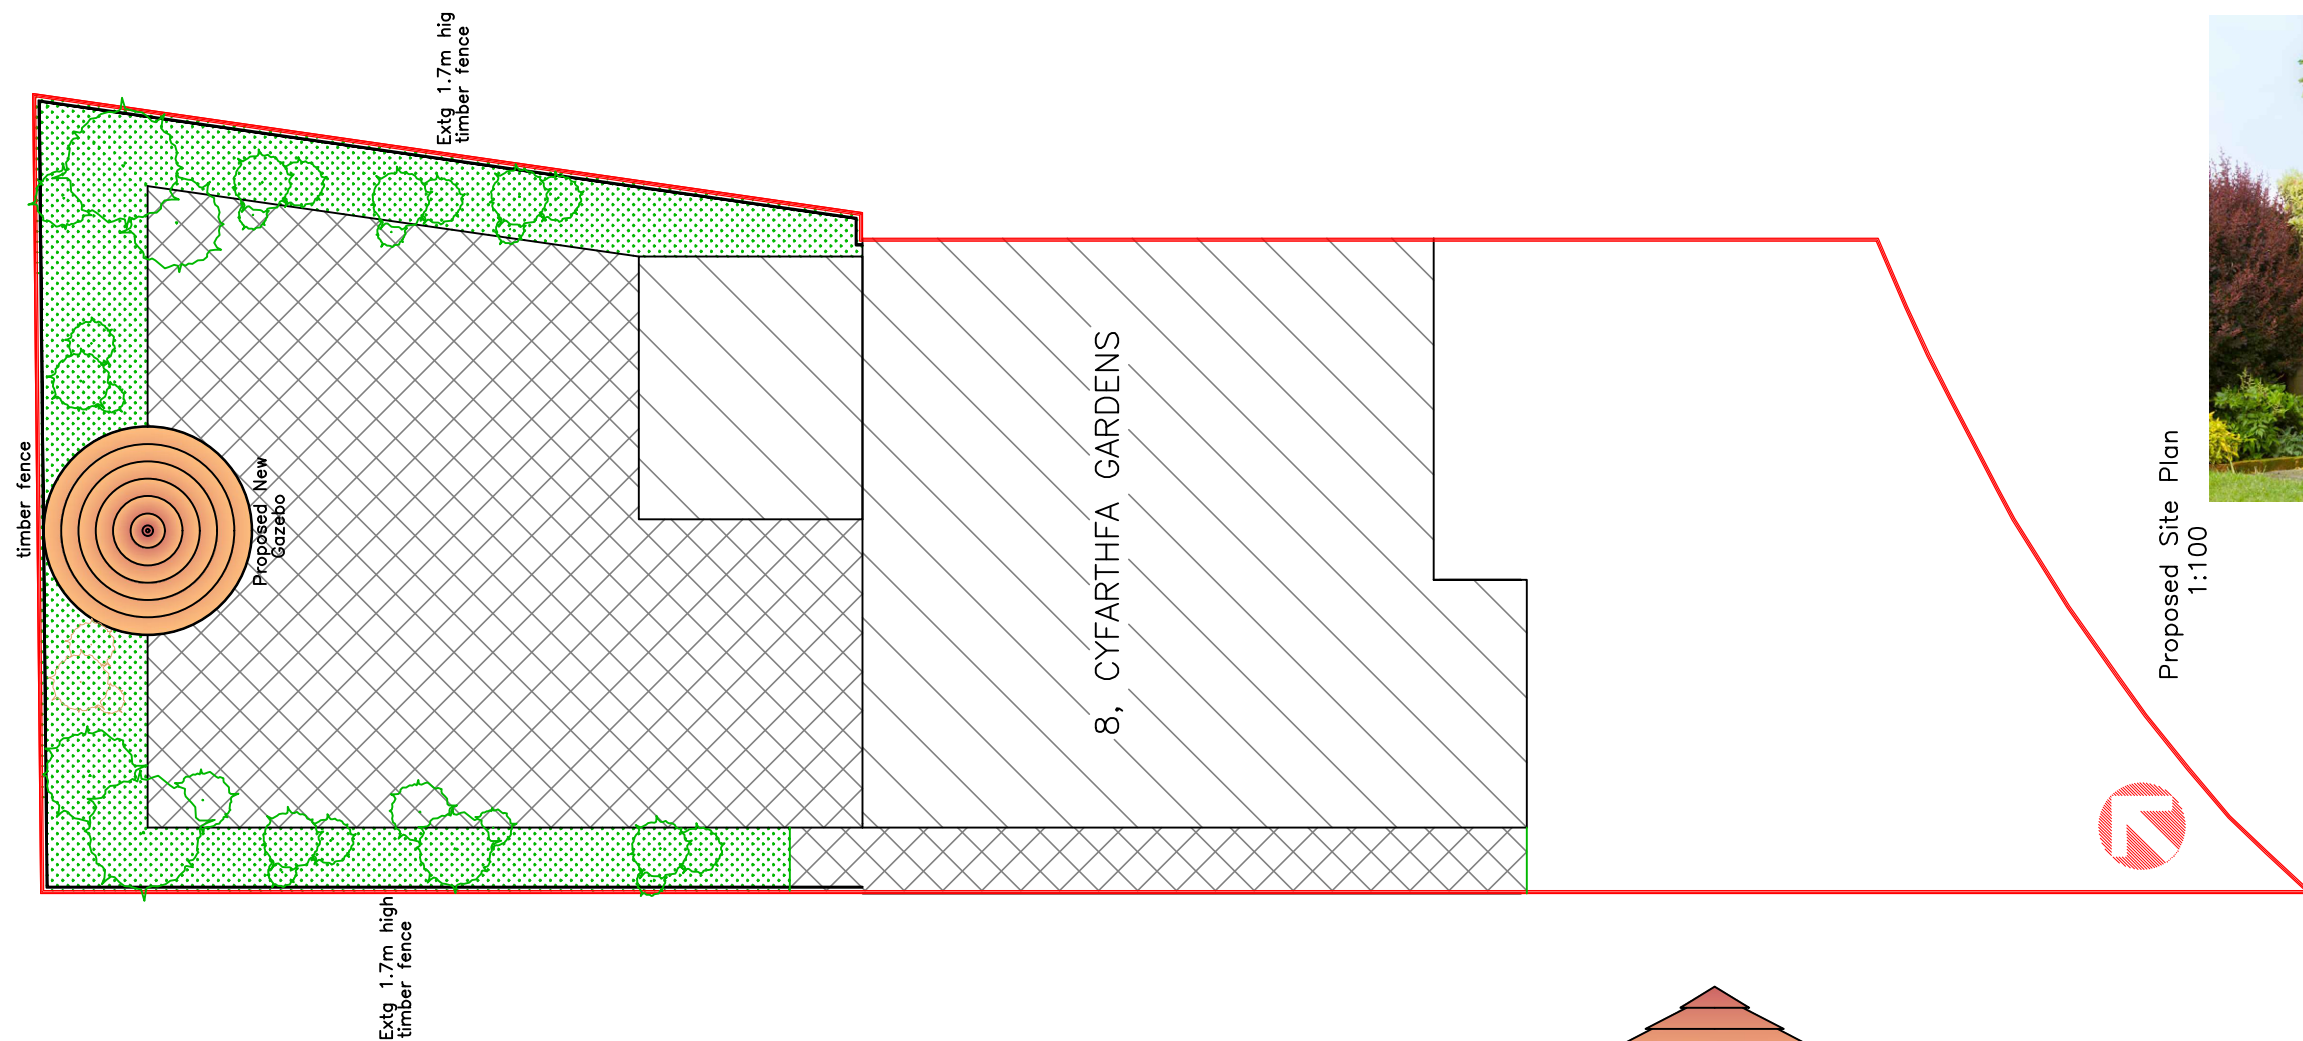


Indicative Gazebo Image

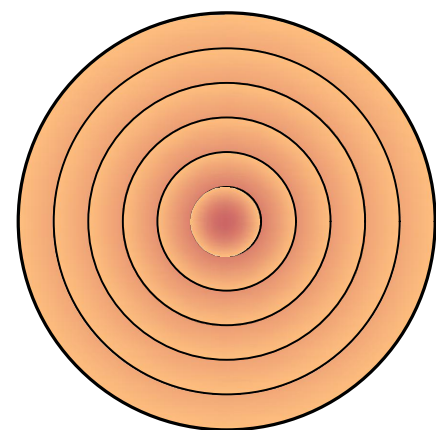





Proposed Roof Plan 1:50

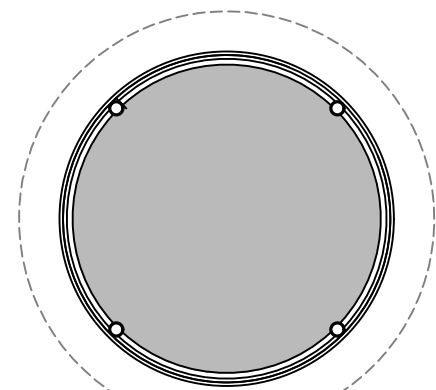

Proposed Floor Plan 1:50

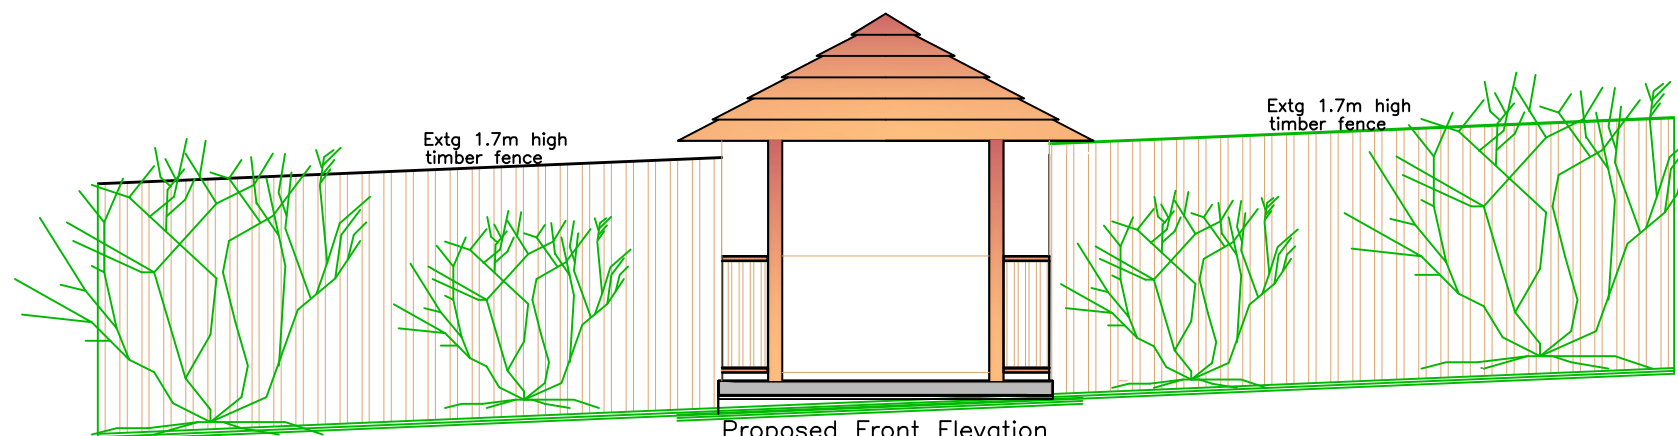

Roof 2.83
Base 2.28

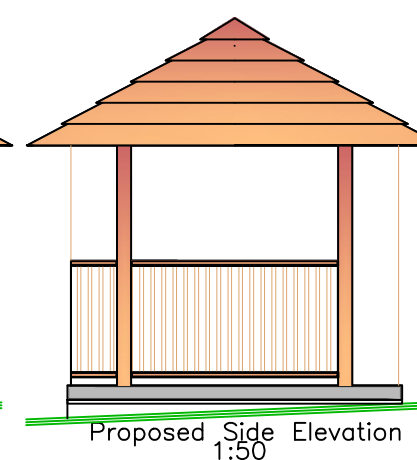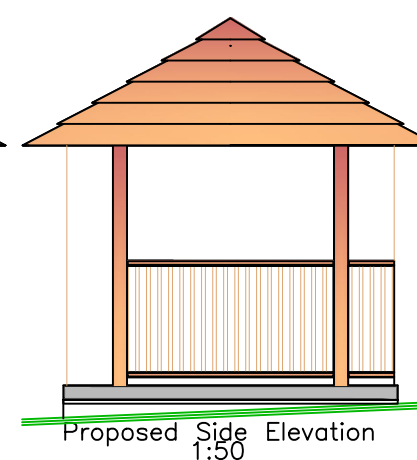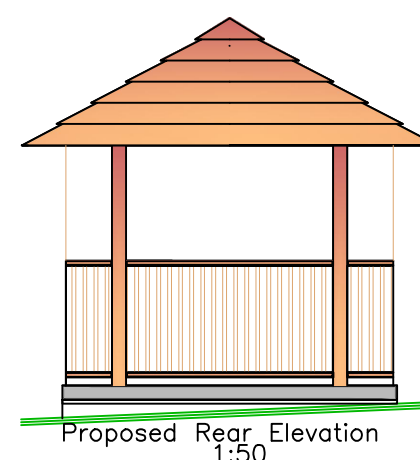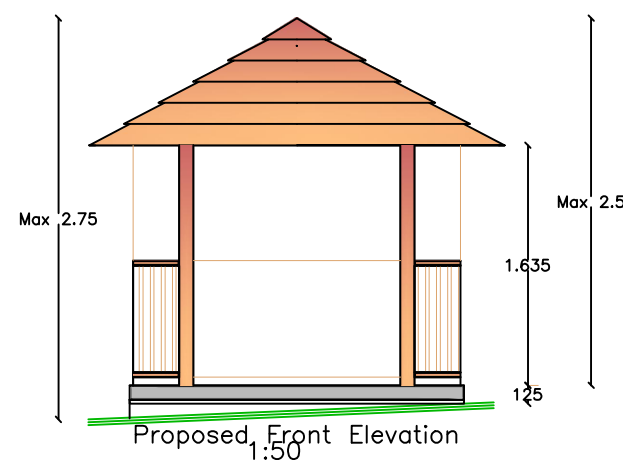

FINISHES:

Roof:	Natural Finish Timber
External walls:	Natural Finish Timber
Floor:	100mm Concrete Base

Utopia Design Architectural Services			
Building Planning Application Support Paul Thomas: BSc (Hons) Tel: 01685 559230. Mob: 07908 725065			
Issued Only for Purpose Indicated Drawing Status: FOR PLANNING/BUILD CONTROL PURPOSES ONLY			
Address 8, CYFARTHFA GARDENS Cefn Coed Merthyr Tydfil CF48 2SE			
Project Proposed New Garden Gazebo			
Drawn by	Paper	Date	
PT	A3	22.12.2021	
Title	Scale		
	1:50		
	1:100		
Proposed Plans & Elevations		Draw No	
			CYF GDNS 8 01C