


chf:galerson
22/09/2026 16:34:33 P:\0000\11000\11800-11899\11892-1-Sheets\Planning\11892-PL-L03.dgn
BK DRIVE THRU, MERTHYR TYDFIL

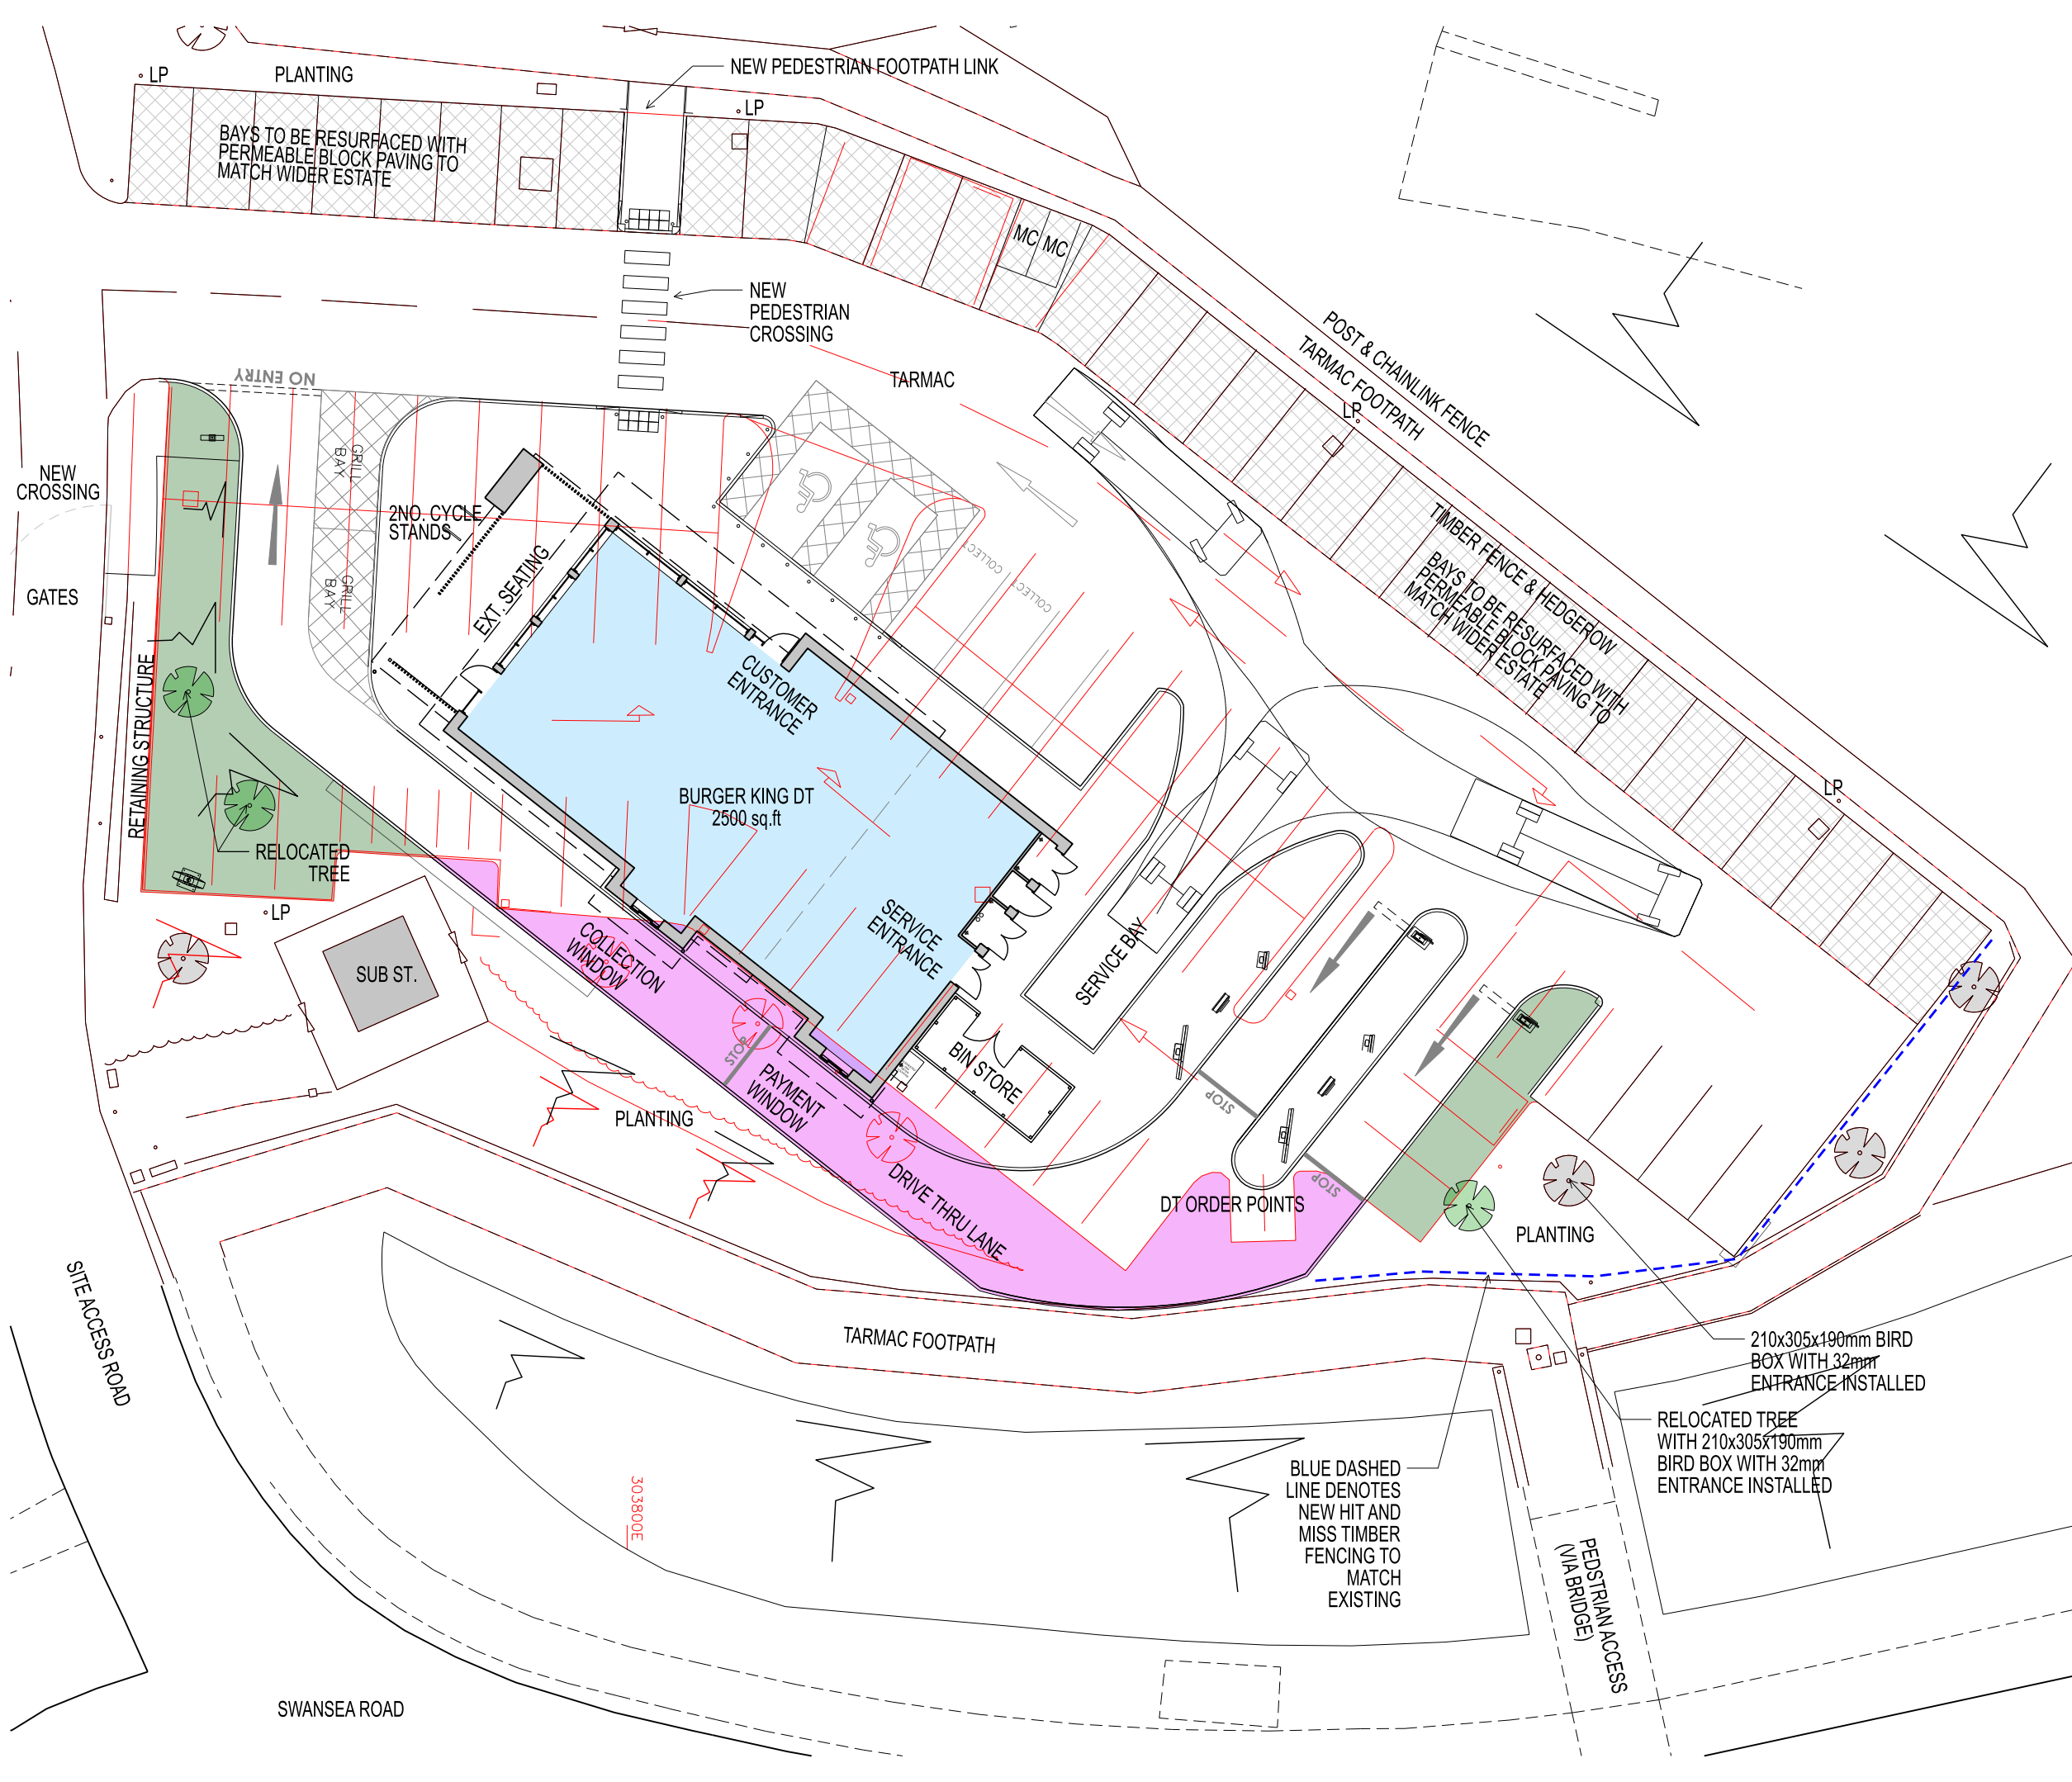

N

SCALE 1:250

0m 2.5 5 7.5 10 12.5 15

ORDNANCE SURVEY LICENCE

REPRODUCED FROM ORDNANCE SURVEY MASTERMAP DIGITAL DATA BY PERMISSION OF ORDNANCE SURVEY®, ON BEHALF OF HIS MAJESTY'S STATIONARY OFFICE, © CROWN COPYRIGHT AND DATABASE RIGHTS 2025, OS AC0000813445

LEGEND

- EXISTING SITE PLAN
- EXISTING LANDSCAPING REMOVED (136.9 sq.m)
- NEW LANDSCAPING (125.2 sq.m)

D	22/09/26	FENCE ADDED. NOTES UPDATED.	CMP
C	25.08.26	PEDSTRIAN LINK ADDED.	CMP
B	23.03.26	UPDATED TO CLIENT COMMENTS	RG
A	16.03.26	UPDATED TO CLIENT COMMENTS	RG
REV.	DATE	NOTES	INIT.

CLIENT / PROJECT

BRITISH LAND

BURGER KING DT

MERTHYR TYDFIL

DRAWING TITLE

EXISTING & PROPOSED LANDSCAPING

STATUS				
PLANNING				
DATE	DRAWN	SCALE @ A3		
10/03/26	AM	1:250		
PROJECT NUMBER	UNIT / BLOCK	CI / SFB CODE	TYPE & NUMBER	REVISION LETTER
DRAWING NO.				
11862	PL	L03	D	
Site Location Plans	L	GA Plans	P	Elevations
Sections	S	Details	D	Prefix: Colour

THE RATCLIFFE GROVES PARTNERSHIP

MANCHESTER

105 MANCHESTER ROAD

BURY LANCASHIRE BL9 0TD

T. 0161 797 6000 E. manchester@rgp.uk.com

www.rgp.uk.com

LONDON

19 BEDFORD ROW

LONDON WC1R 4EB

T. 020 7600 6666 E. london@rgp.uk.com

rch architects