

existing dwellings

existing public footpath


existing grassed bank

existing dwelling

existing dwelling

existing dwelling

existing dwellings

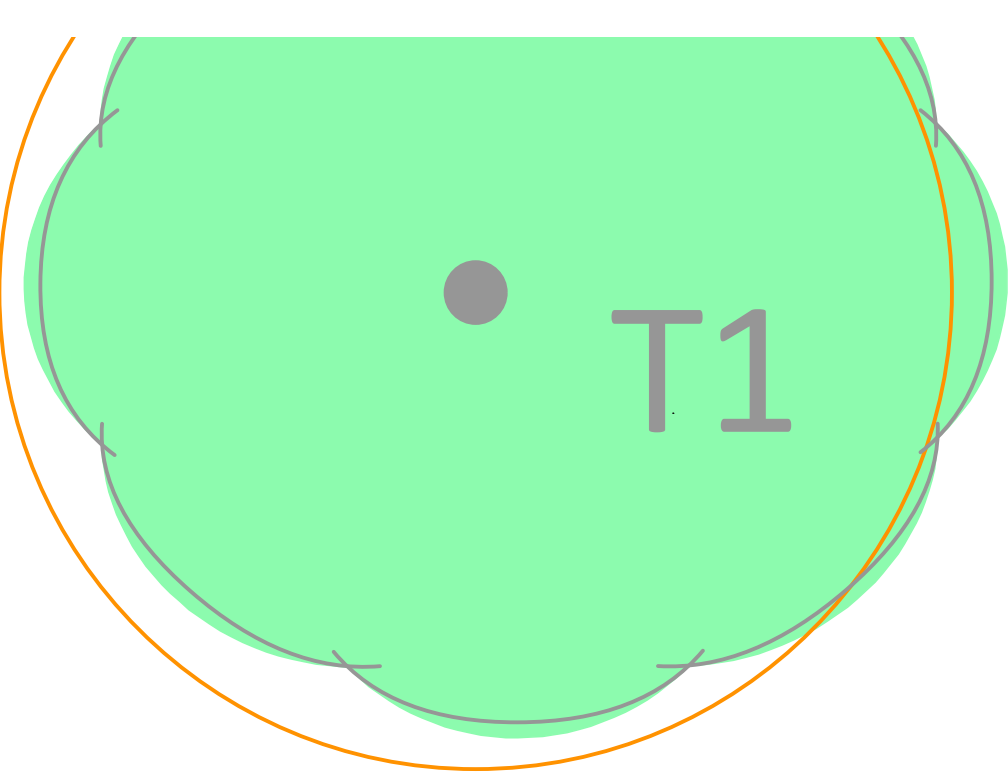

Key

Root Protection Area

Trees to be considered for retention.

A - High

B - Moderate

C - Low

Trees unsuitable for retention.


U - Fell

Tree Key

Crown Spread. Measured in North, South, East and West side of tree.

Tree number. (T - Individual Tree, G - Group, A - Tree area, W - Woodland, H - Hedgerow)

Root Protection Area (RPA)
A layout design tool indicating the minimum area around a tree deemed to contain sufficient roots and rooting volume to maintain the tree's viability, and where the protection of the roots and soil structure is treated as a priority.

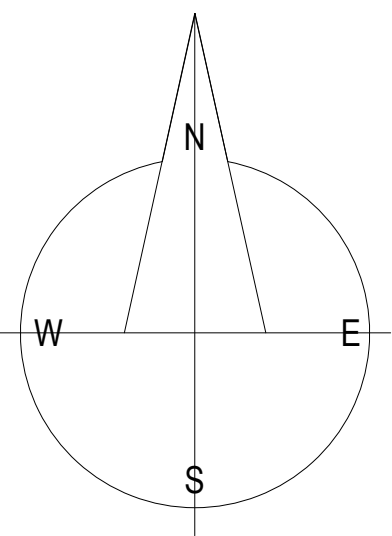

Revision D - 04/03/21 - Notes on parking removed
Revision C - 17/02/21 - Decking removed
Revision B - 09/12/20 - Tree survey added
Revision A - 04/12/20 - units 1 & 2 levels raised

This drawing, the works and concepts depicted are the copyright of Paul Overton Architects and may not be reproduced or made use of, either directly or indirectly, without express written consent.
Do not scale off this drawing.
All heights, levels, sizes and dimensions to be checked on site before any work is undertaken.

PAUL OVERTON ARCHITECTS
95B HIGH STREET
MERTHYR TYDFIL
CF47 8JD
TEL: 01656 371154
MOB: 07928 899 282
paul@pao-architects.co.uk

Client
MERTHYR VALLEYS HOMES LTD


Project
HOUSING DEVELOPMENT at
HONEYSUCKLE CLOSE
MERTHYR TYDFIL

Drawing Title
NORTH SITE LAYOUT


CAD ref
Drawn
PRO

Date
October 2020
Scale
1:100 @ A1


Project No.
9058
Drawing No.
03
Revision
D

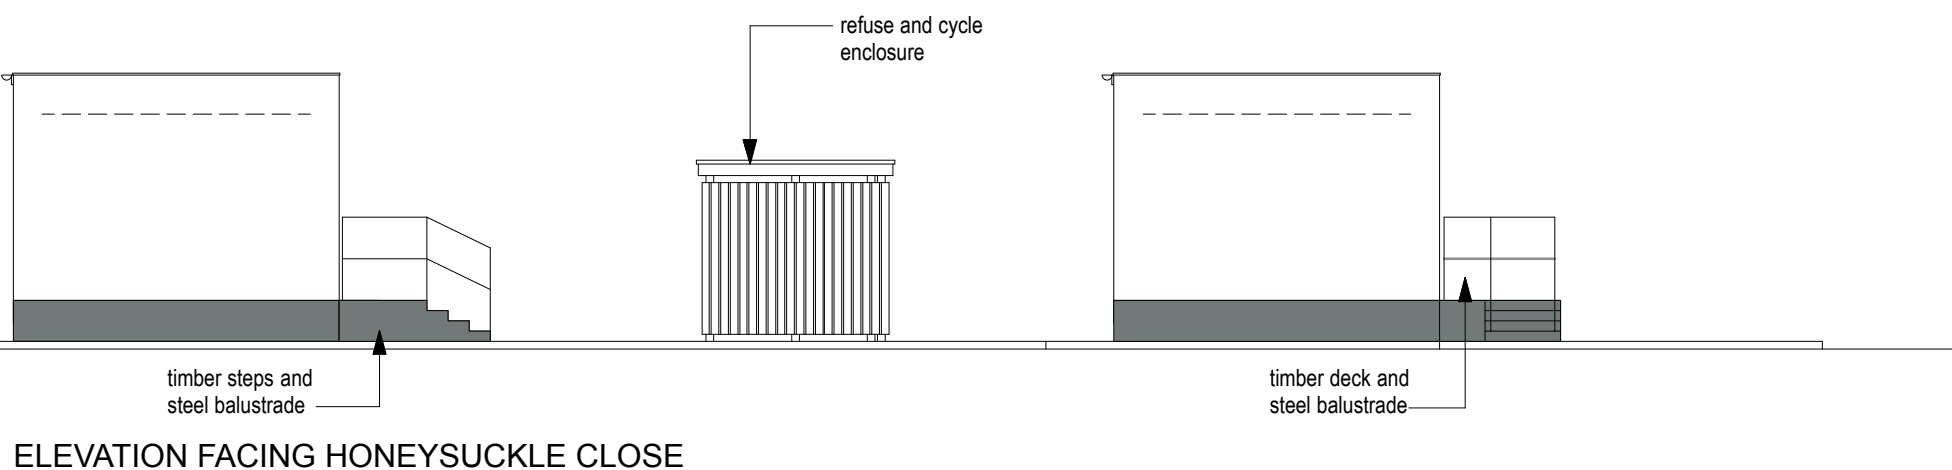


ELEVATION FACING HONEYSUCKLE CLOSE

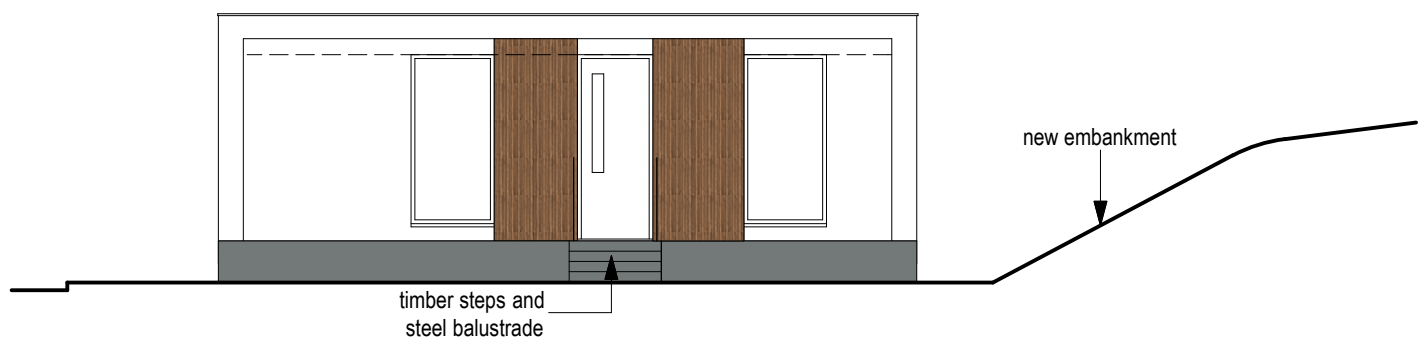

ELEVATION ON SECTION LINE A - A

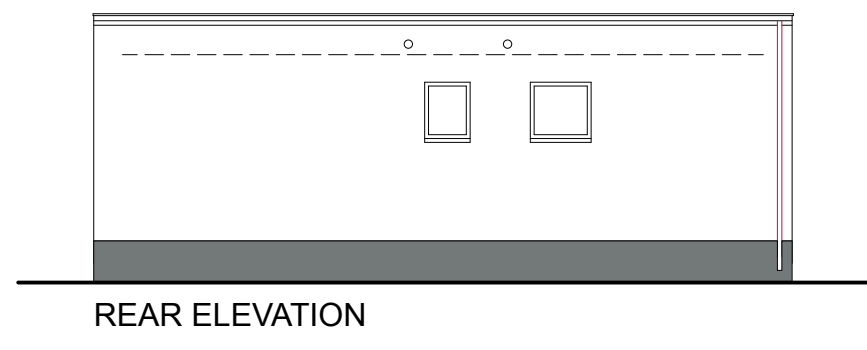

REAR ELEVATION

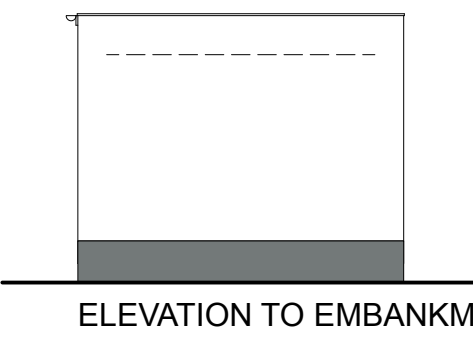

ELEVATION TO EMBANKMENT