




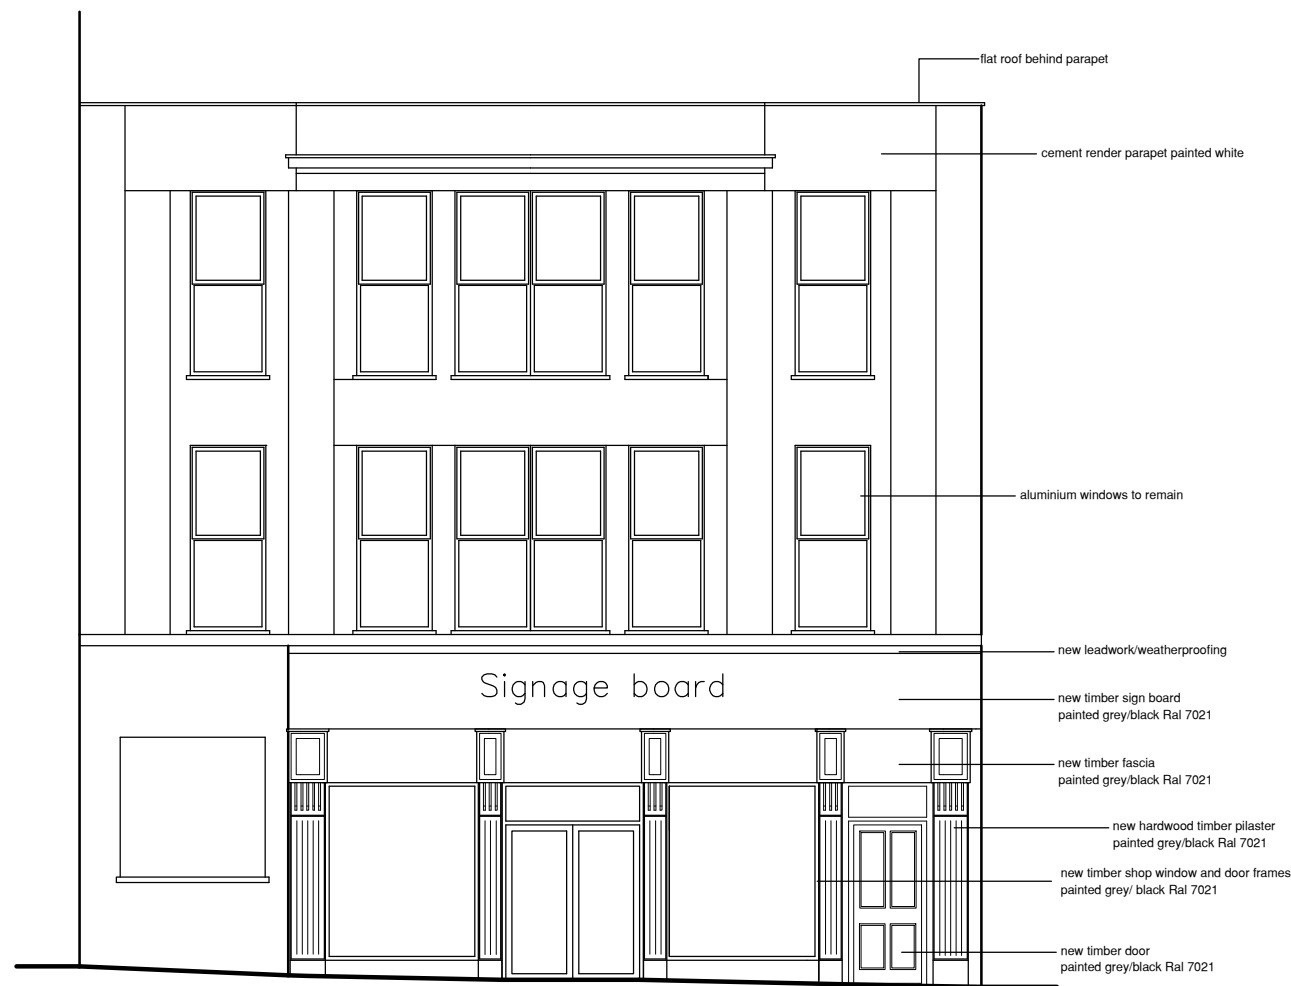

PROPOSED FRONT ELEVATION DOOR POSITION CENTRAL

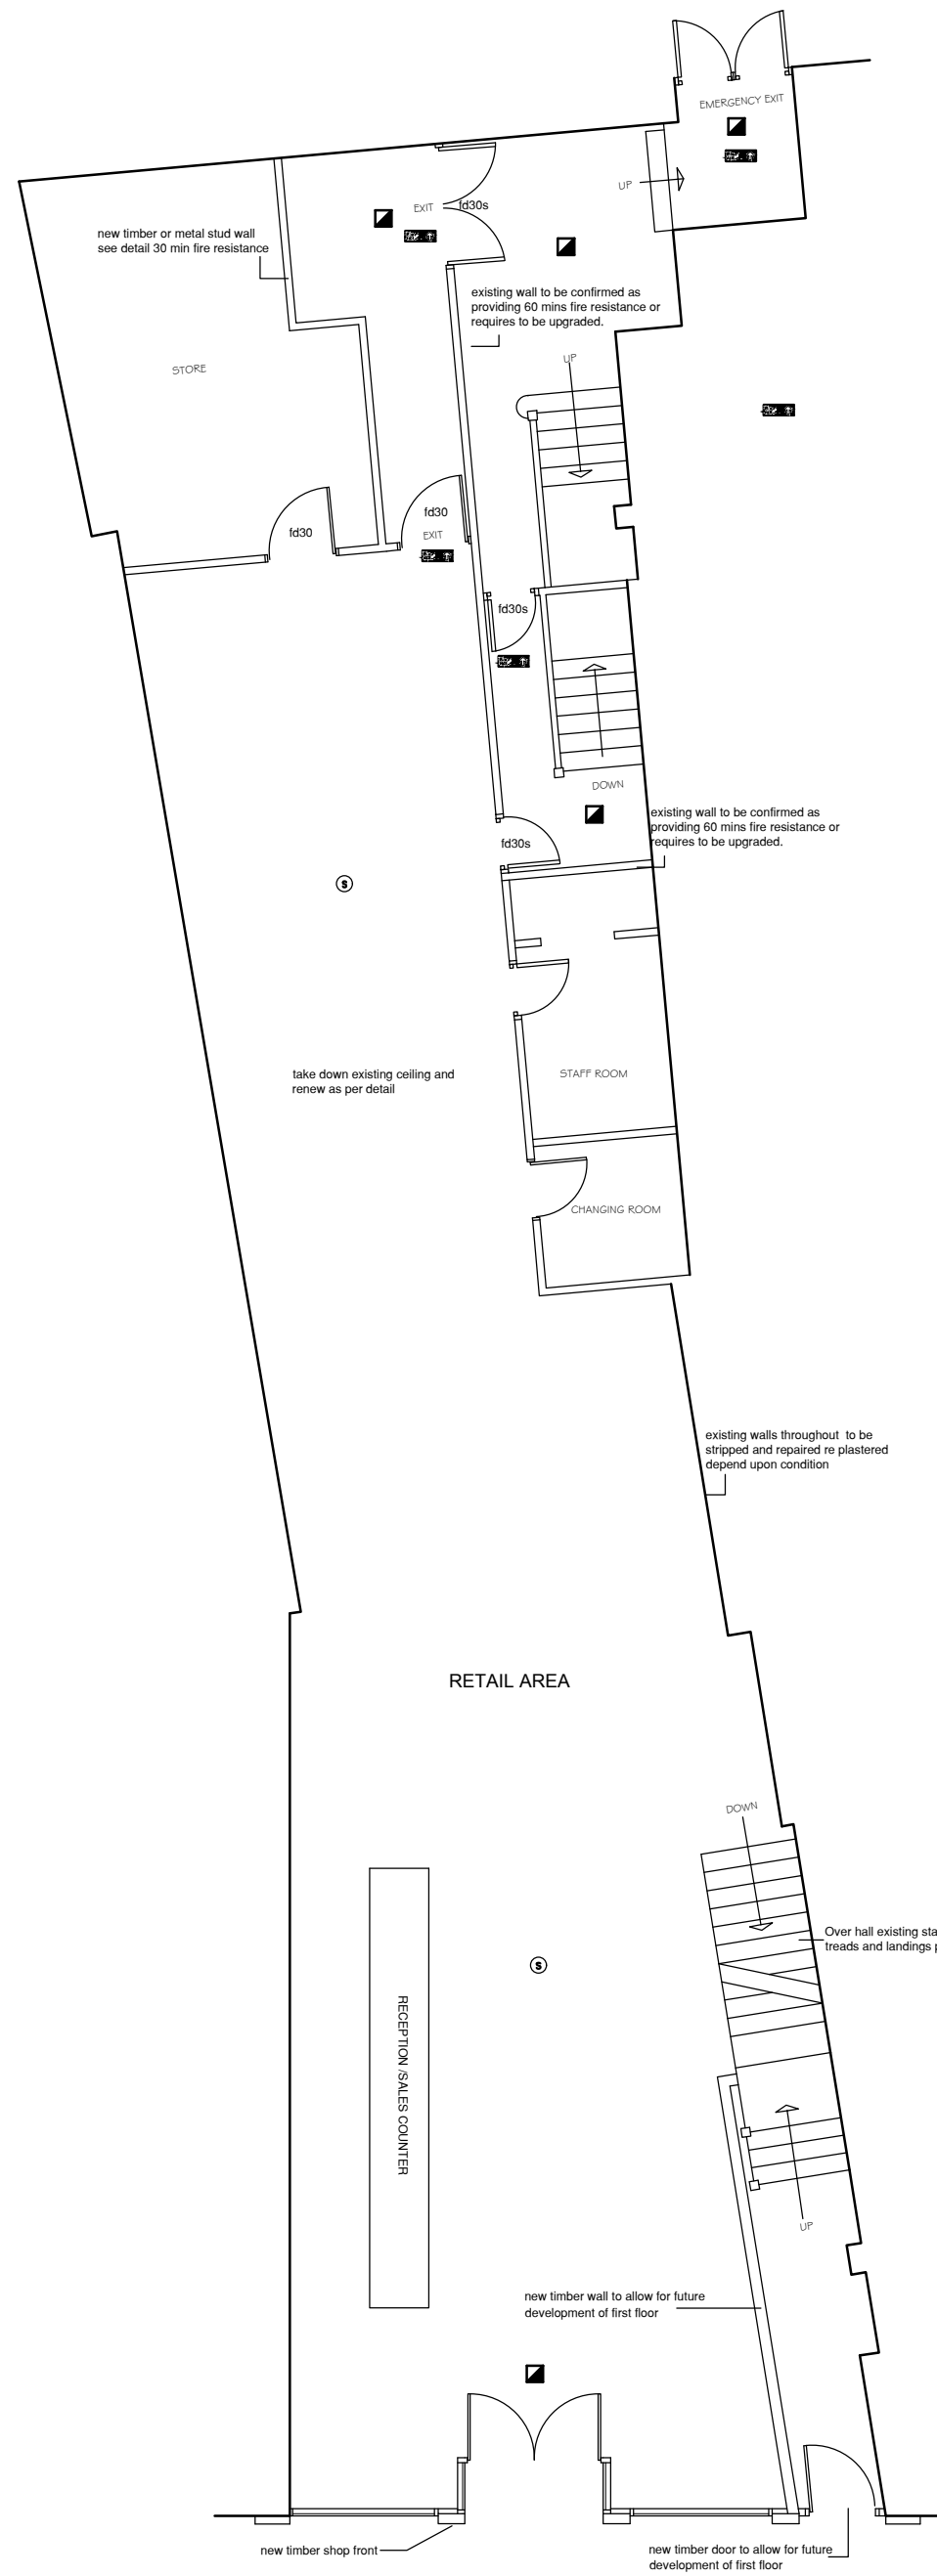

GROUND FLOOR PLAN

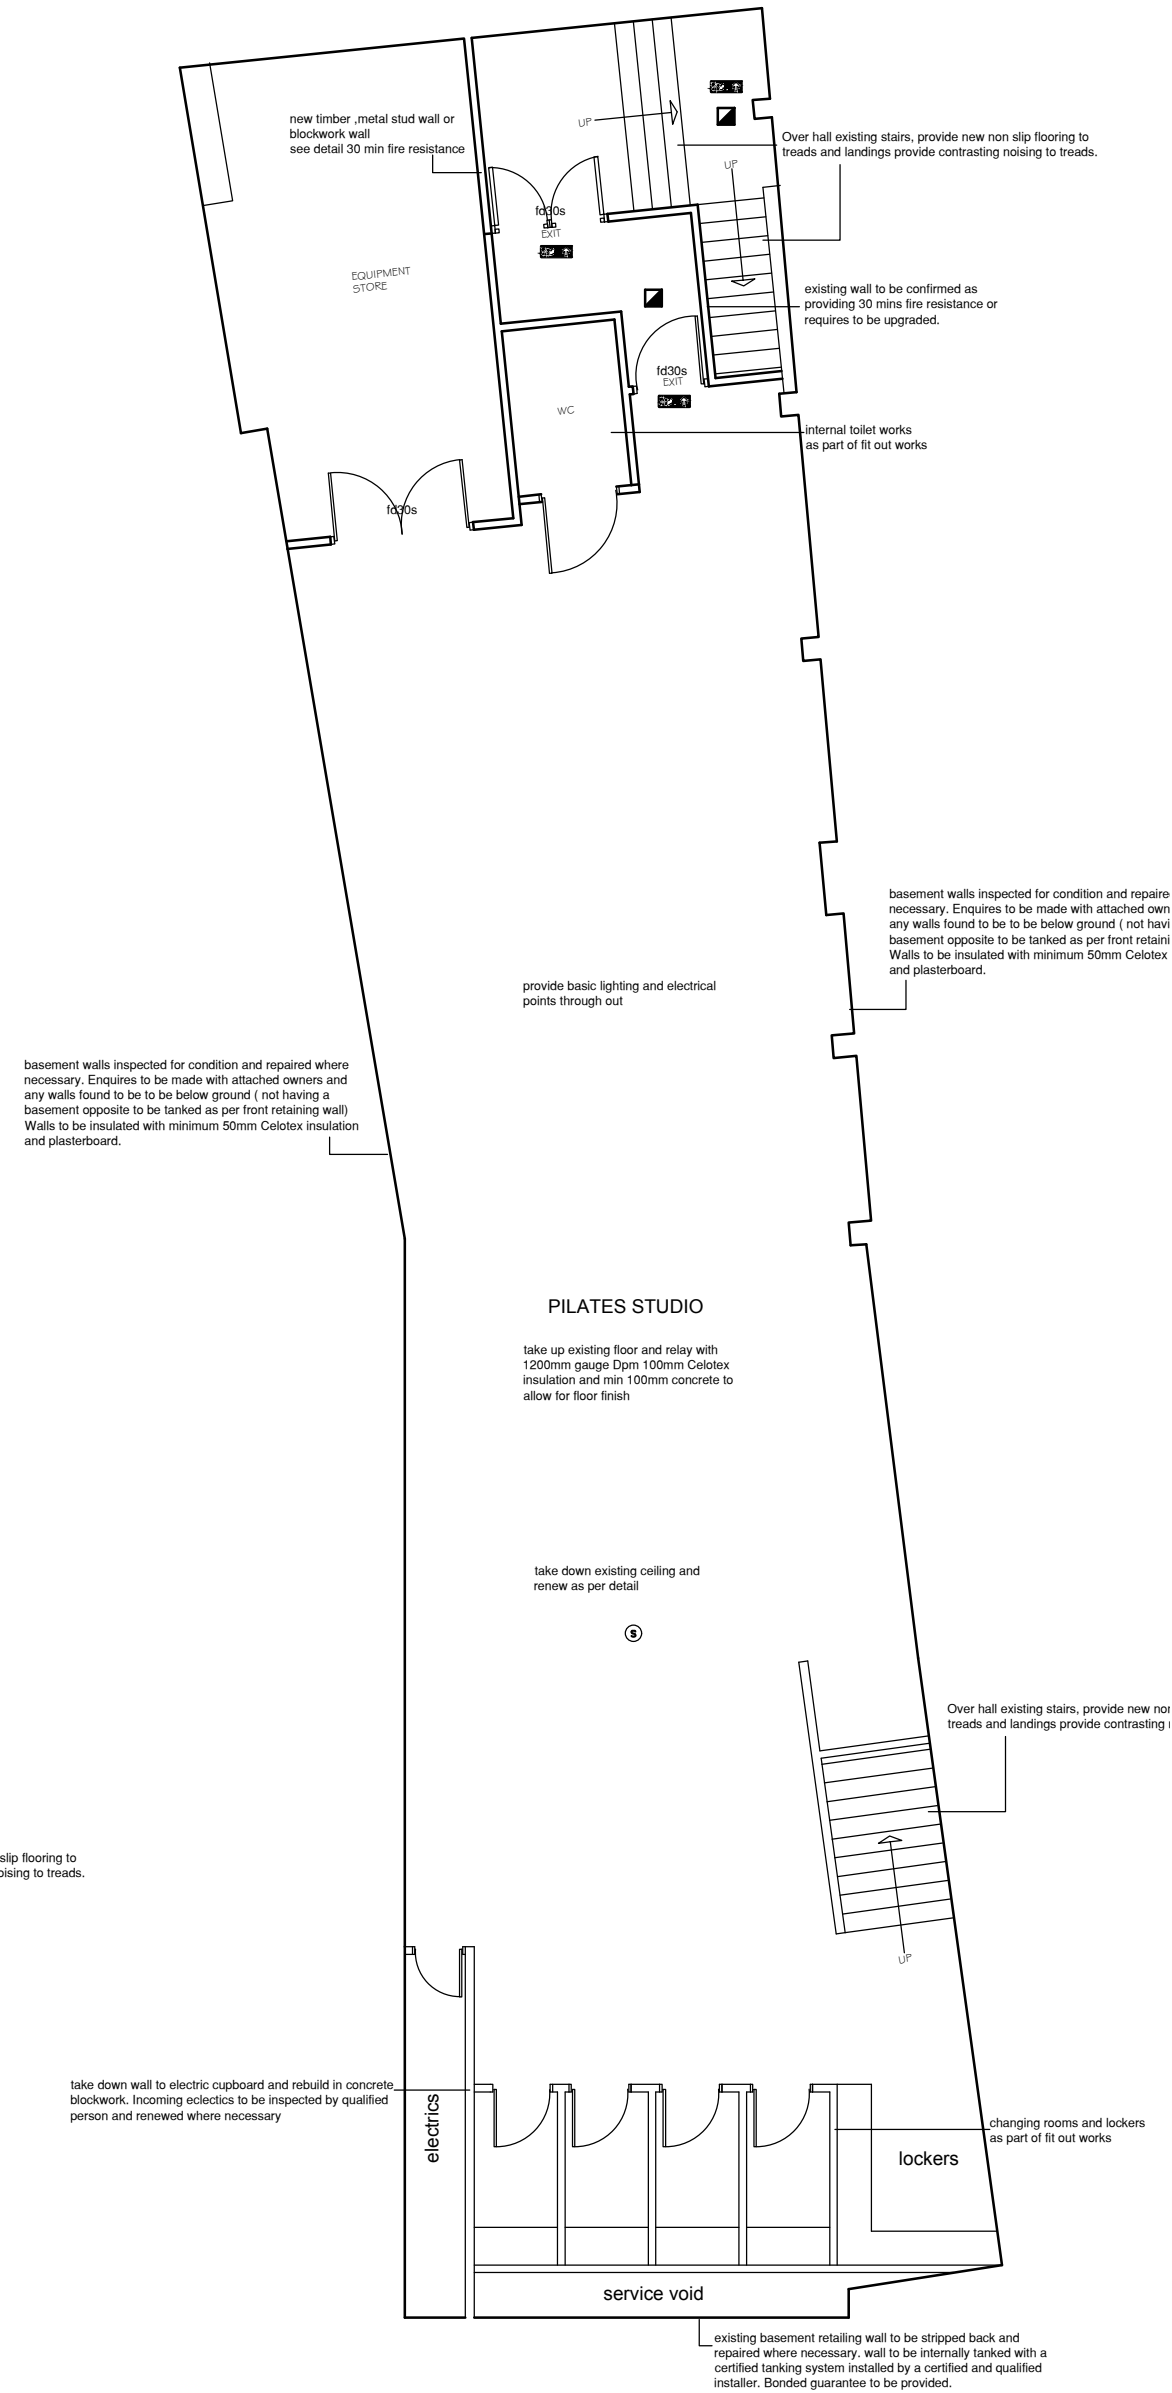

BASEMENT LEVEL FLOOR PLAN

THIS DRAWING IS COPYRIGHT © C

**Ken Bateman**  
Chartered Surveyor  
B.Sc. (Hons.), MRICS, C. Build E. MCABE

project  
St Davids Hospice Care  
61 High Street  
Merthyr Tydfil  
CF47 8DE

title  
Proposed front elevation  
ground and basement  
plans

Date: June 2026  
Scale: A2@ 1:100  
Drawn:  
Drawing No. GA 002  
Rev. B