


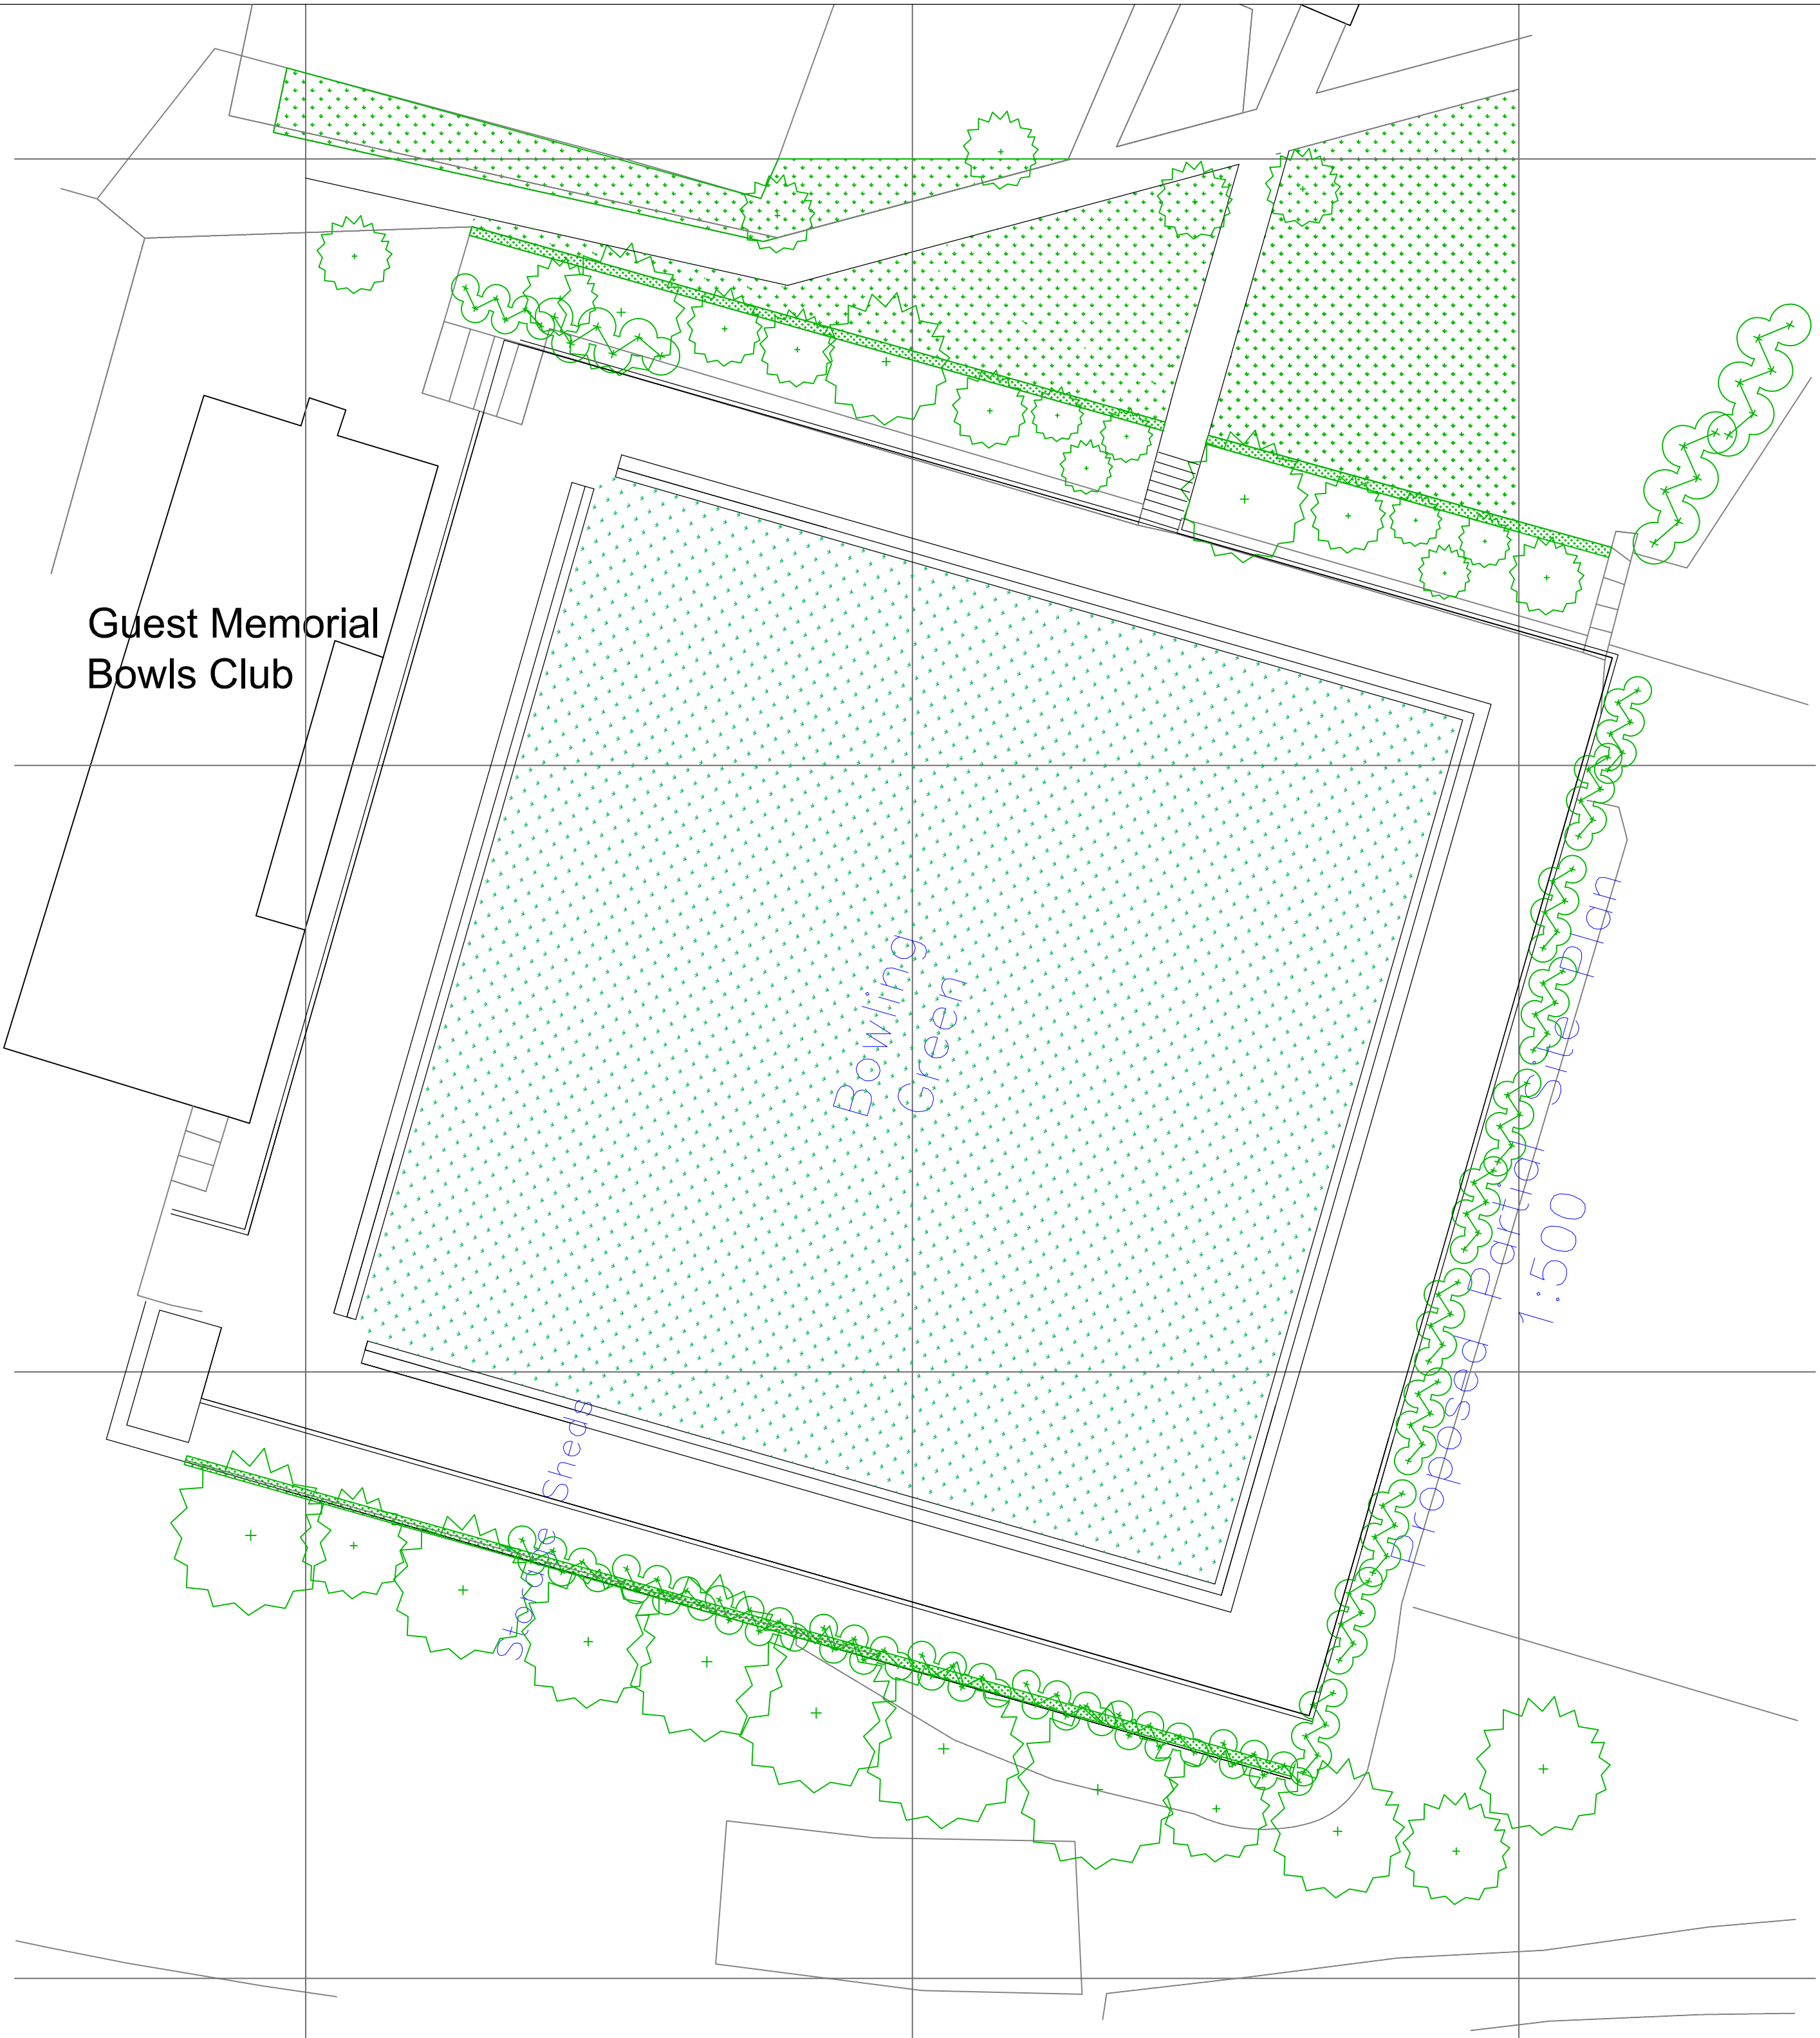

Guest Memorial
Bowls Club

Bowling
Green

Storage
Sheds

Proposed Partial Site Plan
1:500

306813

306825

306850

306875

306887

© Crown copyright 2021 Ordnance Survey 100053143



Existing Block
Plan

			
Utopia Design Architectural Services Building Planning Application Support Paul Thomas: BSc (Hons) Tel: 01685 559230. Mob: 07908 725065 e-mail: utopiadass@hotmail.com			
Issued Only for Purpose Indicated			
Drawing Status: FOR PLANNING PURPOSES ONLY			
Client			
Guest Memorial Bowls Club Dowlais Merthyr Tydfil CF48 3NA			
Project			
Proposed New Masonry Storage Sheds and Steel Container for Changing Rooms			
Drawn by	Date	Paper	
PT	28.04.21	A2	
Title	Scale		
Existing Block Plan	1:200		
Drwg No			
		GBowls 02A	