



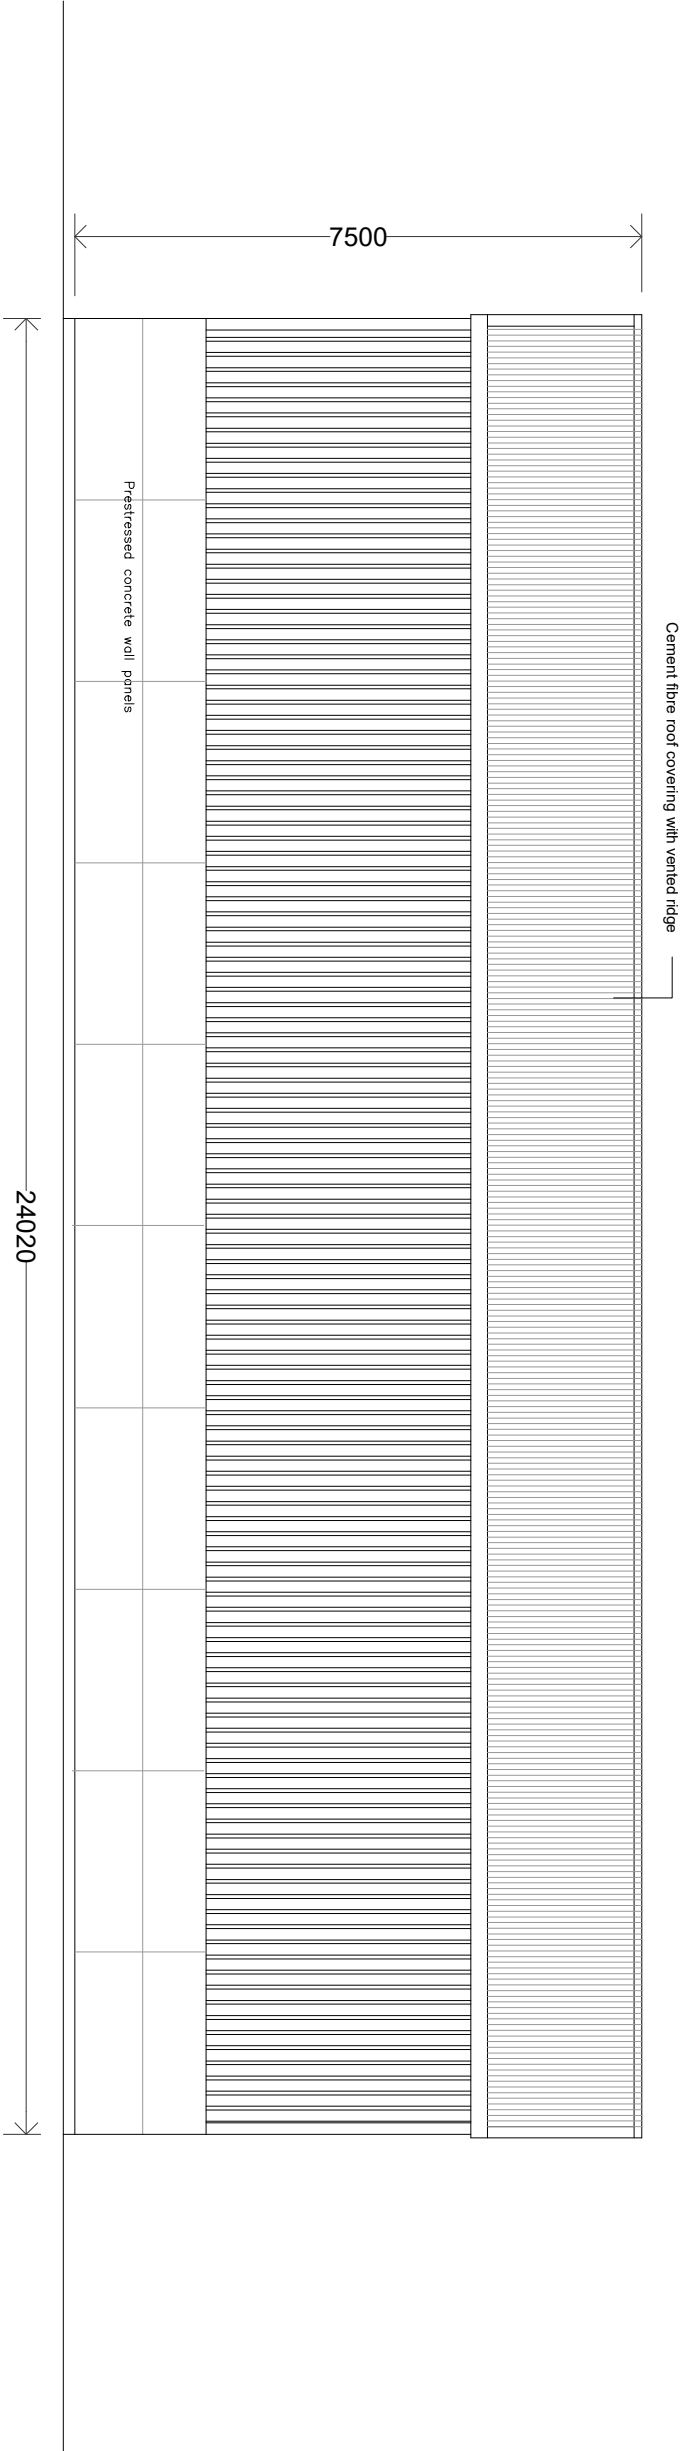

SIDE ELEVATION (SOUTH)

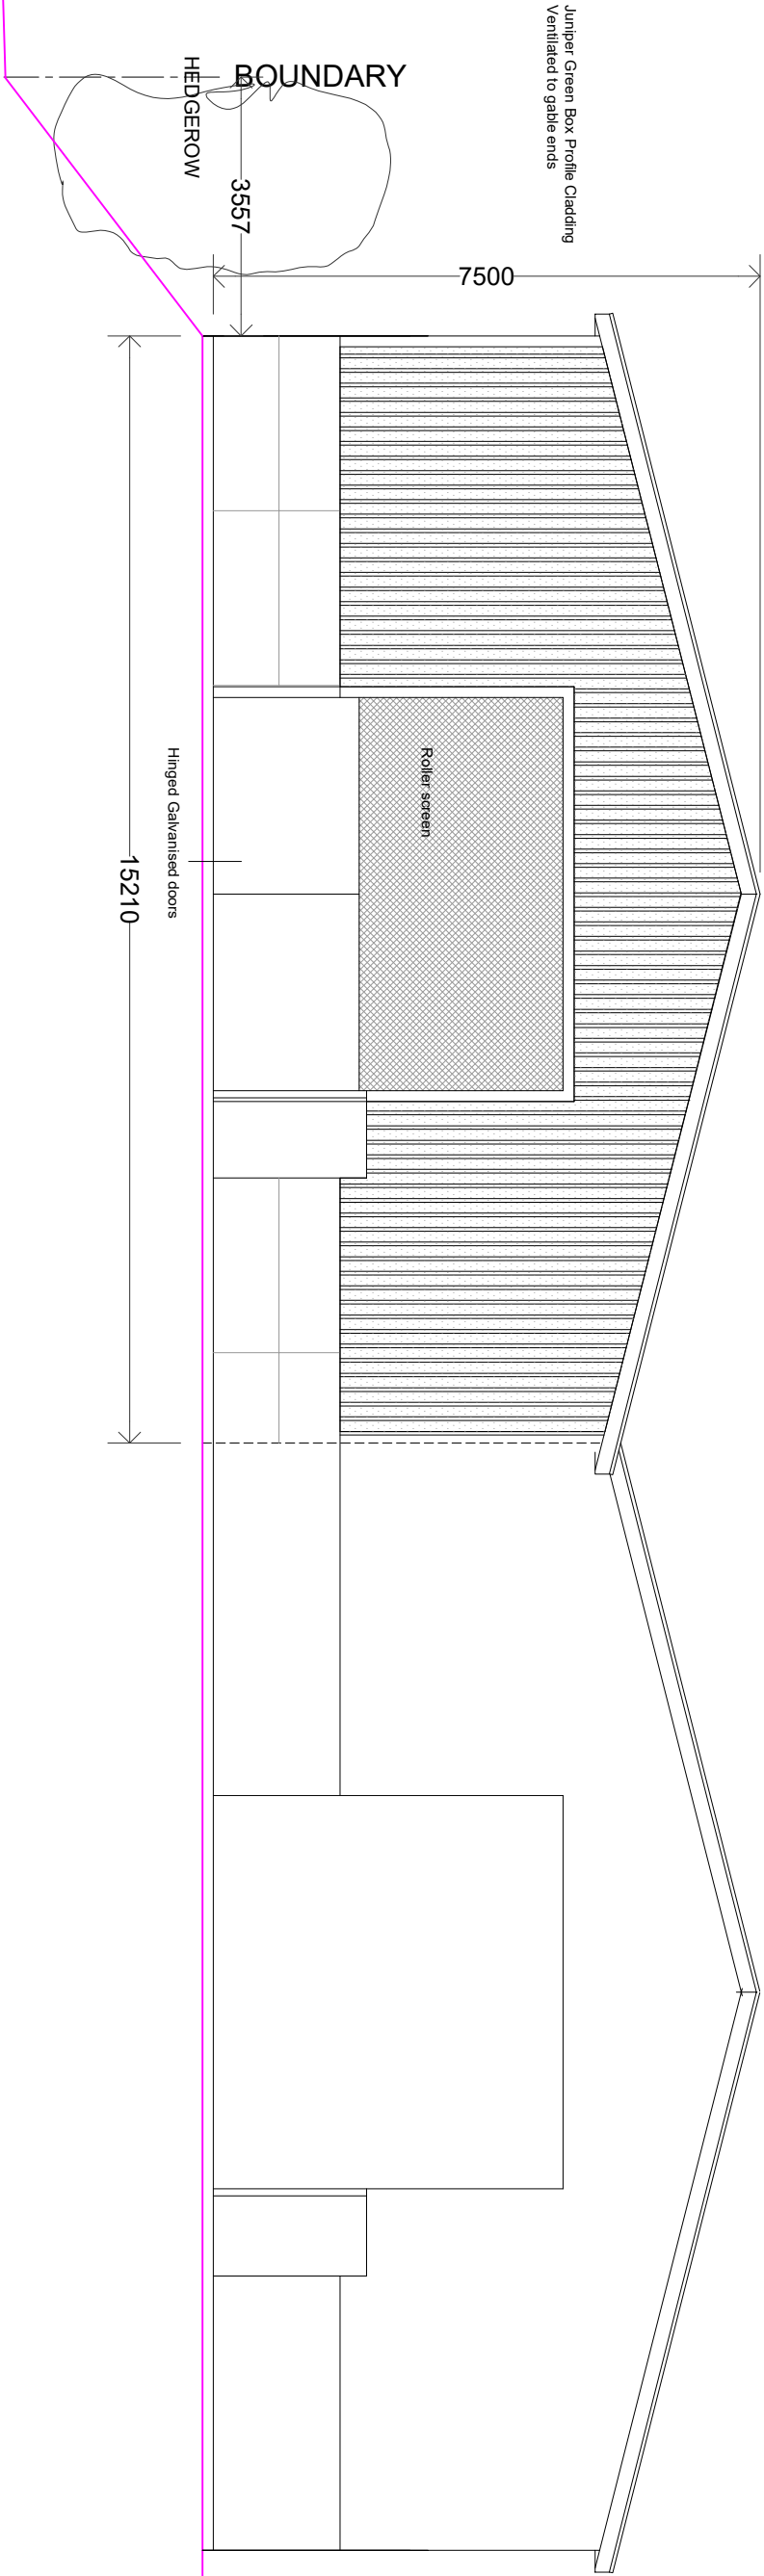

FRONT ELEVATION (EAST)



k.j.lloyd AADip, RIBA
CHARTERED ARCHITECT

49 Coed Y Pŵl, Llantrudoch
Caernphilly, CF83 3PT

PROJECT
LAND FORMERLY PART OF MEADOW SWEET FARM
HIGH STREET
TRELEWIS

SCALE
1:100 @ A3
DRAWN
KL

DATE
MAY 2023
Dwg NO.
02

DRAWING PROPOSED STOCK SHED ELEVATIONS

THIS DRAWING IS COPYRIGHT