


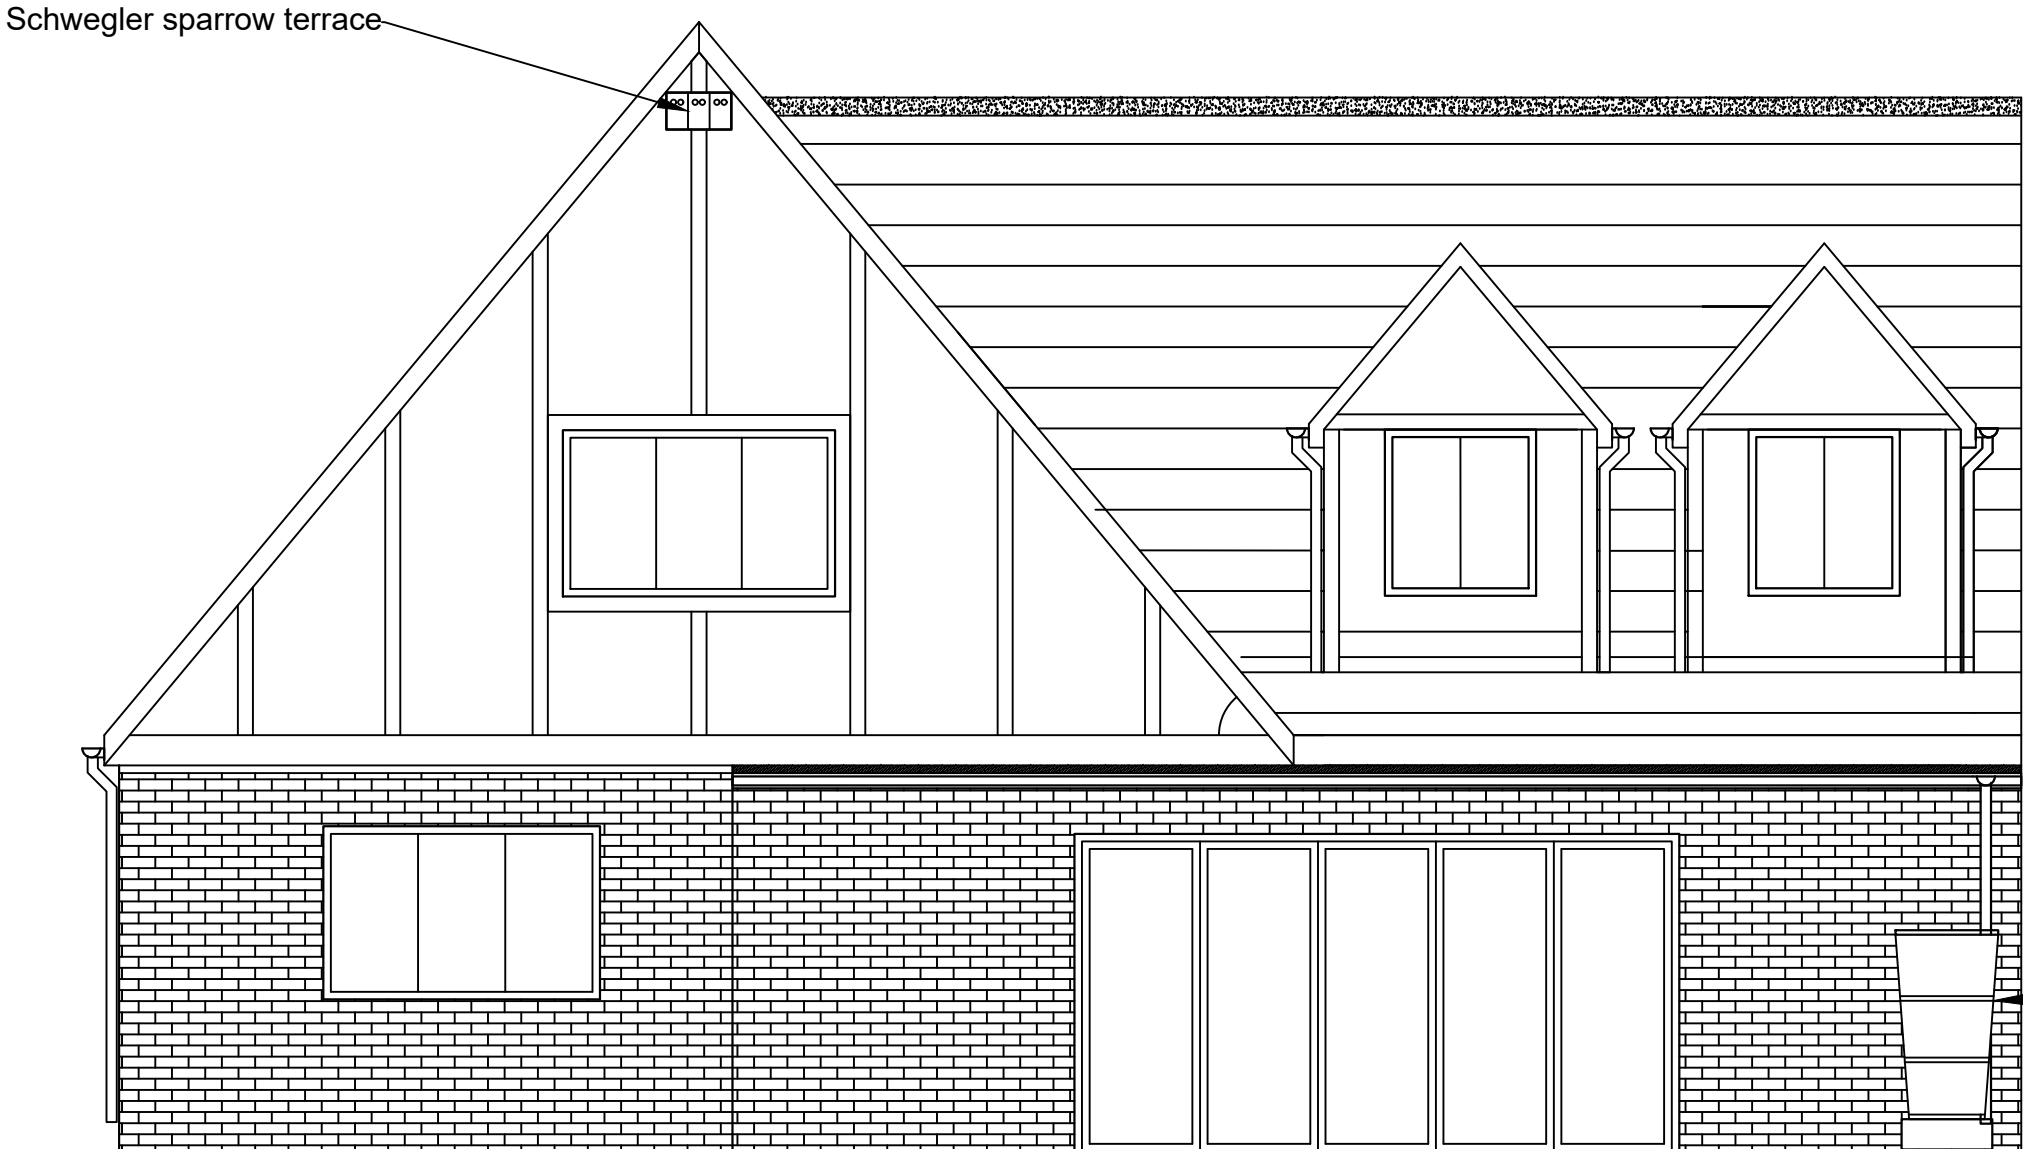

Notes:

External Materials:
Existing -

Exterior walls:
GF - Mixed Buff Coloured Facing Brick.
1st Floor/Gable- Beige roughcast sand/cement render and timber boarding.

Roof covering:
Brown concrete double roman roof tile to house
GRP cover to garage flat roof

Windows:
White Upvc double glazed

Doors:
Front - Anthracite grey composite door and side light
Rear - White Upvc double glazed french doors
Garage - Anthracite grey metal roller door.

Fascia and soffits:
Brown upvc

Rainwater goods:
Brown square line Upvc

Existing -

Exterior walls:
GF - Mixed Buff Coloured Facing Brick as existing
1st Floor/Gable- Beige roughcast sand/cement render and timber boarding
as and to match existing.

Roof covering:
Brown concrete double roman roof tile to pitched house roof and dormer
roofs as and to match existing.

EDPM Single ply membrane cover to rear flat roof.

Windows:
White Upvc double glazed as existing.

Doors:
Front - Anthracite grey composite door and side light as existing.
Rear - Anthracite grey aluminium bi fold doorset.
Garage - Anthracite grey metal roller door as existing.

Fascia and soffits:
Brown upvc as and to match existing.

Rainwater goods:
Brown square line Upvc as and to match existing.

Client:
Geraint Yeo

Project:
50 The oaks - Treforest

Drawing no:
TO - 001 - Front elevation existing and proposed

Revision:
REV B - Rear Dormer Window Layout Redesign

Date:
14th August 2024

Scale:
1:50 @ A1

AOS Consult Ltd

32 Kimberley Drive
Lydney
GL15 5AF

07412 661274

AOSconsult@outlook.com