

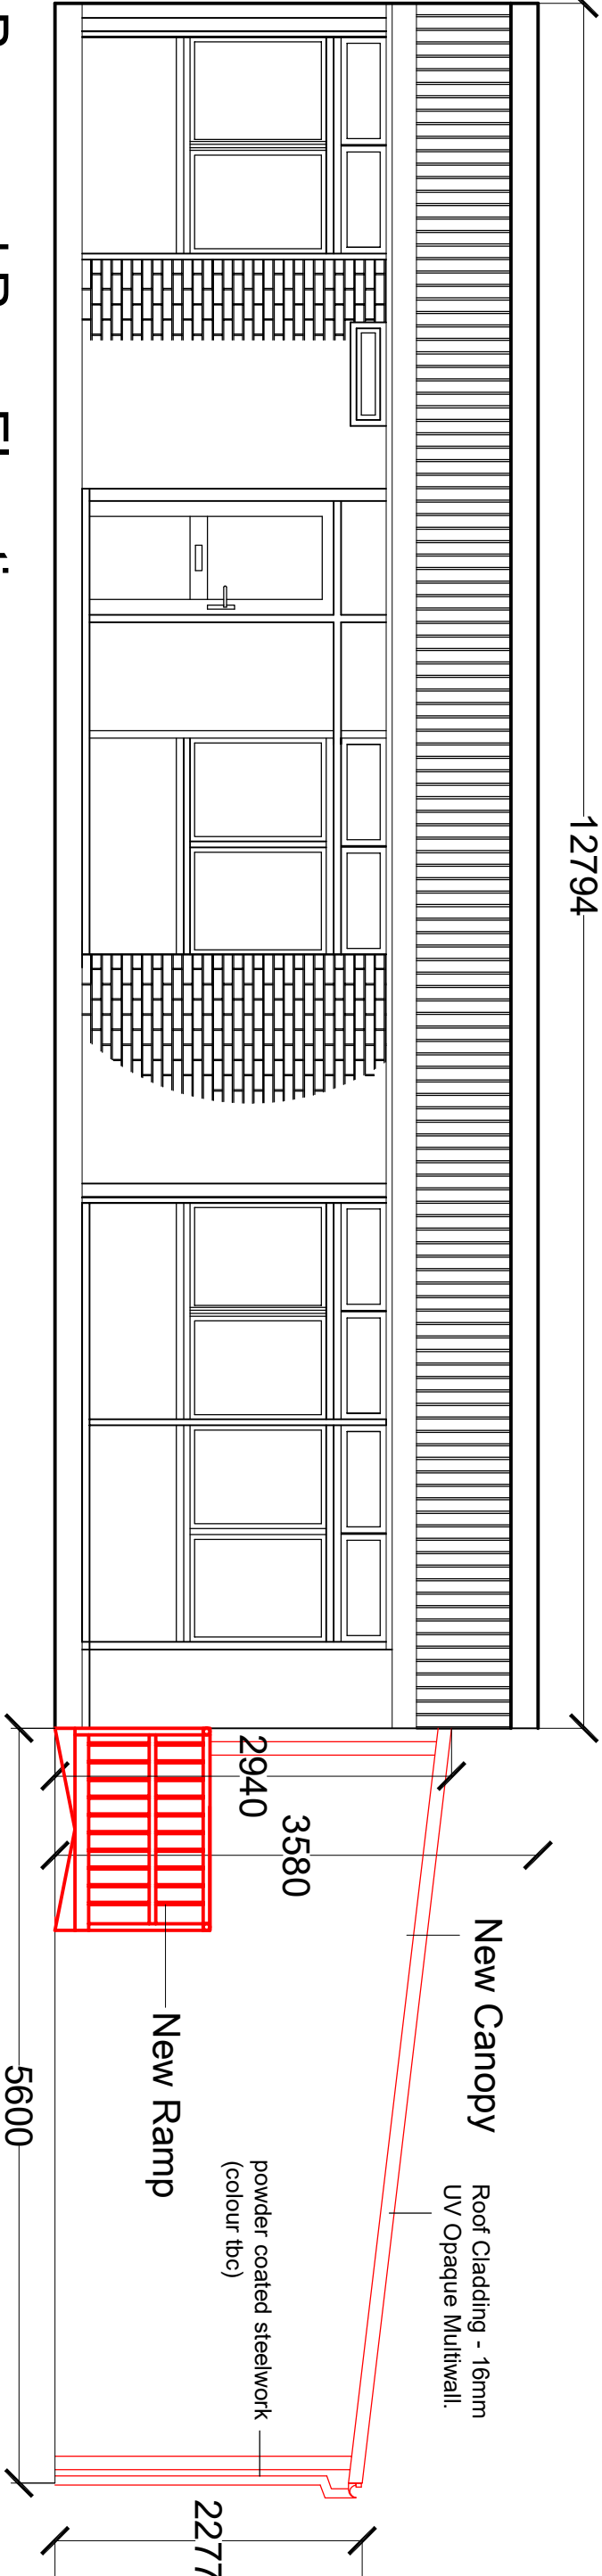


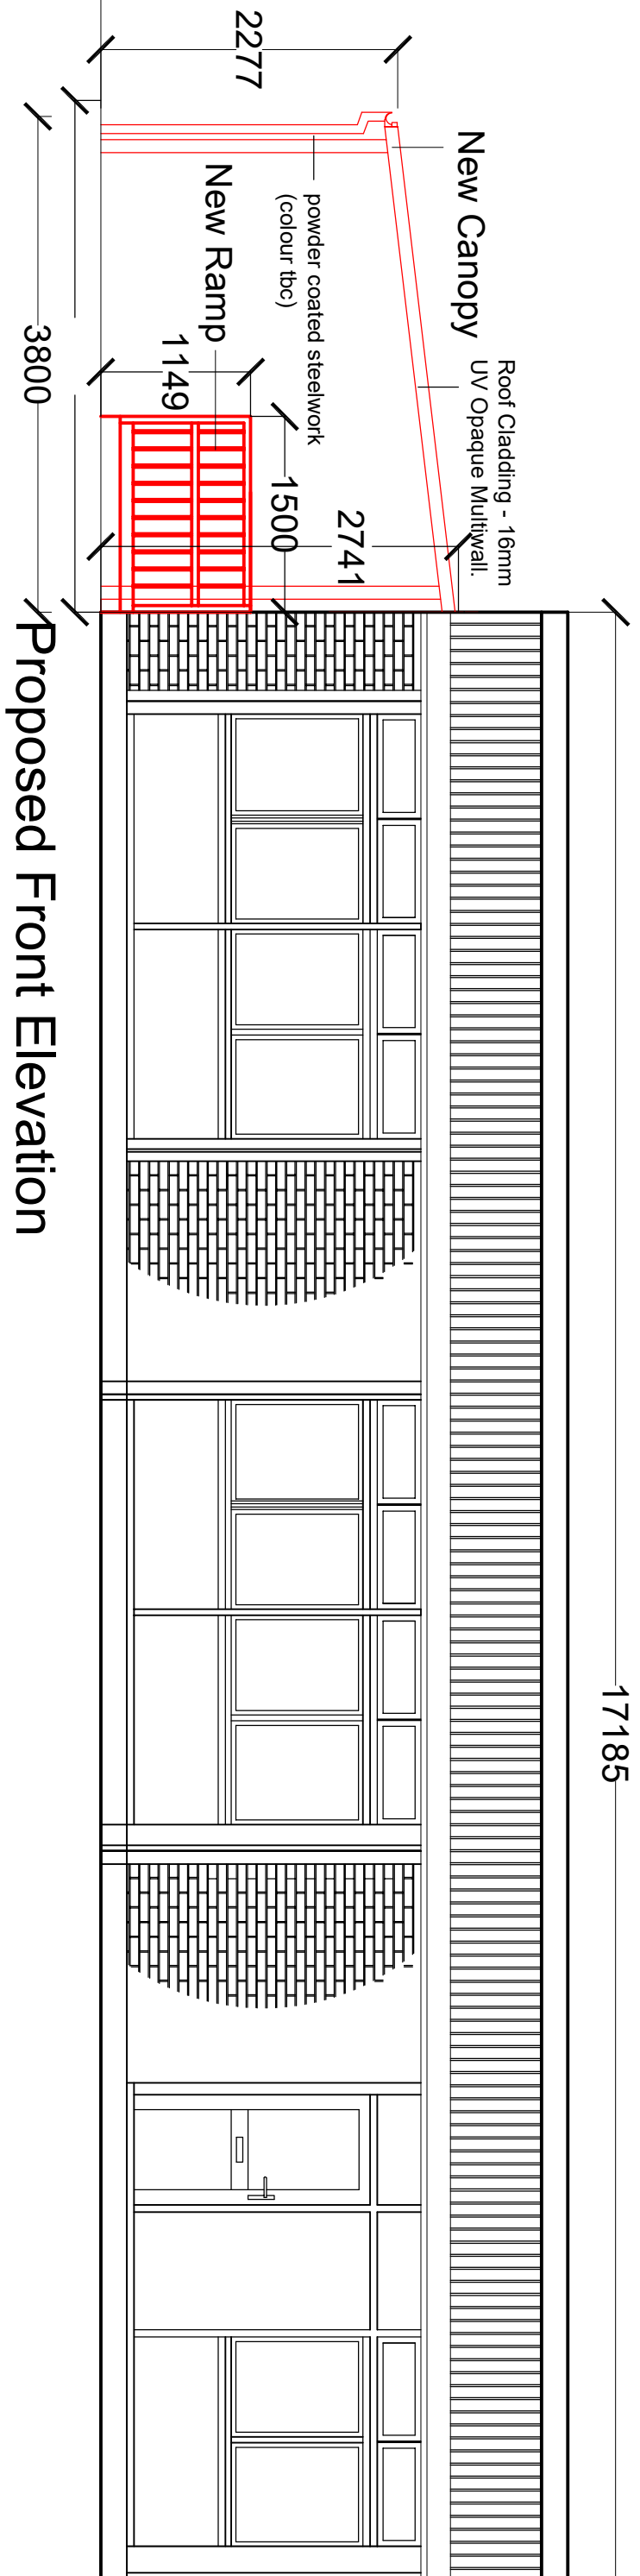

Proposed Rear Elevation

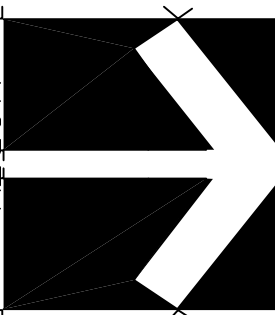

Corporate Property Unit 5 Triangle Business Park Pentrebach Merthyr Tydfil CF48 4TQ	 NORTH	Job	Title	Proposed Front and Rear Elevation			
				Scale	1/50		
				Date	March 22		
				Drawn	AJR		
				Checked			
			Job. Ref.	Dwg. No.	Rev.		
			2021-090	02A(P)			