


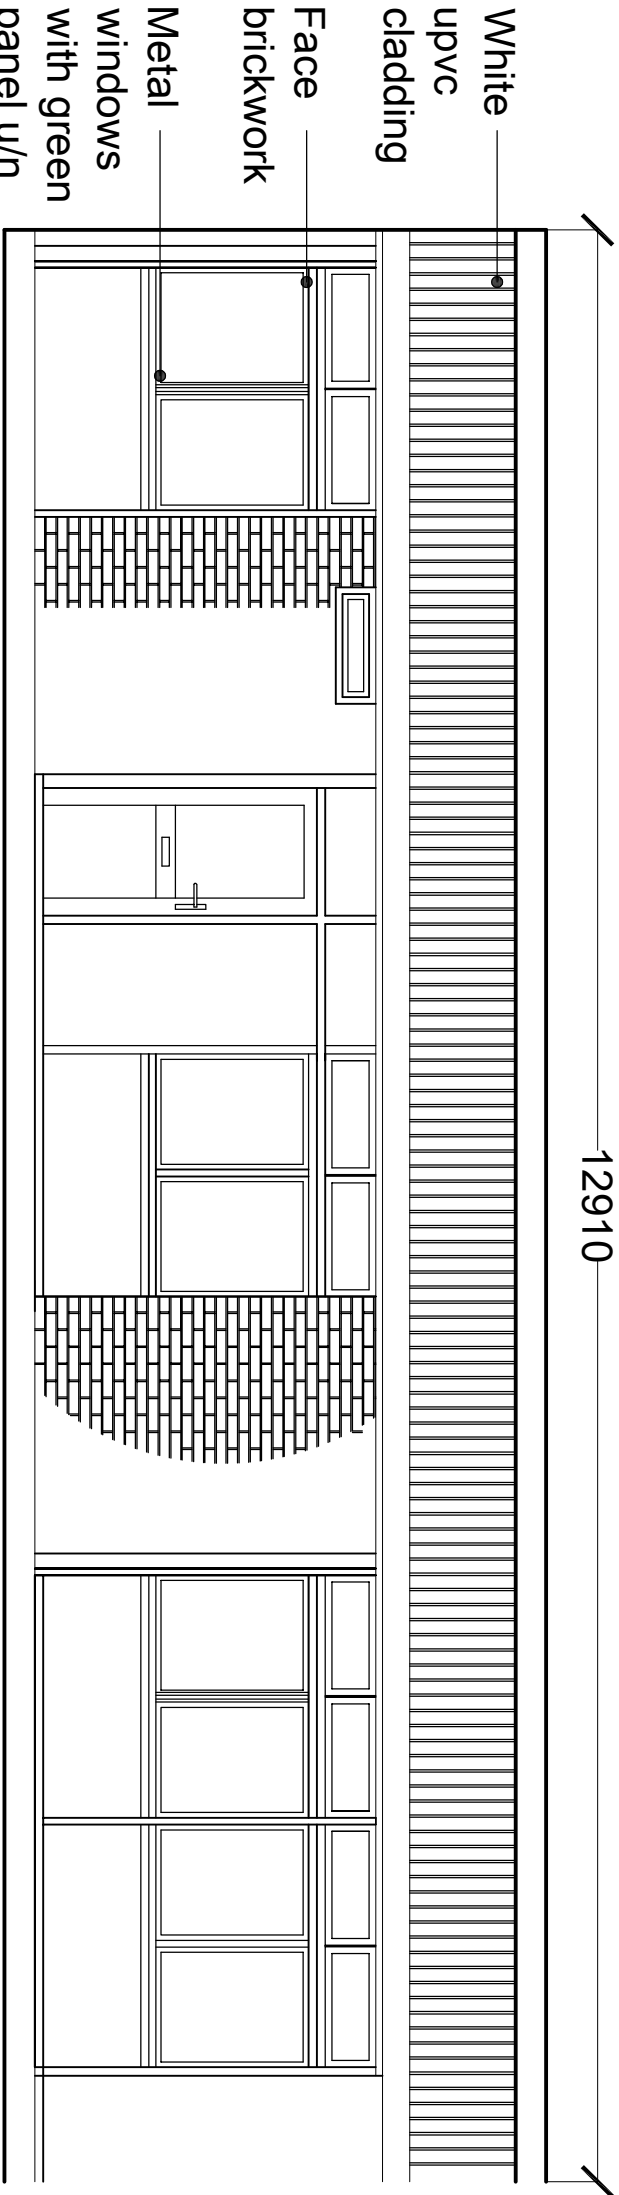

White
upvc
cladding


Face
brickwork

Metal
windows
with green
panel u/n
windows

12910

3580

Existing Rear Elevation

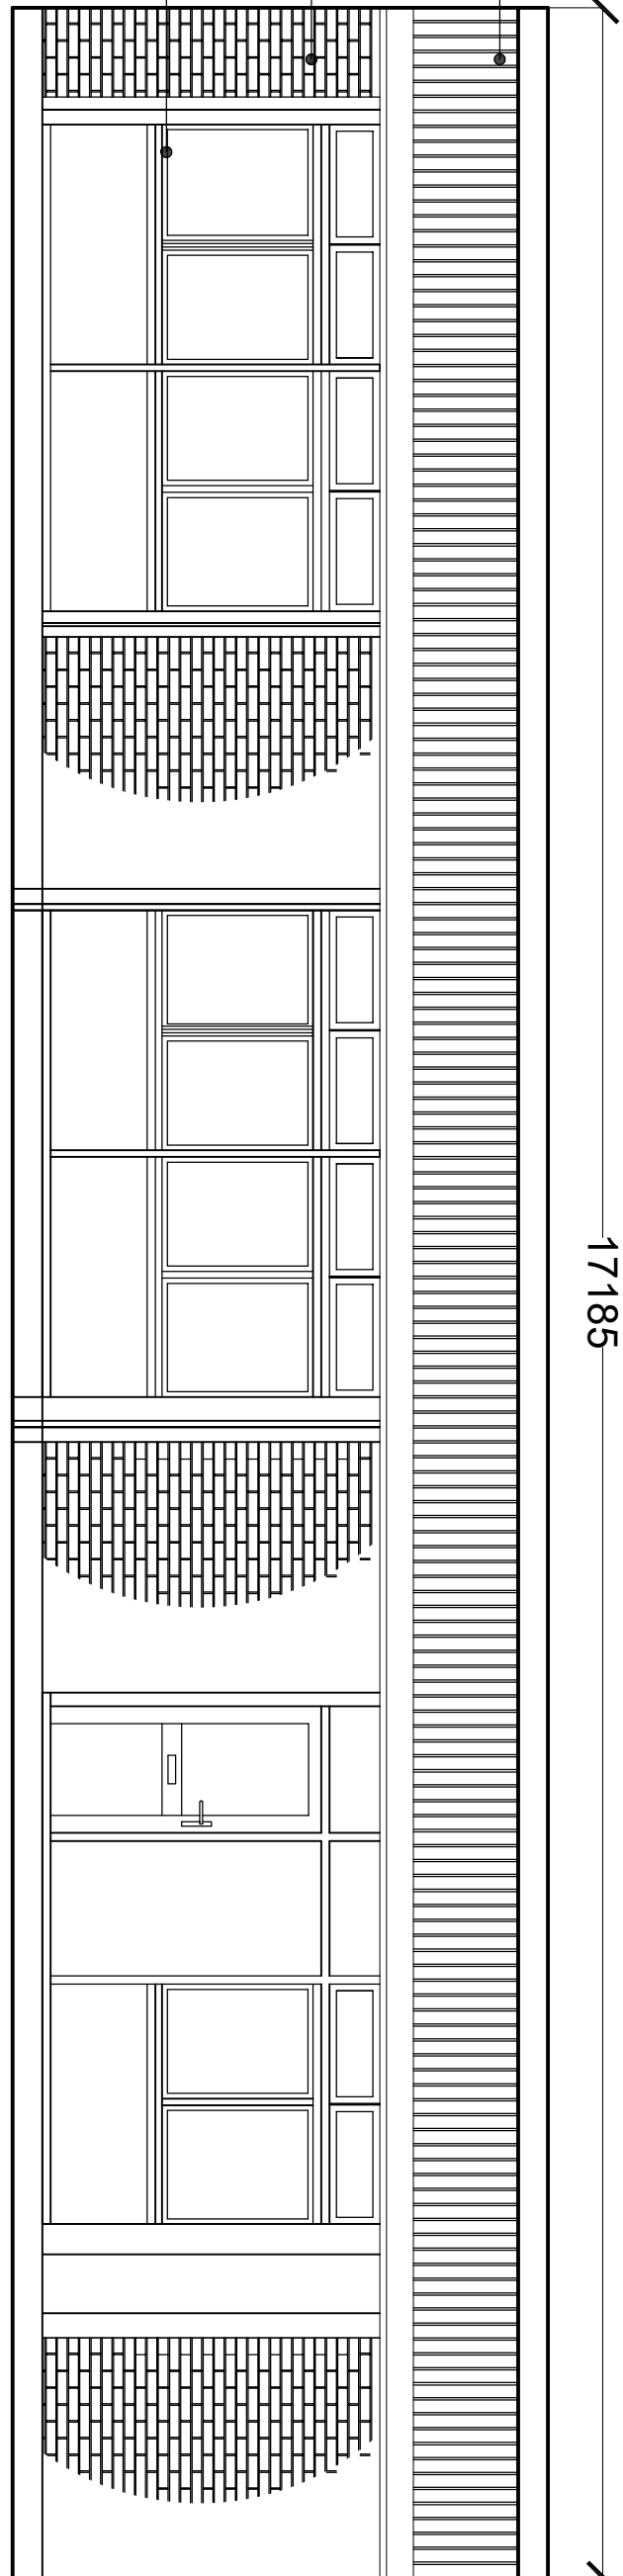

White
upvc
cladding


Face
brickwork

Metal
windows
with green
panel u/n
windows

17185

3580

Existing Front Elevation

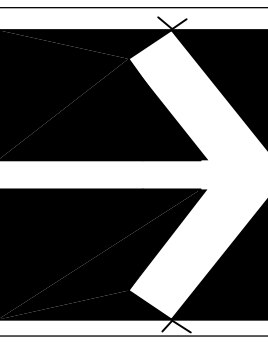Corporate Property Unit 5 Triangle Business Park Pentrebach Merthyr Tydfil CF48 4TQ	 NORTH	Job	Alteration of Bungalow into Classroom including external door, ramp and canopy	Edwardsville Primary School Cardiff Road, Treharris Merthyr Tydfil, CF46 5NE	Title Existing Front and Rear Elevation	Scale 1/50		
						Date	March 22	
						Drawn	AJR	
						Checked		
Job. Ref.	Dwg. No.	Rev.						
2021-090	02(P)							