




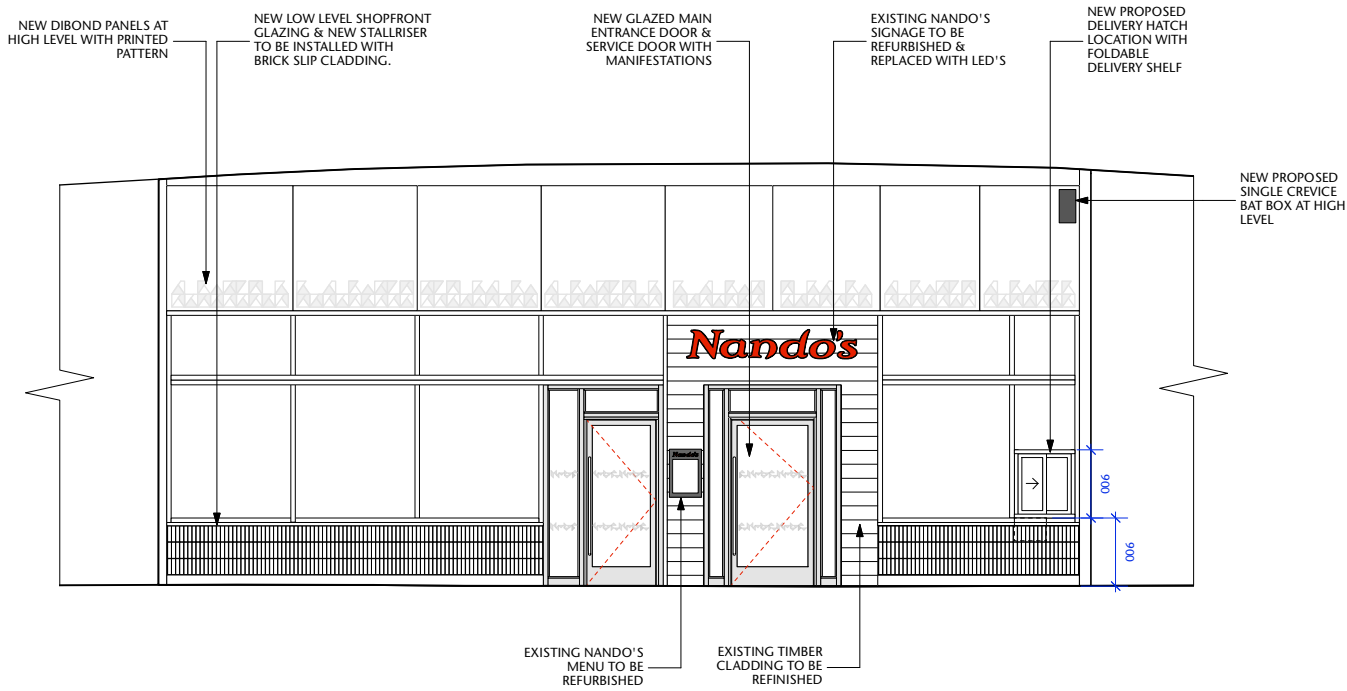


01 PROPOSED SHOPFRONT - ELEVATION A
SCALE: 1:50 @ A1

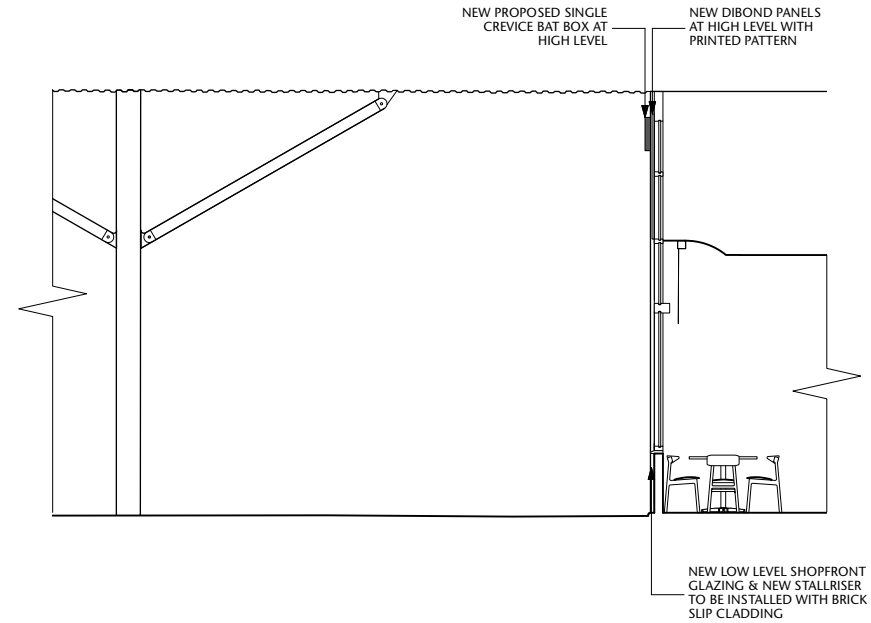

03 PROPOSED SHOPFRONT - SECTION AA
SCALE: 1:50 @ A1

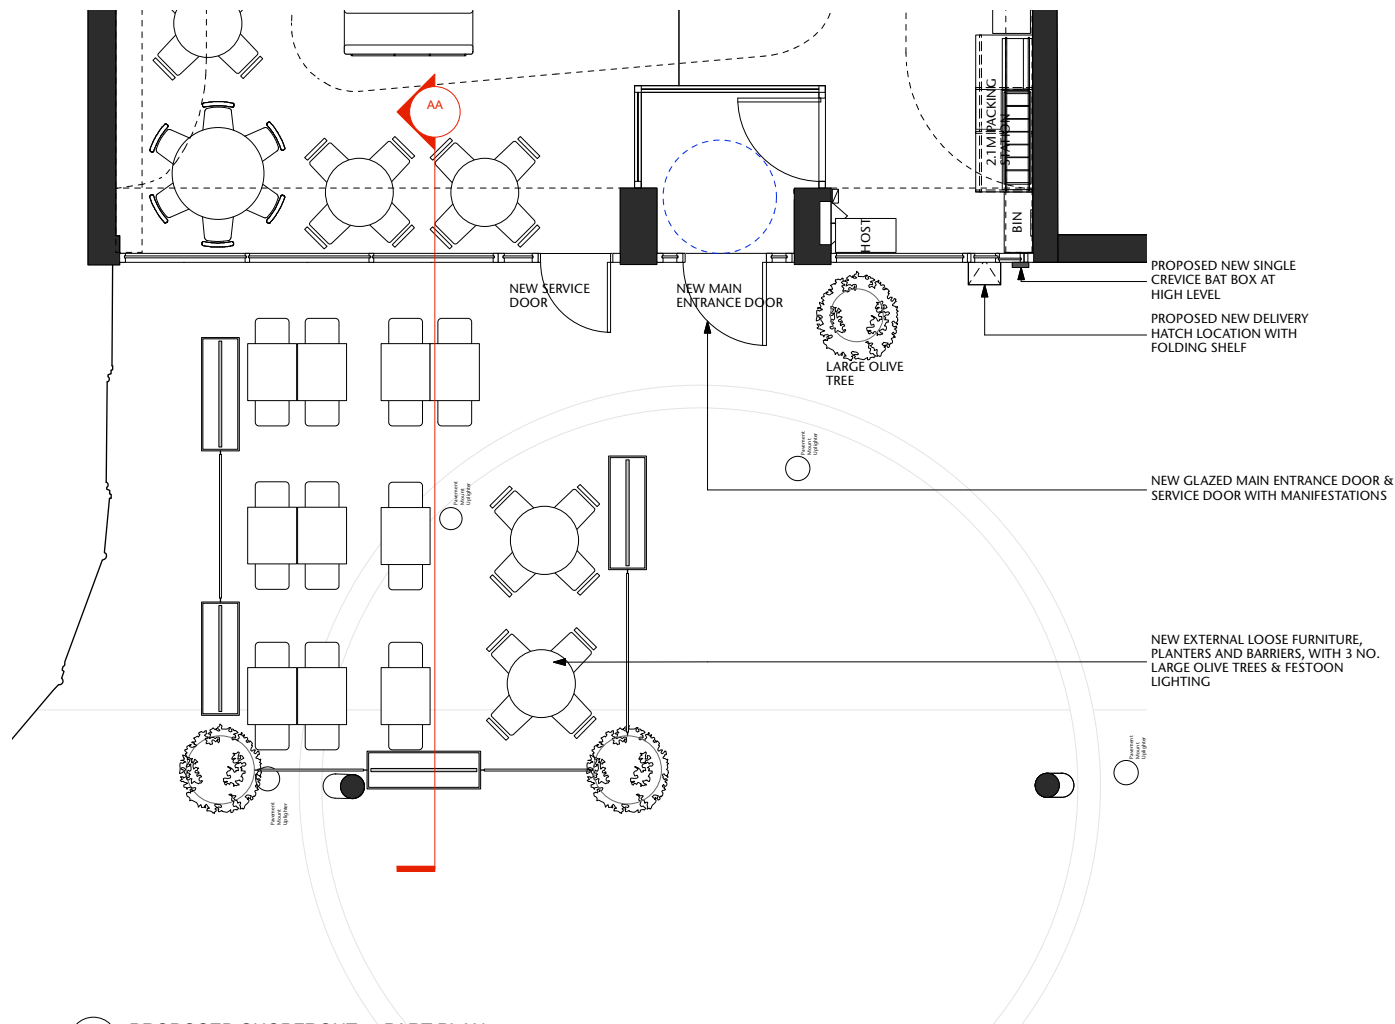

02 PROPOSED SHOPFRONT - PART PLAN
SCALE: 1:50 @ A1

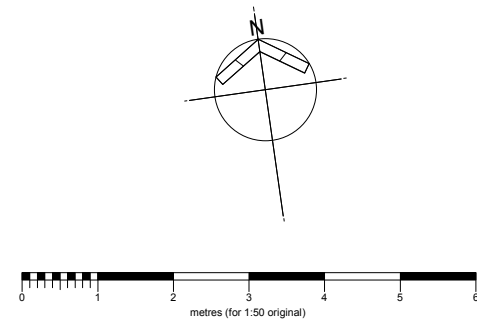

Notes
This drawing should not be scaled. The contractor is to verify all dimensions and conditions on site. This drawing is the property of Fusion and they reserve the copyright. It is issued on the understanding that it will not be copied, reproduced or disclosed in whole or in part to any unauthorised party without written permission from Fusion



SINGLE CREVICE BAT BOX
DIMENSIONS: H 440 X W 220 X D 70MM
COLOUR: CHARCOAL
FOR SMALL GROUPS OF CREVICE DWELLING BAT SPECIES
SUPPLIER: GREENWOOD'S ECO HABITATS
WWW.GREENWOODSECOHABITATS.CO.UK

A 21.08.24 FOR PLANNING - BAT BOX ADDED TO DRAWING

FUSION
design and architecture

4 Risborough Street London SE1 0HE
Tel: 020 7928 9982 Fax: 020 7928 9994
email : mail@fusiondna.co.uk

Job Name: **NANDO'S MERTHYR TYDFIL**
Site Address: RHYDYCAR LEISURE CENTRE, A4102, MERTHYR TYDFIL, CF48 1UT
Drg Name: PROPOSED SHOPFRONT ELEVATIONS
Status: FOR PLANNING

Drawn by:	SS	Checked by:	MC
Scale:	1:100 @ A3 1:50 @ A1	Date:	AUGUST 24
Job/Drg N°:	112/157 903		A