


200107

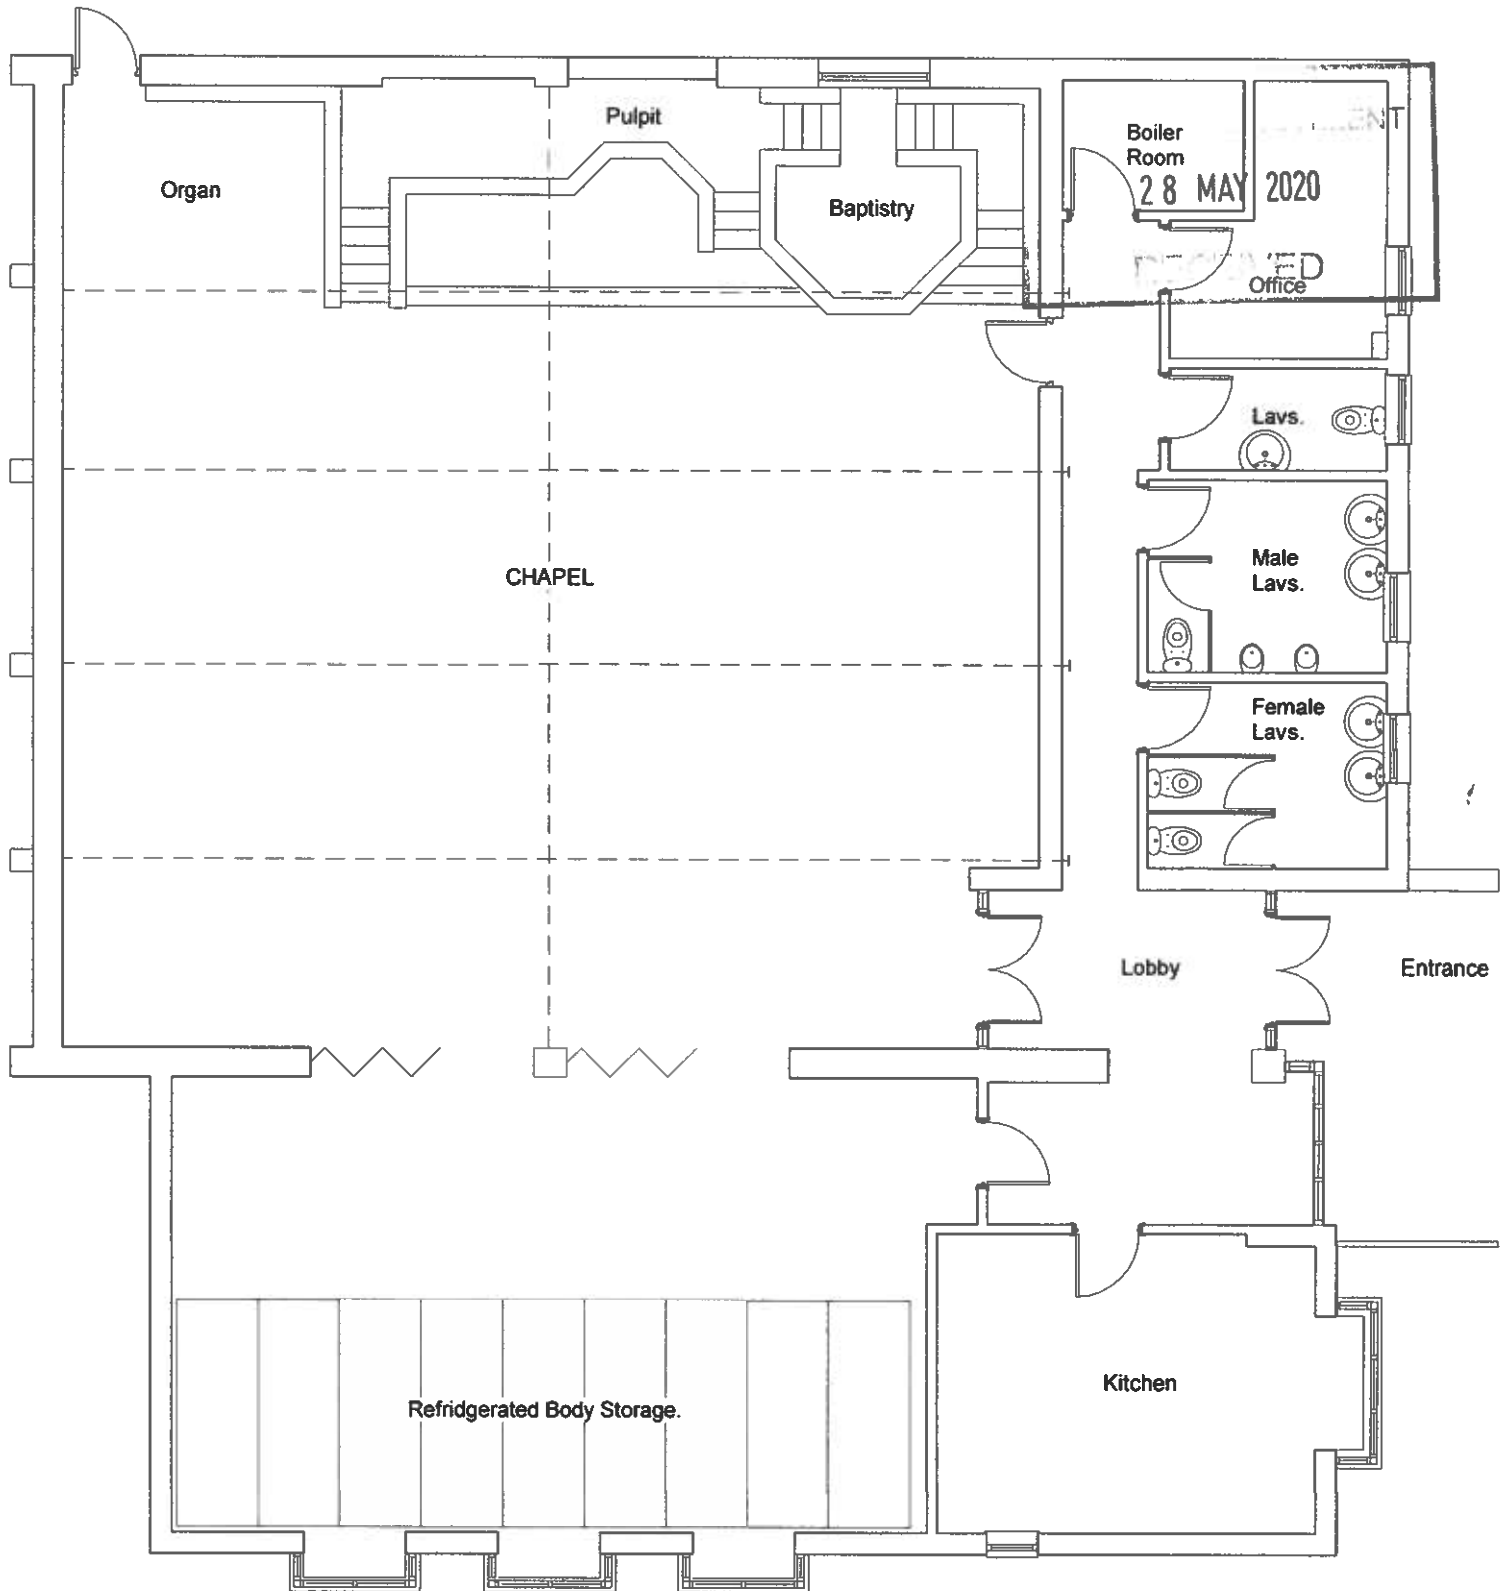

FLOOR PLAN - PROPOSED.
 PLANNING DEPARTMENT
 28 MAY 2020
 RECEIVED

Philip Griffiths - Architect, 3 St. Johns Close, Cefn Coed, Merthyr Tydfil. CF48 2PE. Tel: 01685 370812. Email: Philip@philipgriffiths.co.uk	Client: Harp Funeral Services, The Harp Funeral Home, Swansea Rd, Merthyr Tydfil. CF48 1HS. Tel: 01685 385538. Mob: 07850 263783.	Caersalem Chapel, Pant Road, Merthyr Tydfil. Proposed Change of Use from D1 Place of Worship to A1 Funeral Premises. FLOOR PLAN - PROPOSED.	Date	May. 2020
			Drawn by.	PG.
			Scale.	1:100 mm
			Drawing Number.	06