


200107

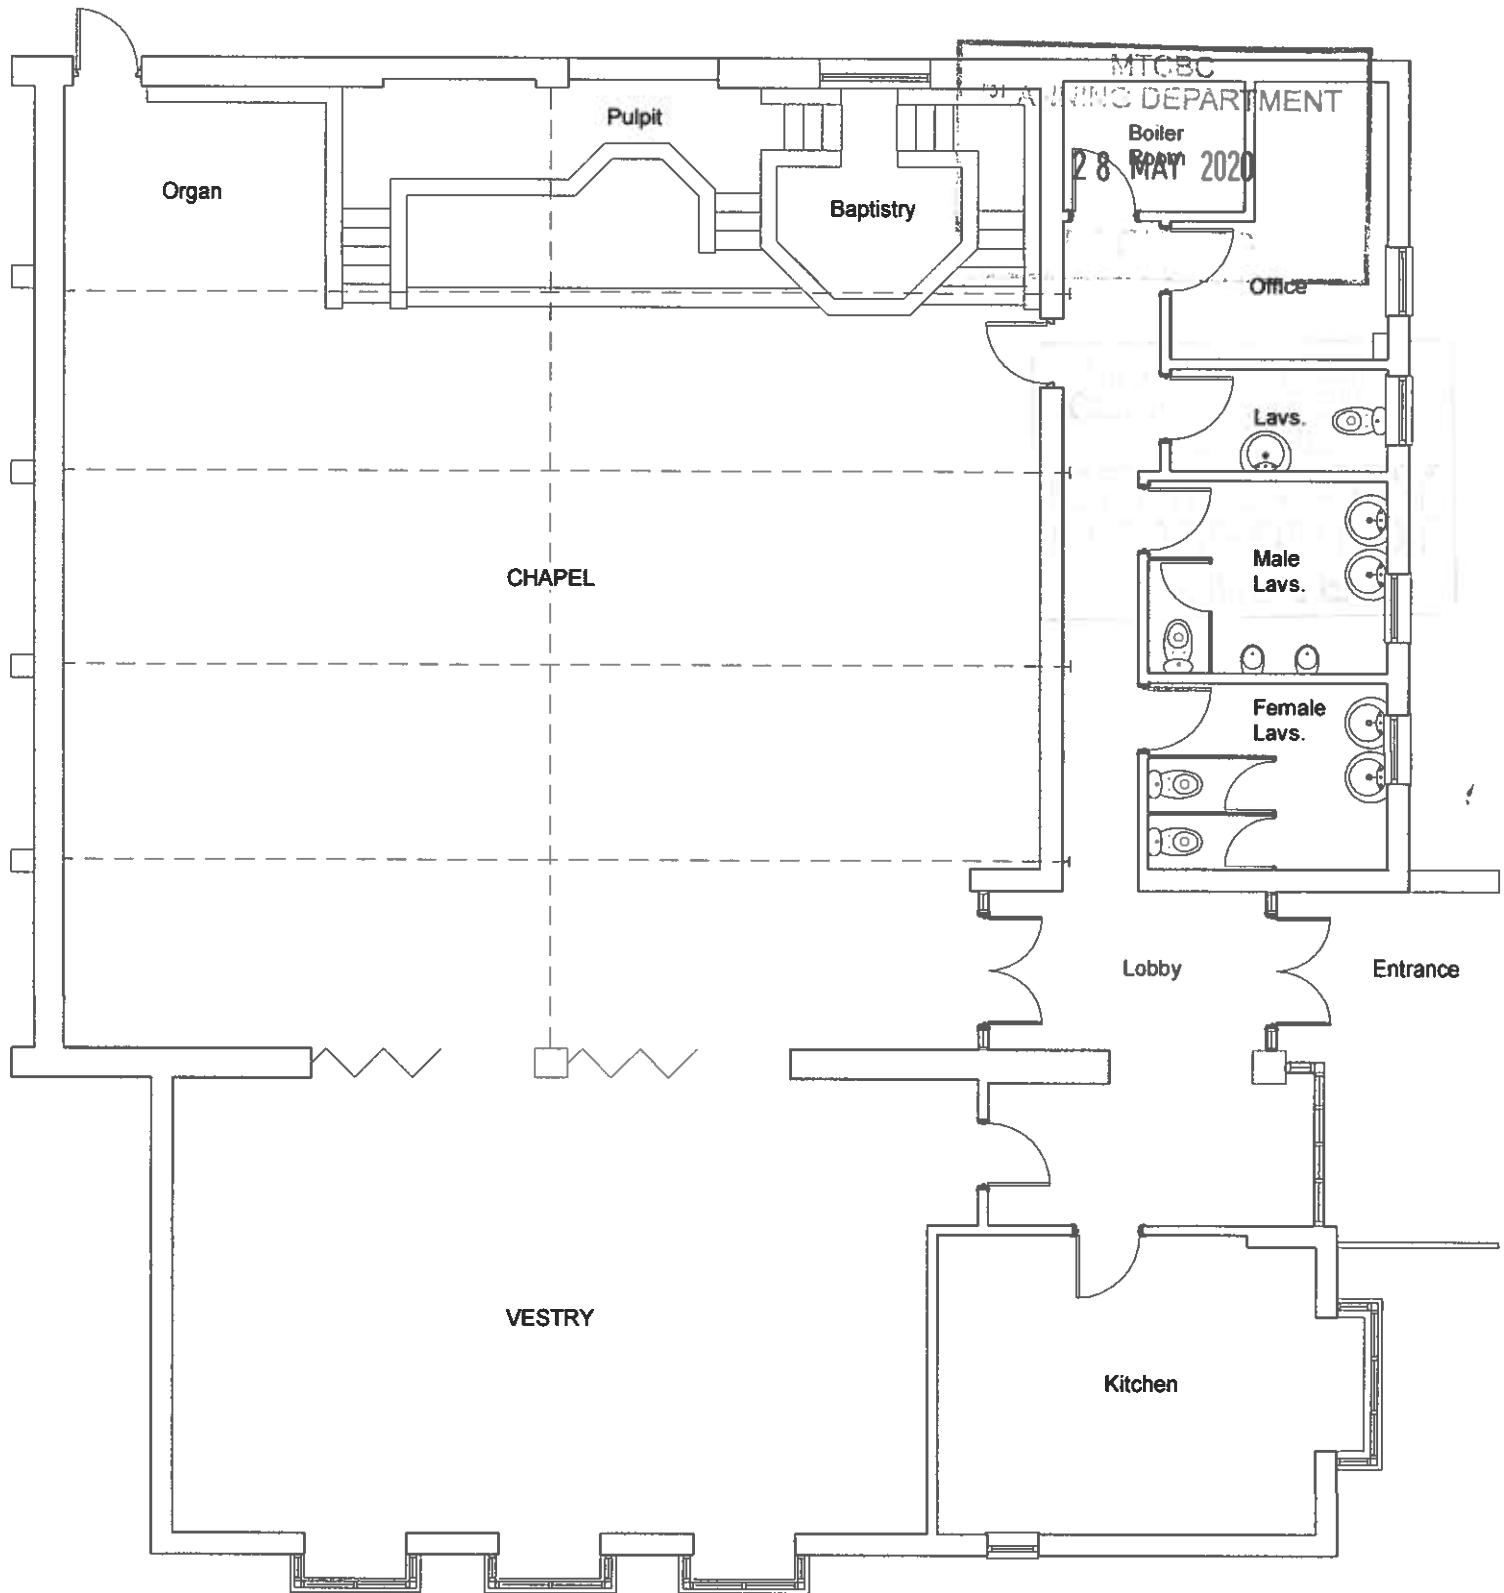

PLANNING

FLOOR PLAN - EXISTING.

28 MAY 2020

RECEIVED

Philip Griffiths - Architect,
3 St. Johns Close, Cefn Coed,
Merthyr Tydfil. CF48 2PE.
Tel: 01685 370812.
EMail: Philip@philipgriffiths.co.uk

Client: Harp Funeral Services,
The Harp Funeral Home, Swansea Rd,
Merthyr Tydfil. CF48 1HS.
Tel: 01685 385538.
Mob: 07850 263783.

Caersalem Capel, Pant Road, Merthyr Tydfil.
Proposed Change of Use from D1 Place of
Worship to A1 Funeral Premises.
FLOOR PLAN - EXISTING.

Date	May 2020
Drawn by.	PG.
Scale.	1:100 mm
Drawing Number.	02