


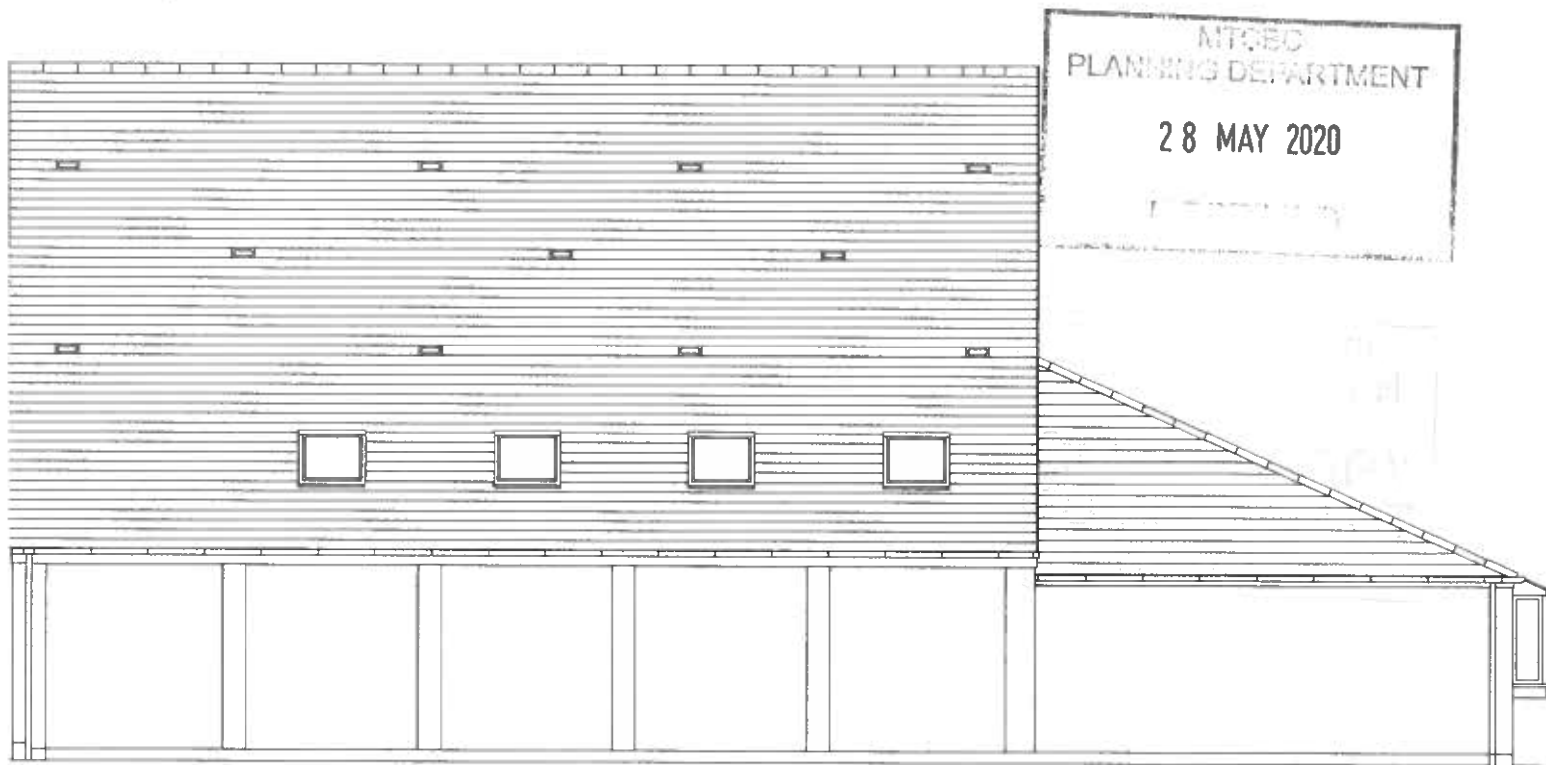

SOUTH ELEVATION

Existing Materials.

South roof - Slate
 Velux rooflights.
 Under roof canopy T&G boarding - brown
 Other roofs - anti vandal tile.
 RWG & Fascias Upvc - brown.
 Walls - Facing brick - oatmeal,
 Windows Upvc - brown.
 Doors - Galv. M.S.
 Doors - Hardwood - brown.



NORTH ELEVATION

Philip Griffiths - Architect,
 3 St. Johns Close, Cefn Coed,
 Merthyr Tydfil. CF48 2PE.
 Tel: 01685 370812.
 Email: Philip@philipgriffiths.co.uk

Client: Harp Funeral Services,
 The Harp Funeral Home, Swansea Road,
 Merthyr Tydfil. CF48 1HS.
 Tel: 01685 385538.
 Mob: 07850 263783.

Caersalem Capel, Pant Road, Merthyr Tydfil.
 Proposed Change of Use from D1 Place of
 Worship to A1 Funeral Premises.
 NORTH ELEVATION
 SOUTH ELEVATION

Date	May. 2020
Drawn by.	PG.
Scale.	1:100 mm
Drawing Number.	04