



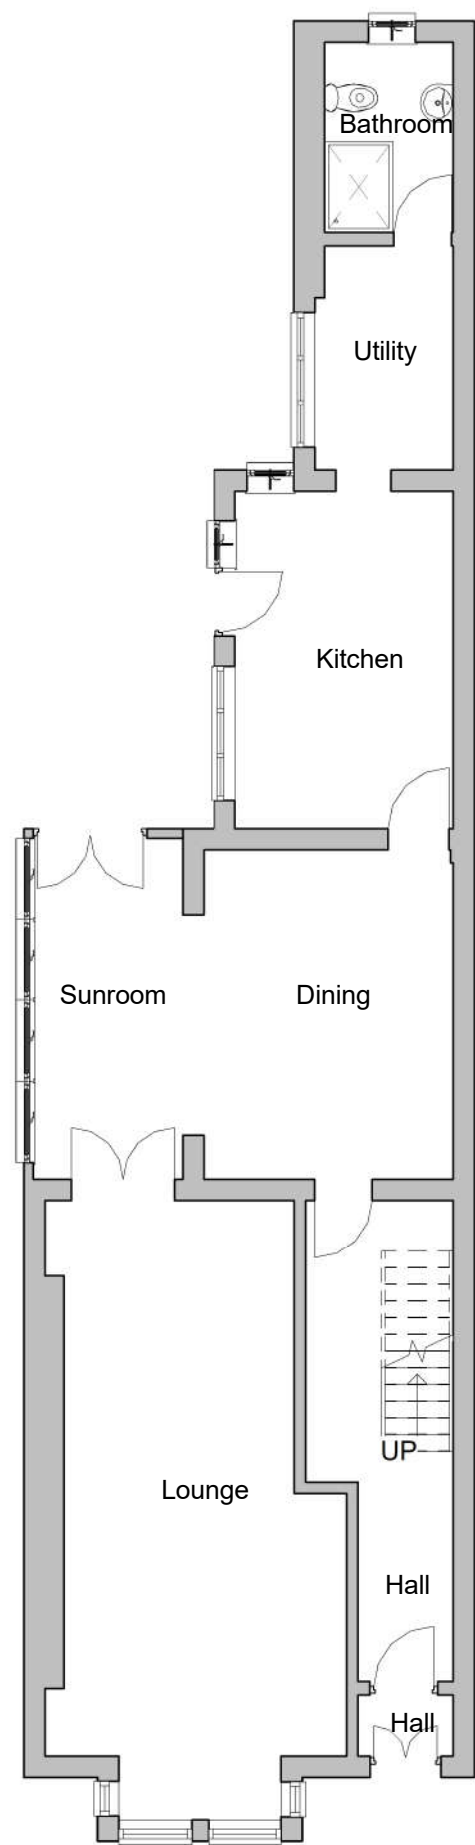

Existing Ground Floor

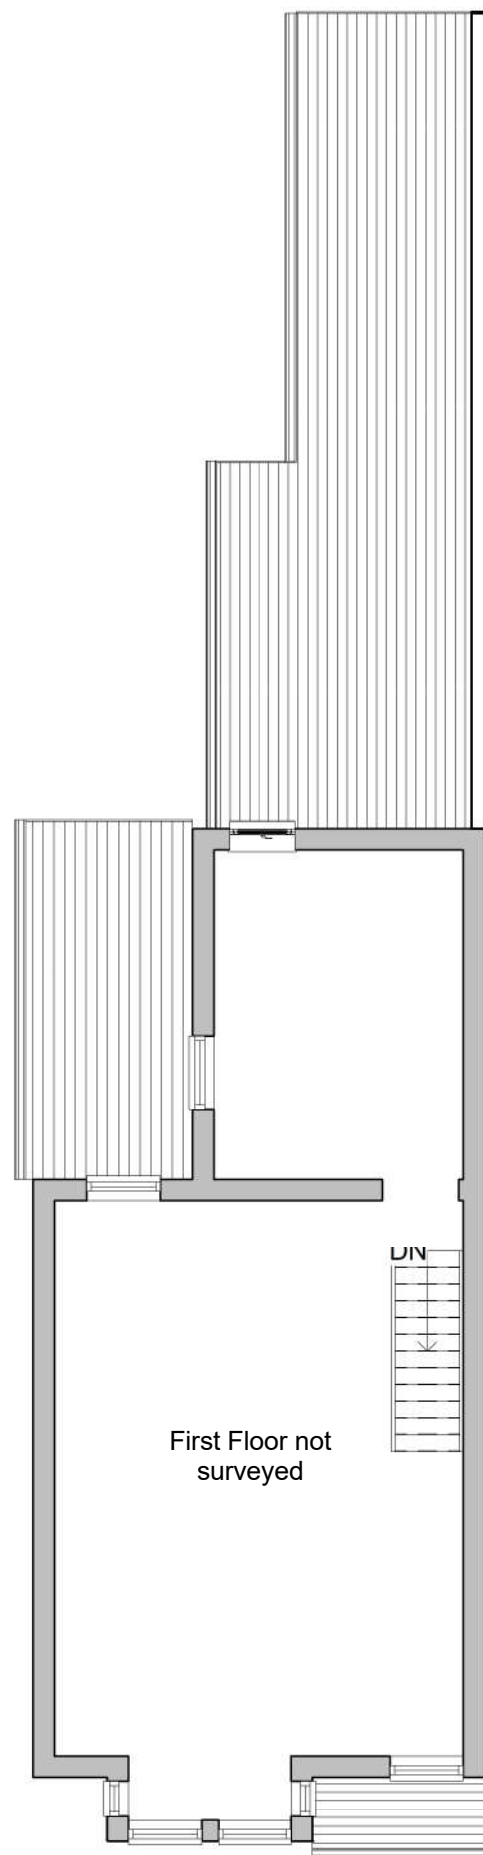

Existing First Floor



Existing Front Elevation




Existing Rear Elevation



Existing Side 1 Elevation

Existing Element	Materials and finishes
Roof	Interlocking concrete tiles
Walls	Render & Brick
Doors	White PVCu
Windows	White PVCu
Fascias & Soffits	White PVCu
Gutters & downpipes	White PVCu
Boundary	Block Wall and timber fence

PROJECT Single storey rear extension		SHEET Existing plans and elevations		
INDIGO DESIGN (Part of 3dcadwales Ltd) 5 Ashlea Drive, Merthyr Tydfil, CF47 0NY Tele 01685 385746 Mob - 07940913216 Email: enquiries@indigo-3d-design.co.uk		Address 27 Lancaster Villas, Merthyr Tydfil. CF47 8SN		
This Drawing is Copyright, Dimensions to be checked on site and not scaled from this drawing		Checked by JH	Drawn by PH	Scale (@ A3) 1 : 100
		Rev No A	Description Issue	Date 14/02/2020
PURPOSE OF ISSUE Planning Approval	DRWAING NUMBER 20201031-01			

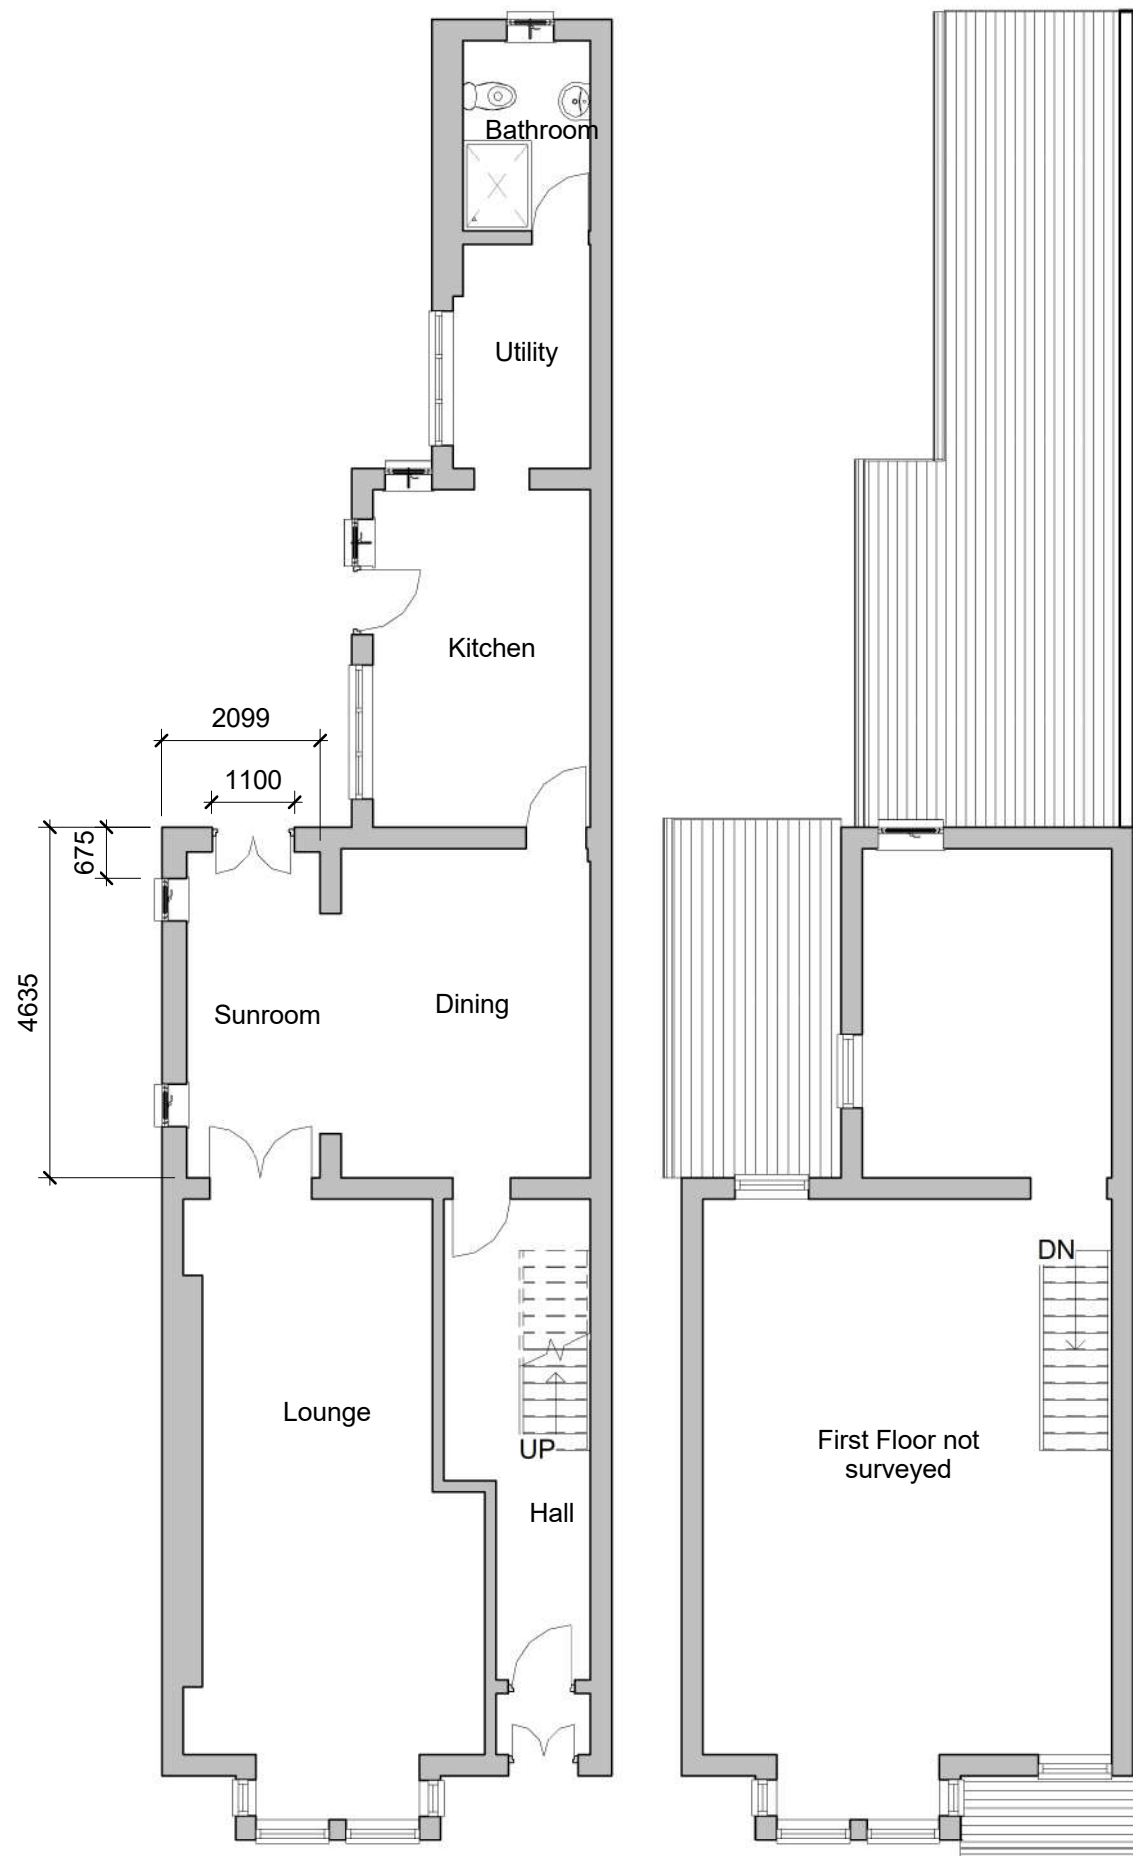


Proposed Ground Floor

Proposed First Floor



Proposed Front Elevation

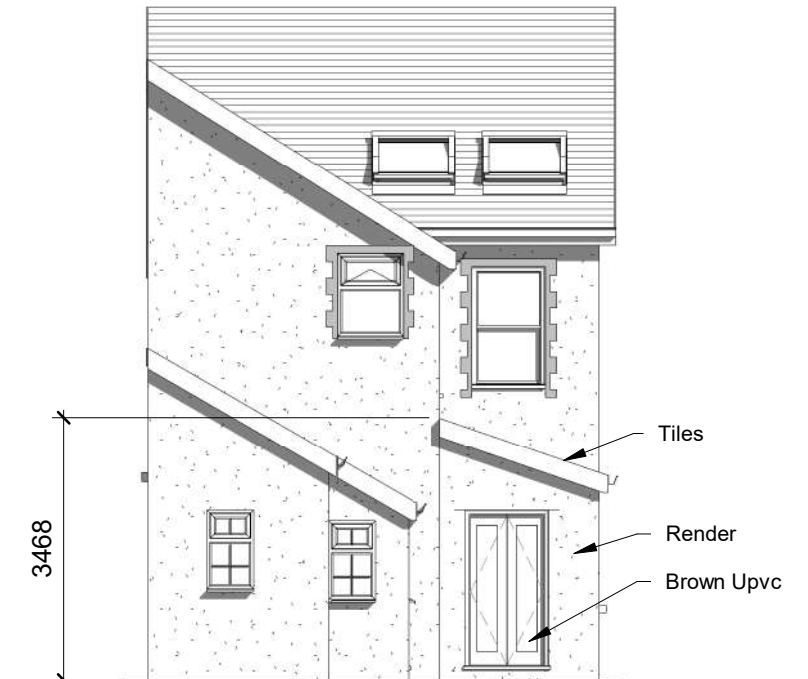


Proposed Rear Elevation




Proposed Side 1 Elevation

Proposed Element	Materials and finishes
Roof	Interlocking concrete tiles
Walls	Render
Doors	White PVCu (New - Brown)
Windows	White PVCu (New - Brown)
Fascias & Soffits	White PVCu
Gutters & downpipes	White PVCu
Boundary	Block Wall and timber fence

PROJECT Single storey rear extension		SHEET Proposed plans and elevations		
INDIGO DESIGN (Part of 3dcadwales Ltd) 5 Ashlea Drive, Merthyr Tydfil, CF47 0NY Tel 01685 385746 Mob - 07940913216 Email: enquiries@indigo-3d-design.co.uk		Address 27 Lancaster Villas, Merthyr Tydfil. CF47 8SN		
This Drawing is Copyright, Dimensions to be checked on site and not scaled from this drawing		Checked by JH	Drawn by PH	Scale (@ A3) 1 : 100
		Rev No A	Description Issue	Date 14/02/2020
PURPOSE OF ISSUE Planning Approval	DRAWING NUMBER 20201031-02			

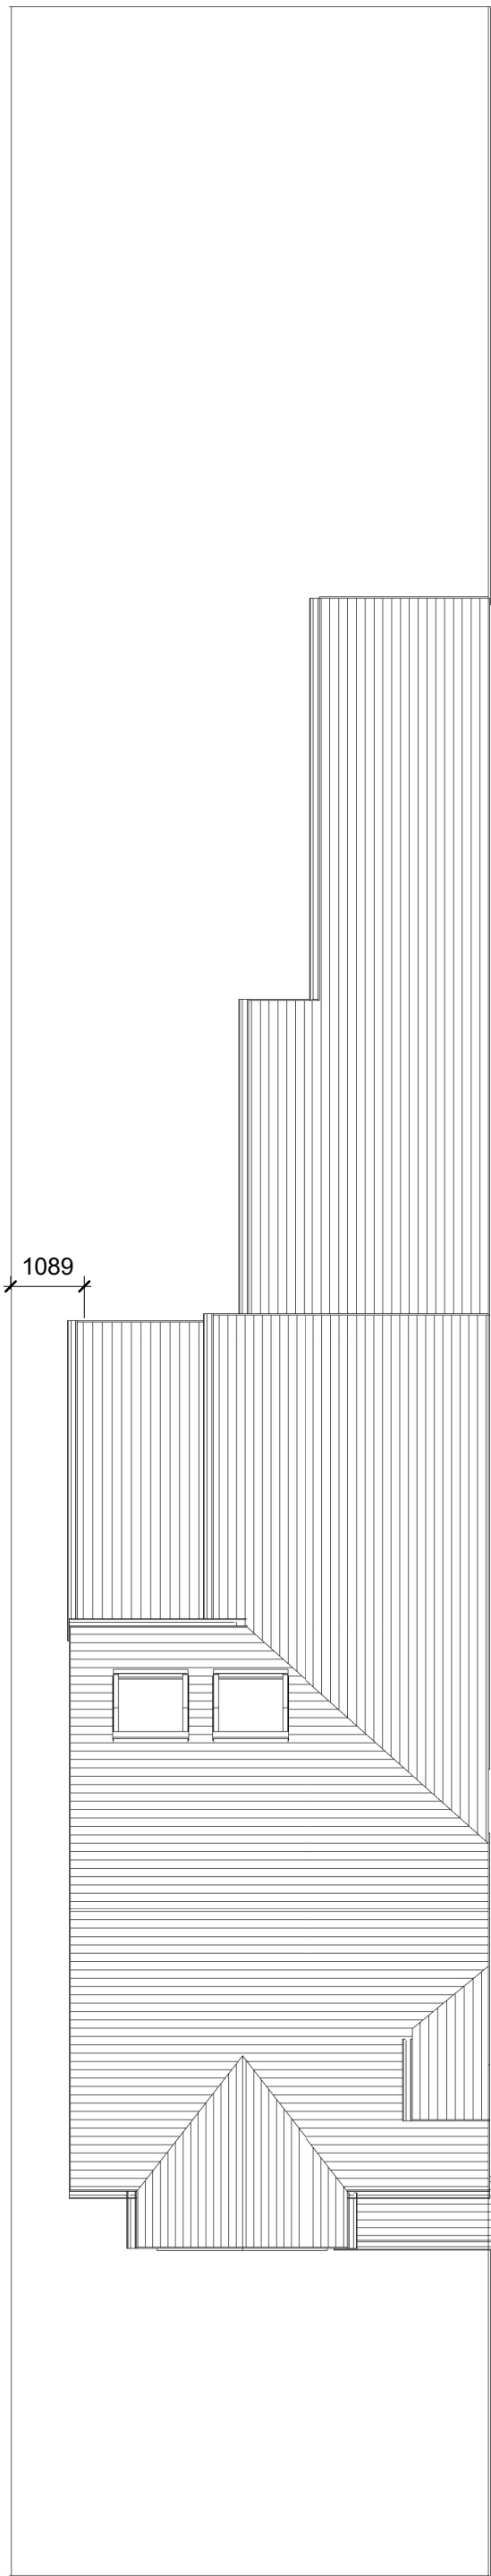

Existing Site

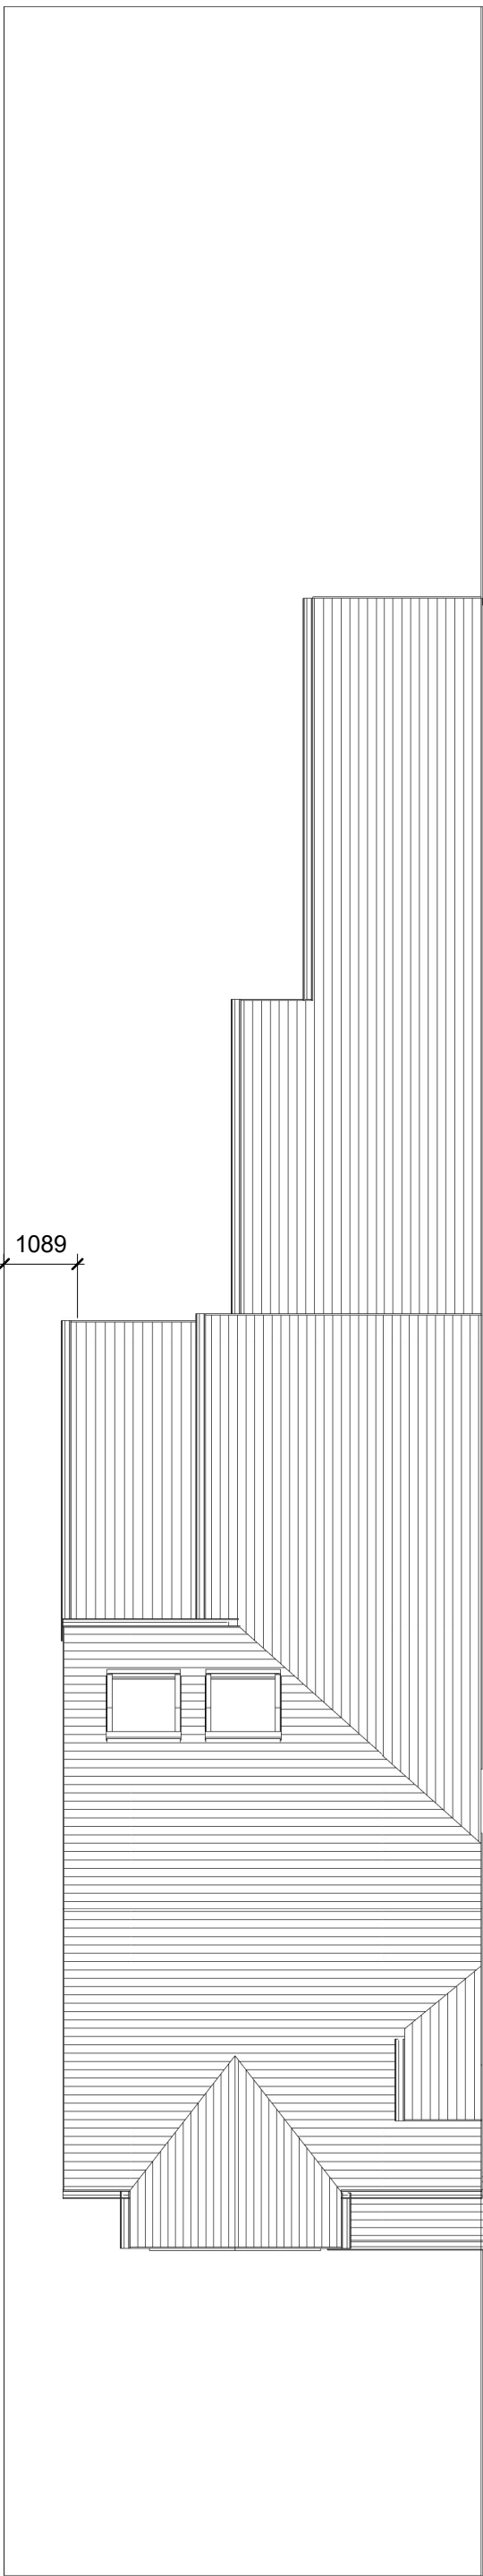

Proposed Site

INDIGO DESIGN (Part of 3dcadwales Ltd) 5 Ashlea Drive, Merthyr Tydfil, CF47 0NY Tele 01685 385746 Mob 07940913216 Email: enquiries@indigo-3d-design.co.uk		
This Drawing is Copyright, Dimensions to be checked on site and not scaled from this drawing		
PURPOSE OF ISSUE Planning Approval		DRWAING NUMBER 20201031-03
PROJECT Single storey rear extension		
SHEET Site Plans		
Address 27 Lancaster Villas, Merthyr Tydfil. CF47 8SN		
Checked by JH	Drawn by PH	Scale (@ A3) 1 : 100
Rev No A	Description Issue	Date 14/02/2020



Existing View



Proposed View

PROJECT Single storey rear extension		SHEET Illustrations		
INDIGO DESIGN (Part of 3dcadwales Ltd) 5 Ashlea Drive, Merthyr Tydfil, CF47 0NY Tele 01685 385746 Mob - 07940913216 Email: enquiries@indigo-3d-design.co.uk		Address 27 Lancaster Villas, Merthyr Tydfil. CF47 8SN		
This Drawing is Copyright, Dimensions to be checked on site and not scaled from this drawing		Checked by JH	Drawn by PH	Scale (@ A3)
		Rev No A	Description Issue	Date 14/02/2020
PURPOSE OF ISSUE Planning Approval	DRAWING NUMBER 20201031-04			