




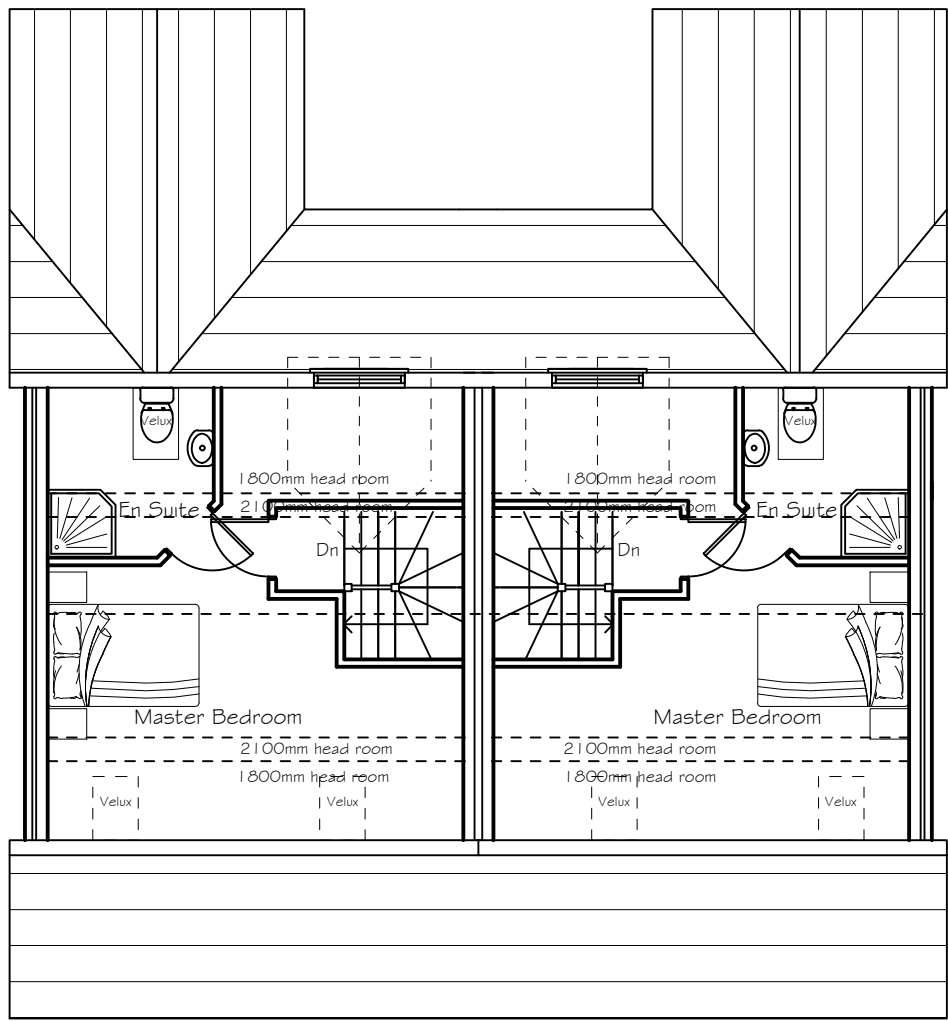


SECOND FLOOR

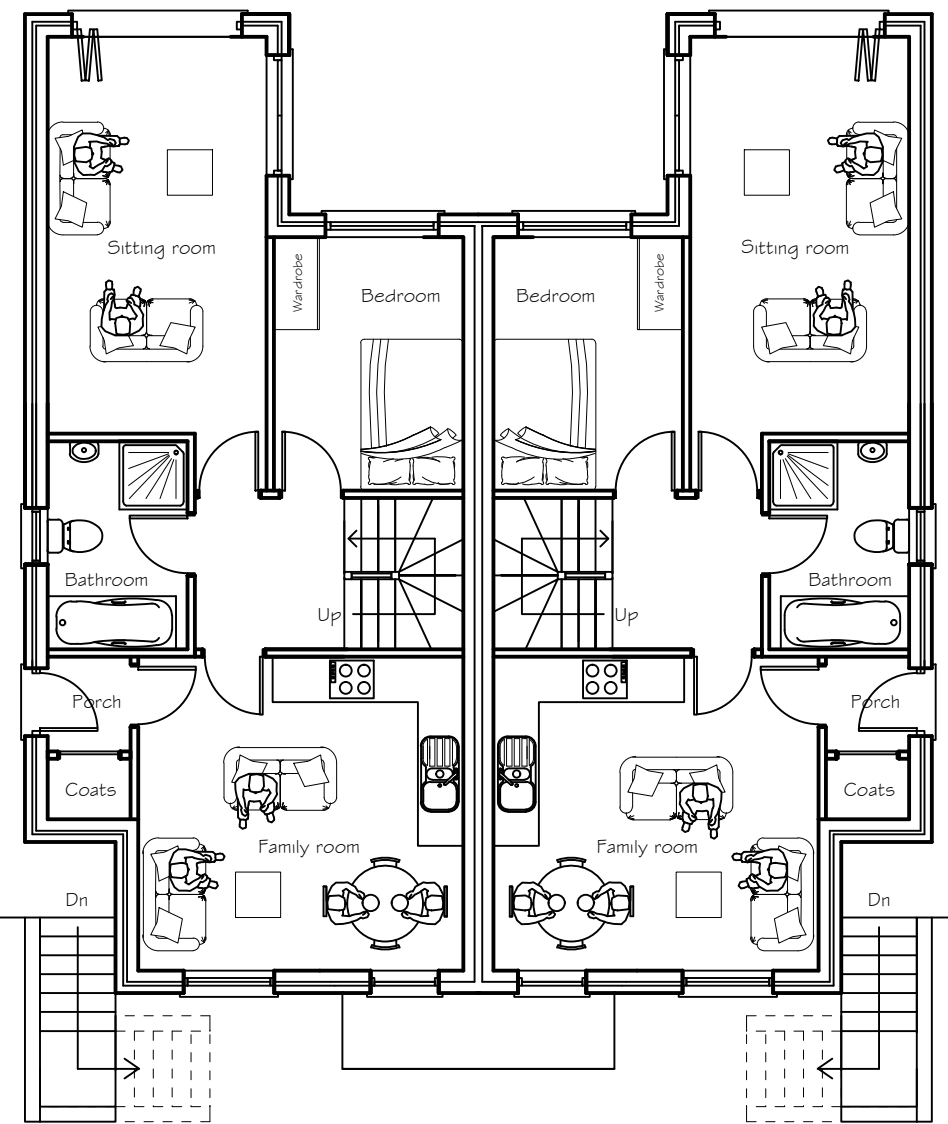

FIRST FLOOR

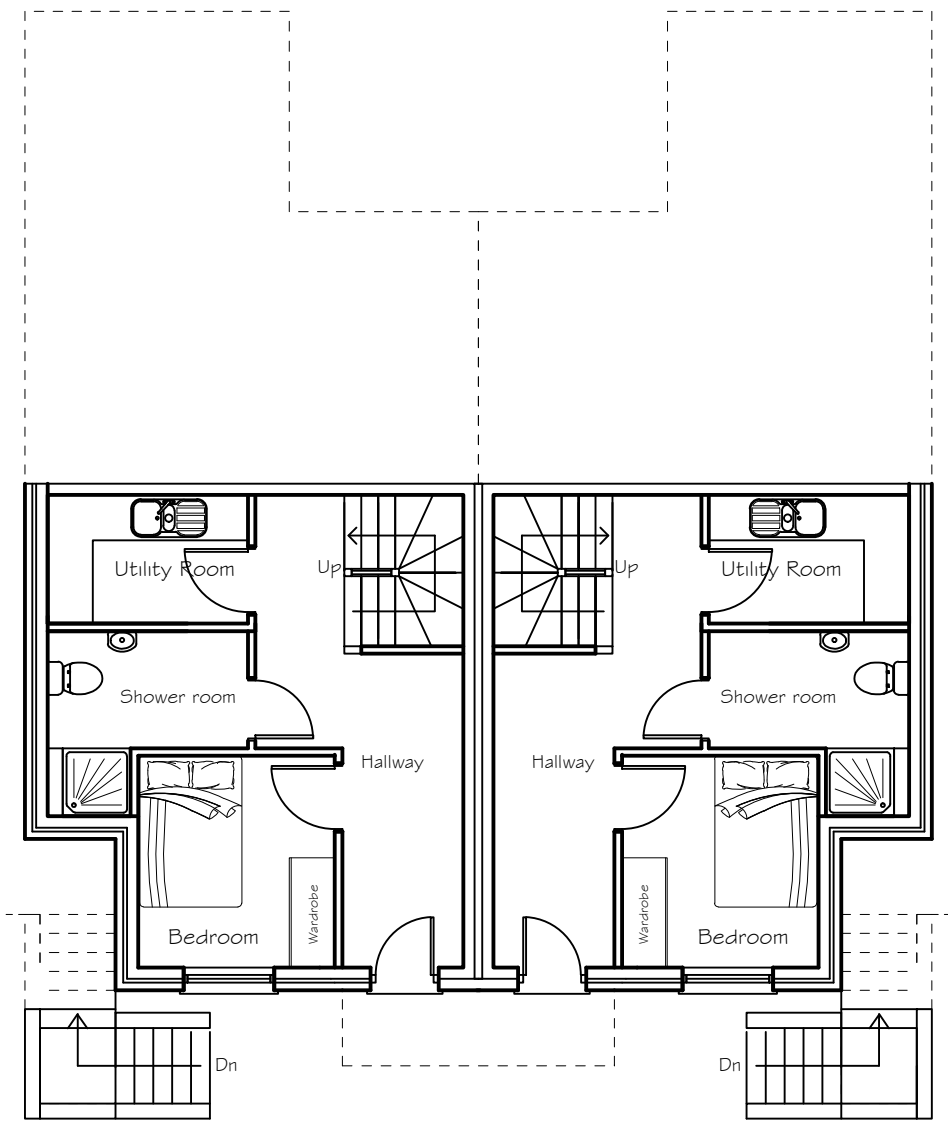


GROUND FLOOR

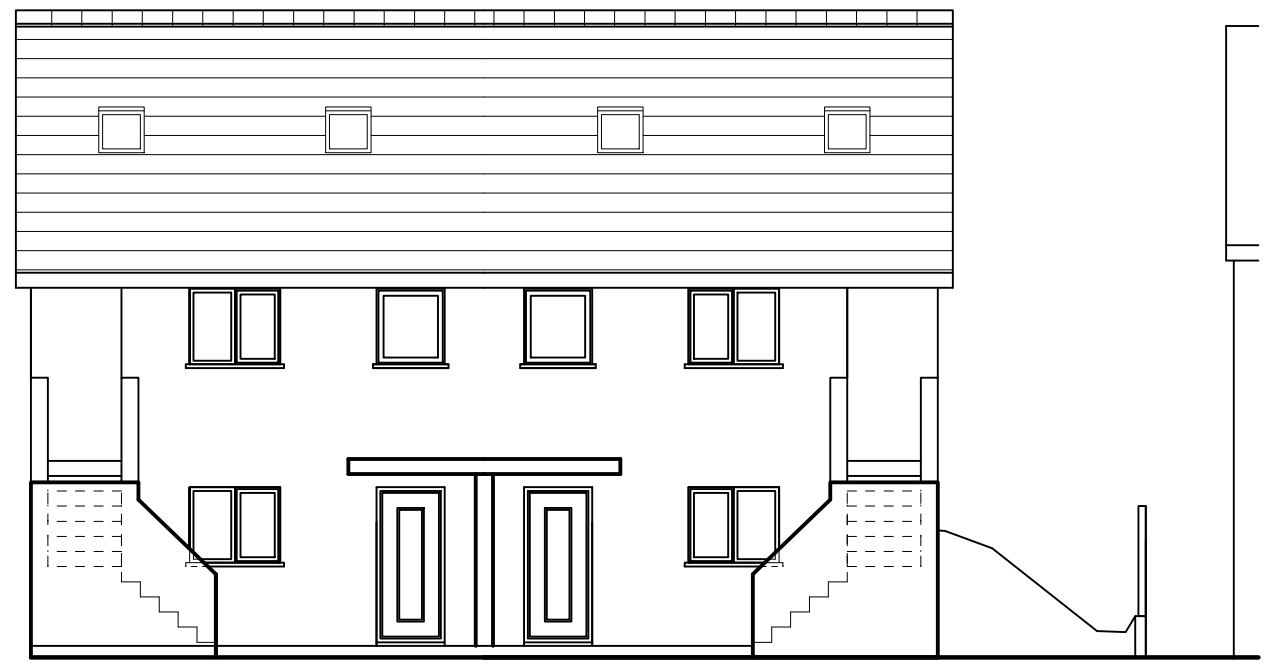


FRONT ELEVATION




REAR ELEVATION

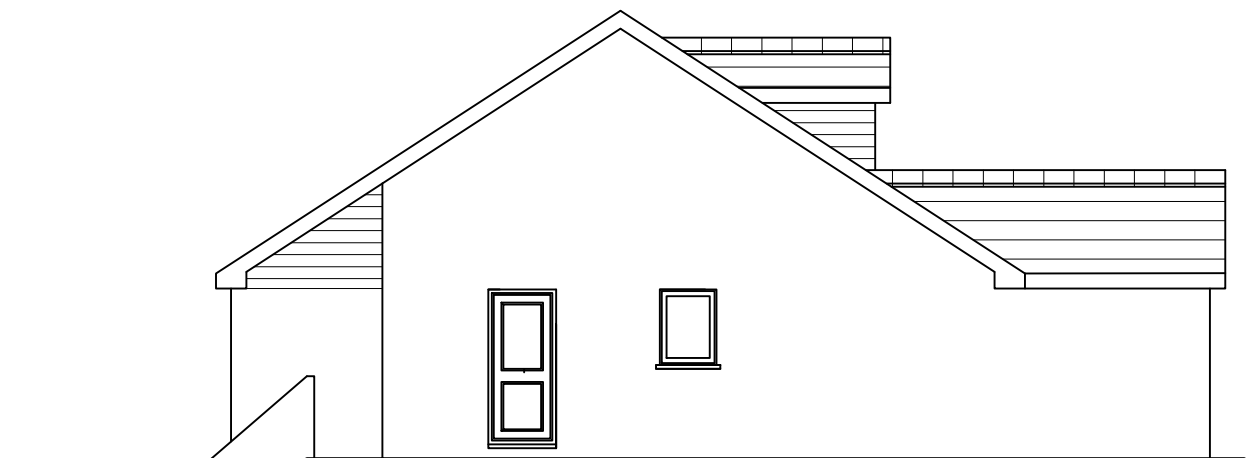

SIDE ELEVATION

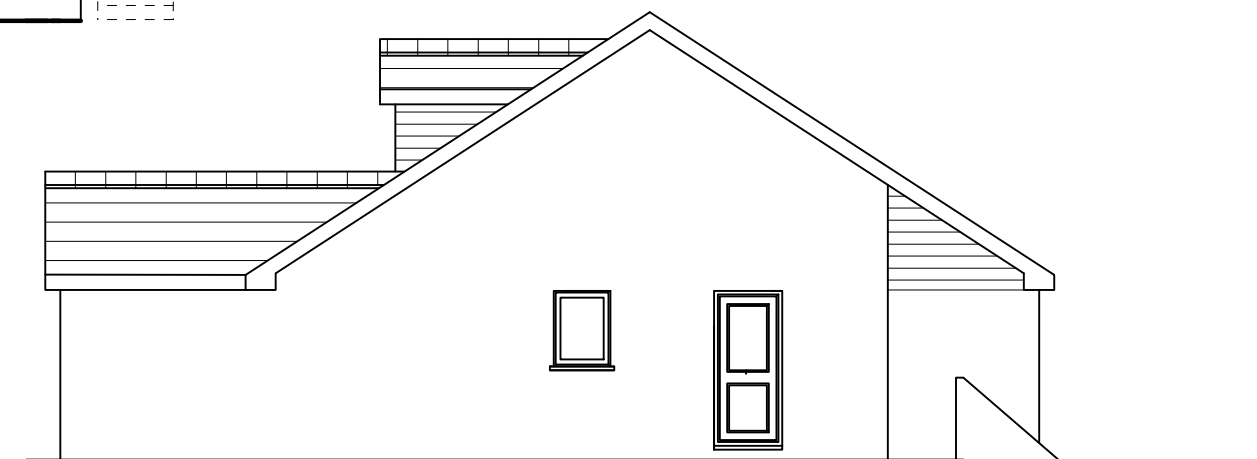

SIDE ELEVATION

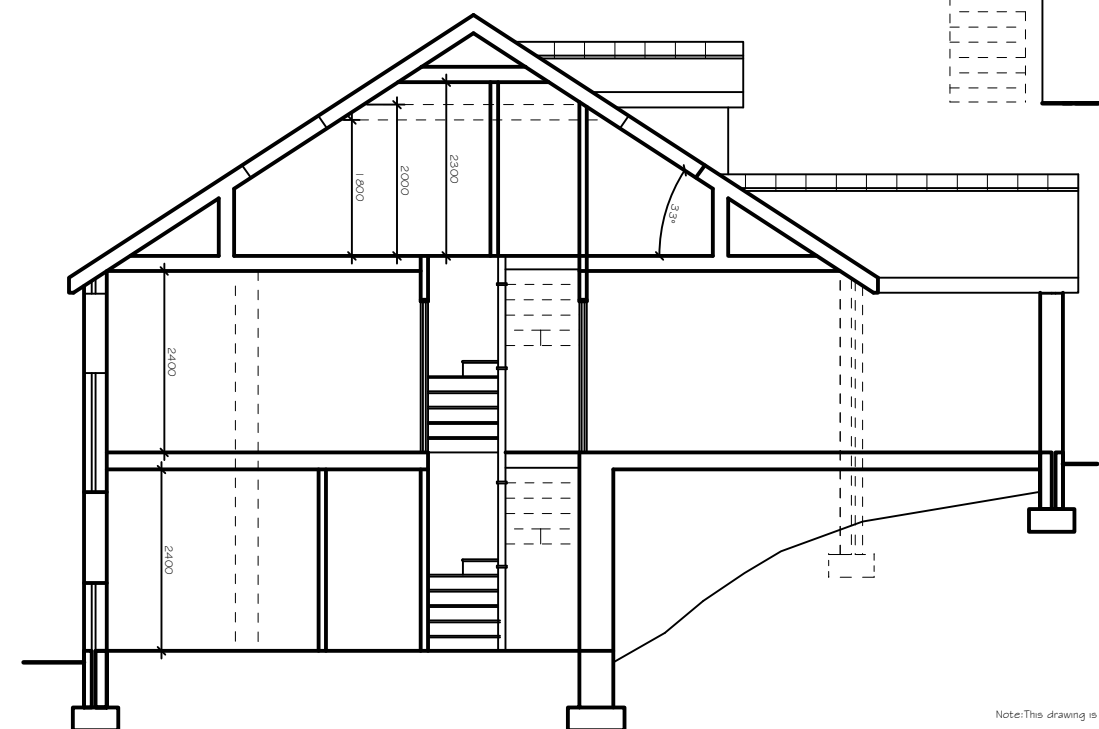

SECTION

1 Marley ludlow
Concrete Tile



1 K Rend
Colour - White



FINISHES
Walls: Krend Render to Sides and Rear Elevations
Colour - White
Roof Covering: Interlocking tiles,, Roof pitch 33°
Windows and Doors : Upvc - Colour: Grey / Black
Fascia & Guttering : Upvc - Colour: Grey / Black

Note: This drawing is copyright ©

Monarch
Architectural Services Ltd

Revision: Planning December 2023

project:
Proposed One Pair of Three Bedroom
Semi Detached Houses
at
Land adjacent to 11 Mansfield Terrace
Mansfield, Notts
Client:
C.I.T.

title:
Proposed
Plans and Elevations

Date: November 2023

Scale: 1:100 @ A2

Drawn: W. S.

Drawing No:
23/07/01

Rev:
A