


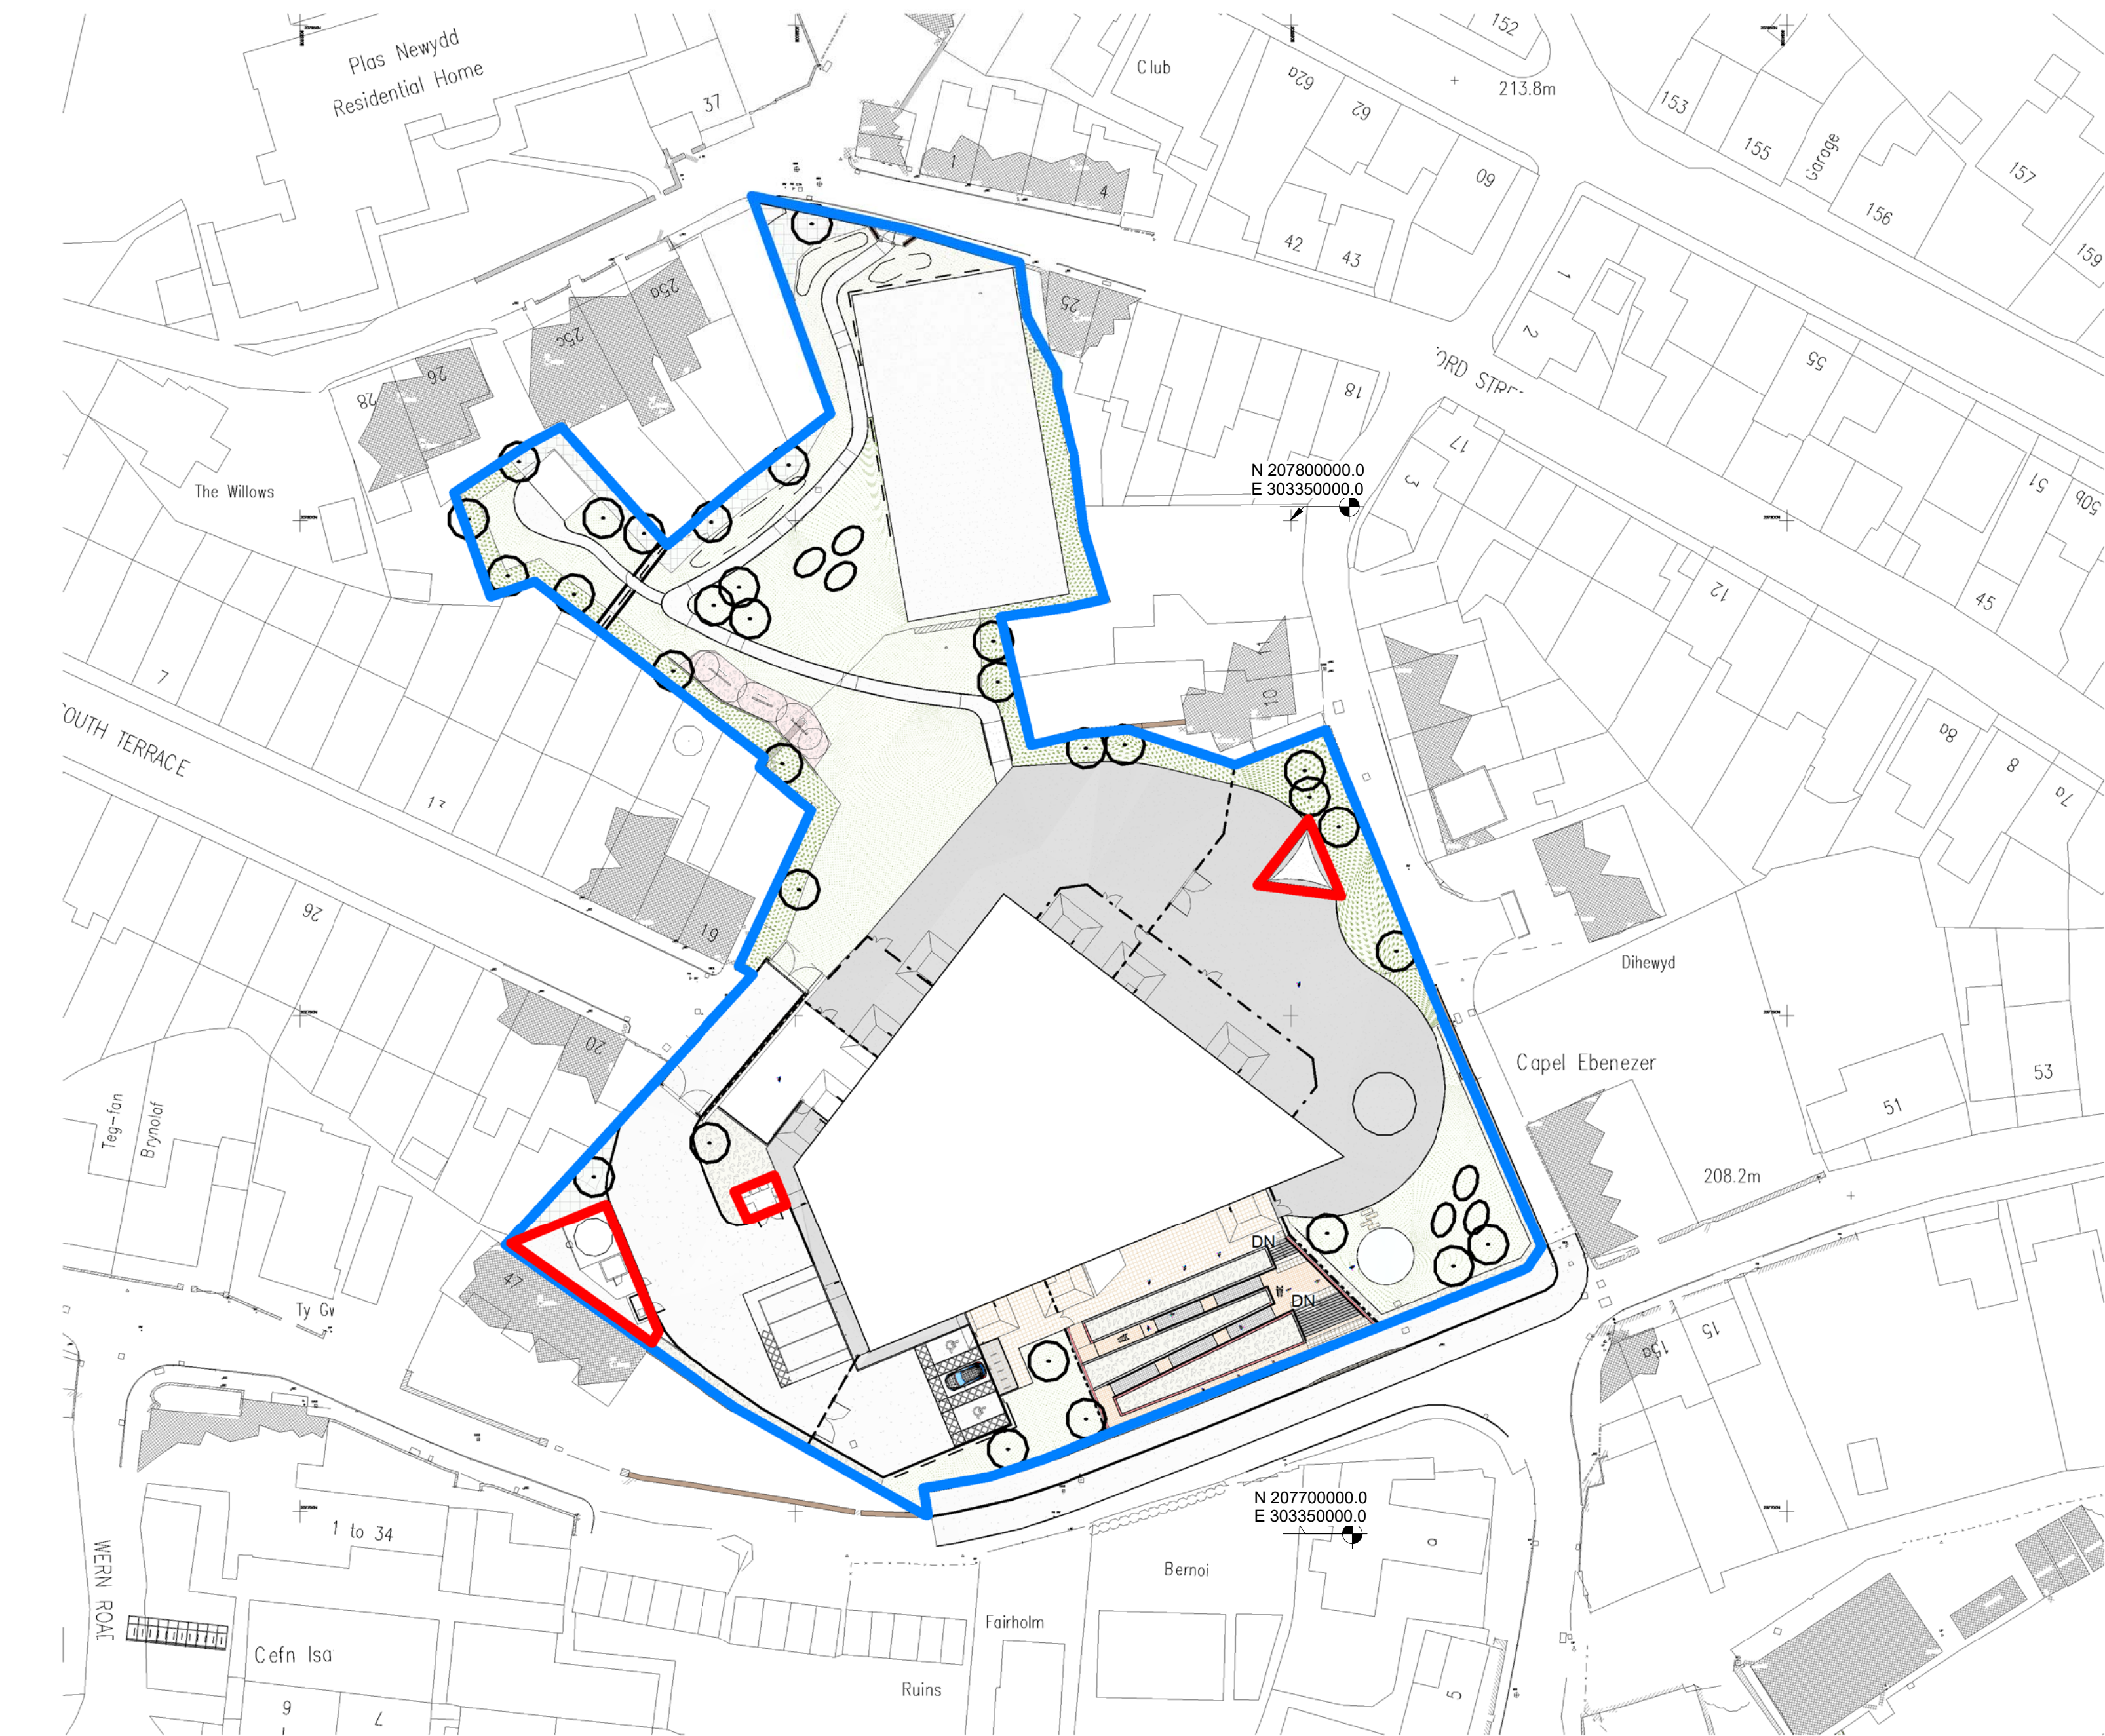

1 Site - Red & Blue Lines  
1 : 500

SITE BOUNDARY PLAN:  
RED - THREE AREAS OF DEVELOPMENT  
BLUE - OWNED BY THE APPLICANT

NOTE: Site plan shows the proposed school development as per application number P/18/0311 and subsequent applications to discharge conditions.

| Rev | Description | Drawn | Checked | Date Issued |
|-----|-------------|-------|---------|-------------|
| P1  | Planning    | CM    |         | 20.03.20    |
|     |             |       |         |             |
|     |             |       |         |             |
|   |            |
|---|------------|
| DO NOT SCALE: Use figured dimensions only. The contractor is requested to check all dimensions before the work is put in hand. © All copyrights Austin-Smith:Lord LLP   |            |
| This drawing must only be used for the purpose for which it is supplied and its contents must not be reproduced for any purpose without written permission. No areas indicated, or areas calculated from this drawing should be used for valuation purposes or as the basis for development contracts. Austin-Smith:Lord LLP is a limited liability partnership registered in England & Wales. Number OC315362 |            |
| Drawn   | Author     |
| Date   | Issue Date |
| Scale @ A2   | 1 : 500    |
| Status   | S2         |
| Austin-Smith:Lord LLP Architects Designers Planners Landscape Architects one Dunleavy Drive Cardiff CF11 0SN t +44 (0)2920 225 208 e cardiff@austinsmithlord.com Drawings and models powered by Austin-Smith:Lord LLP BIM using AutoDesk Revit   |            |

|                                       |                         |          |    |
|---------------------------------------|-------------------------|----------|----|
| Austin-Smith:Lord                     |                         |          |    |
| Project Ysgol Y Graig, Merthyr Tydfil |                         |          |    |
| Description Site Boundaries           |                         |          |    |
| Job No.                               | Drawing No.             | Revision | P1 |
| 119005                                | YYG-ASL-00-XX-DR-L-9019 |          |    |