




GENERAL NOTE
Do not scale.
This drawing to be read in conjunction with Structural Engineers drawings & calculations for all sub-structures, including below ground drainage & external works. Window / Door specialist drawings, M&E Consultant drawings & sub-contractors drawings & performance specifications for all specialist design elements. All works shall be carried out in strict accordance with the British Standards Codes of Practice relating to Workmanship and Materials, & current manufacturers details & instructions where appropriate.

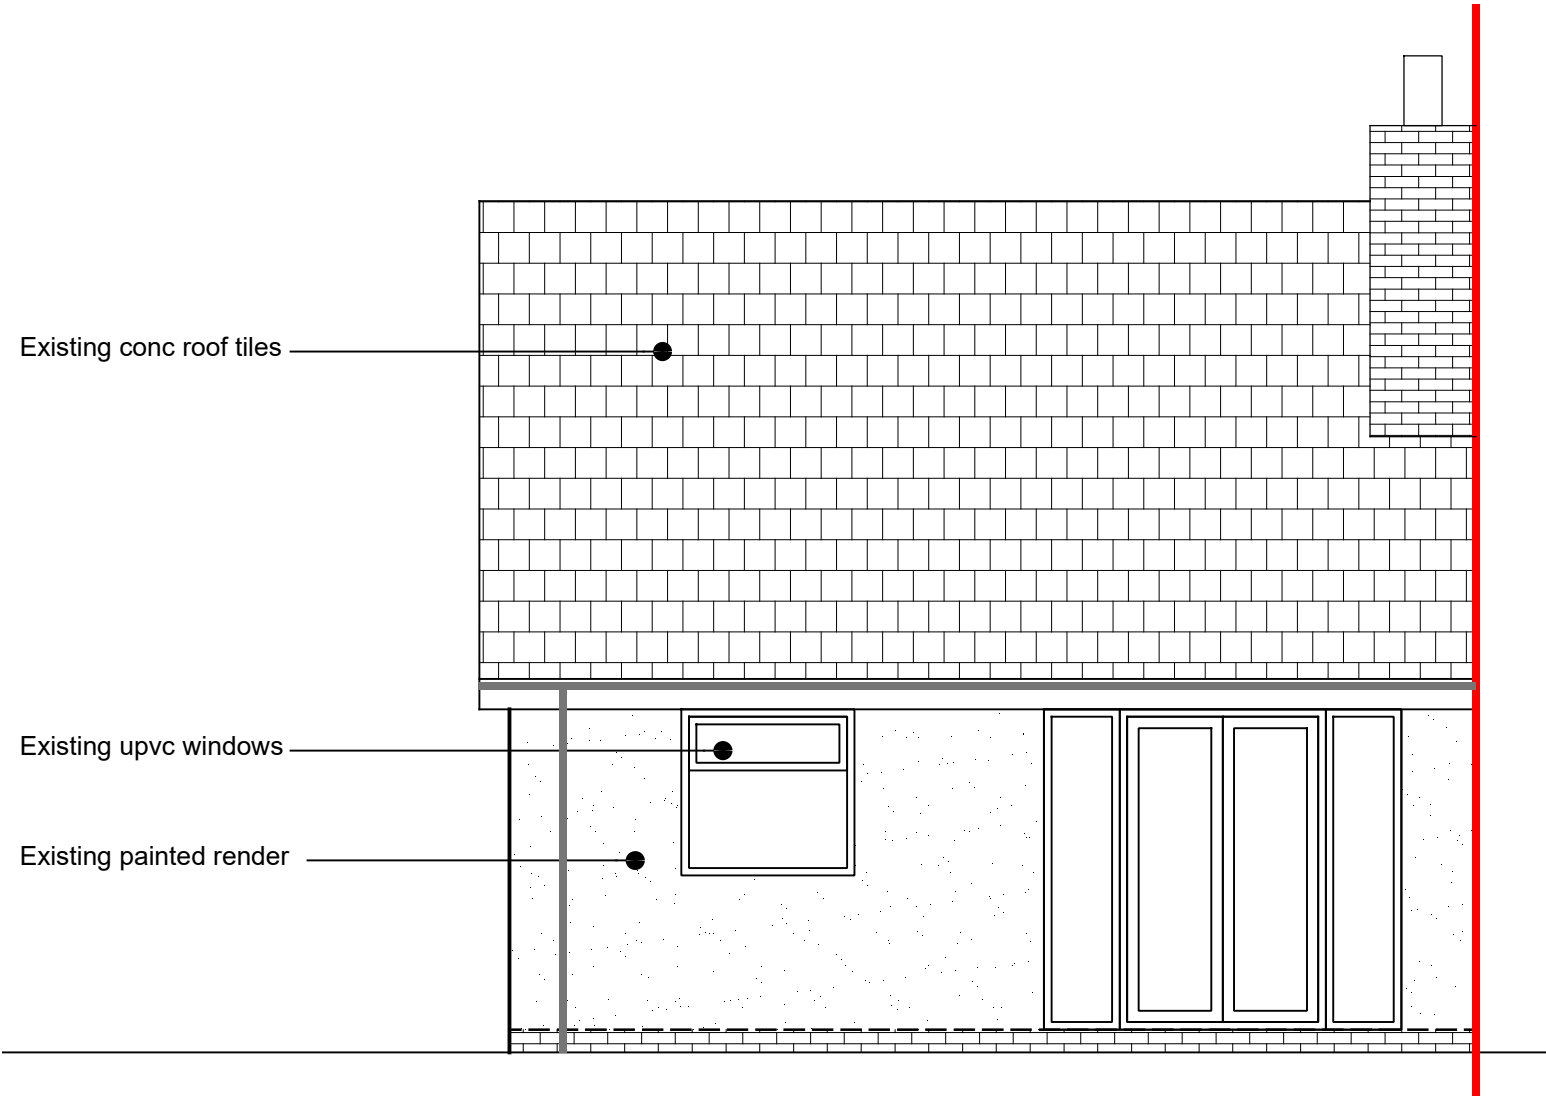


FRONT ELEVATION
1:50

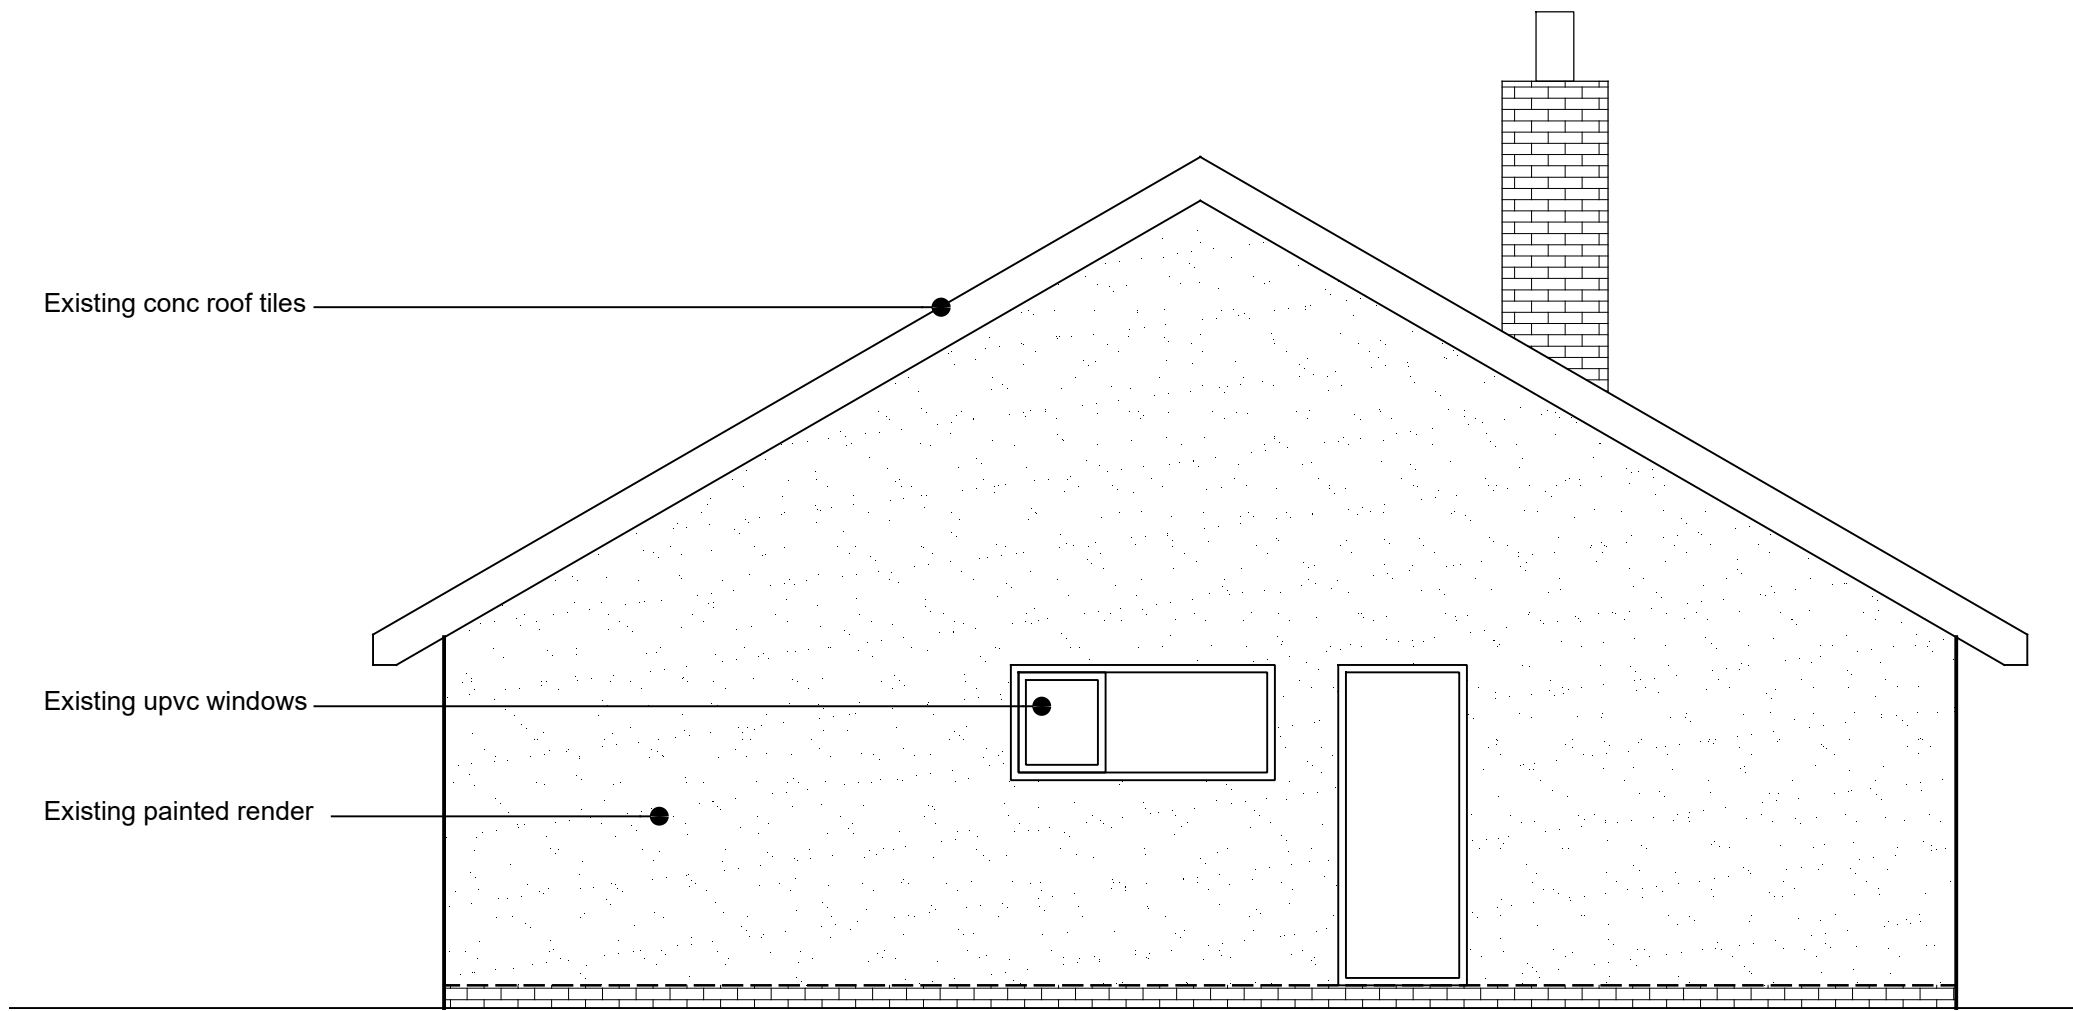


SIDE ELEVATION
1:50

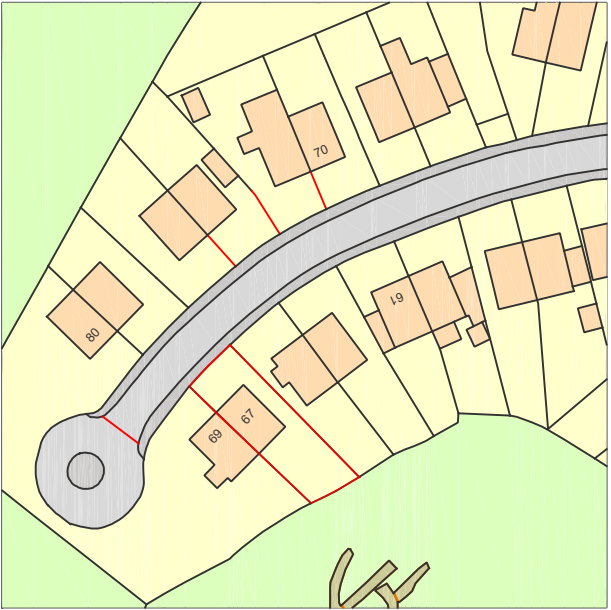


SITE LOCATION
1:1250

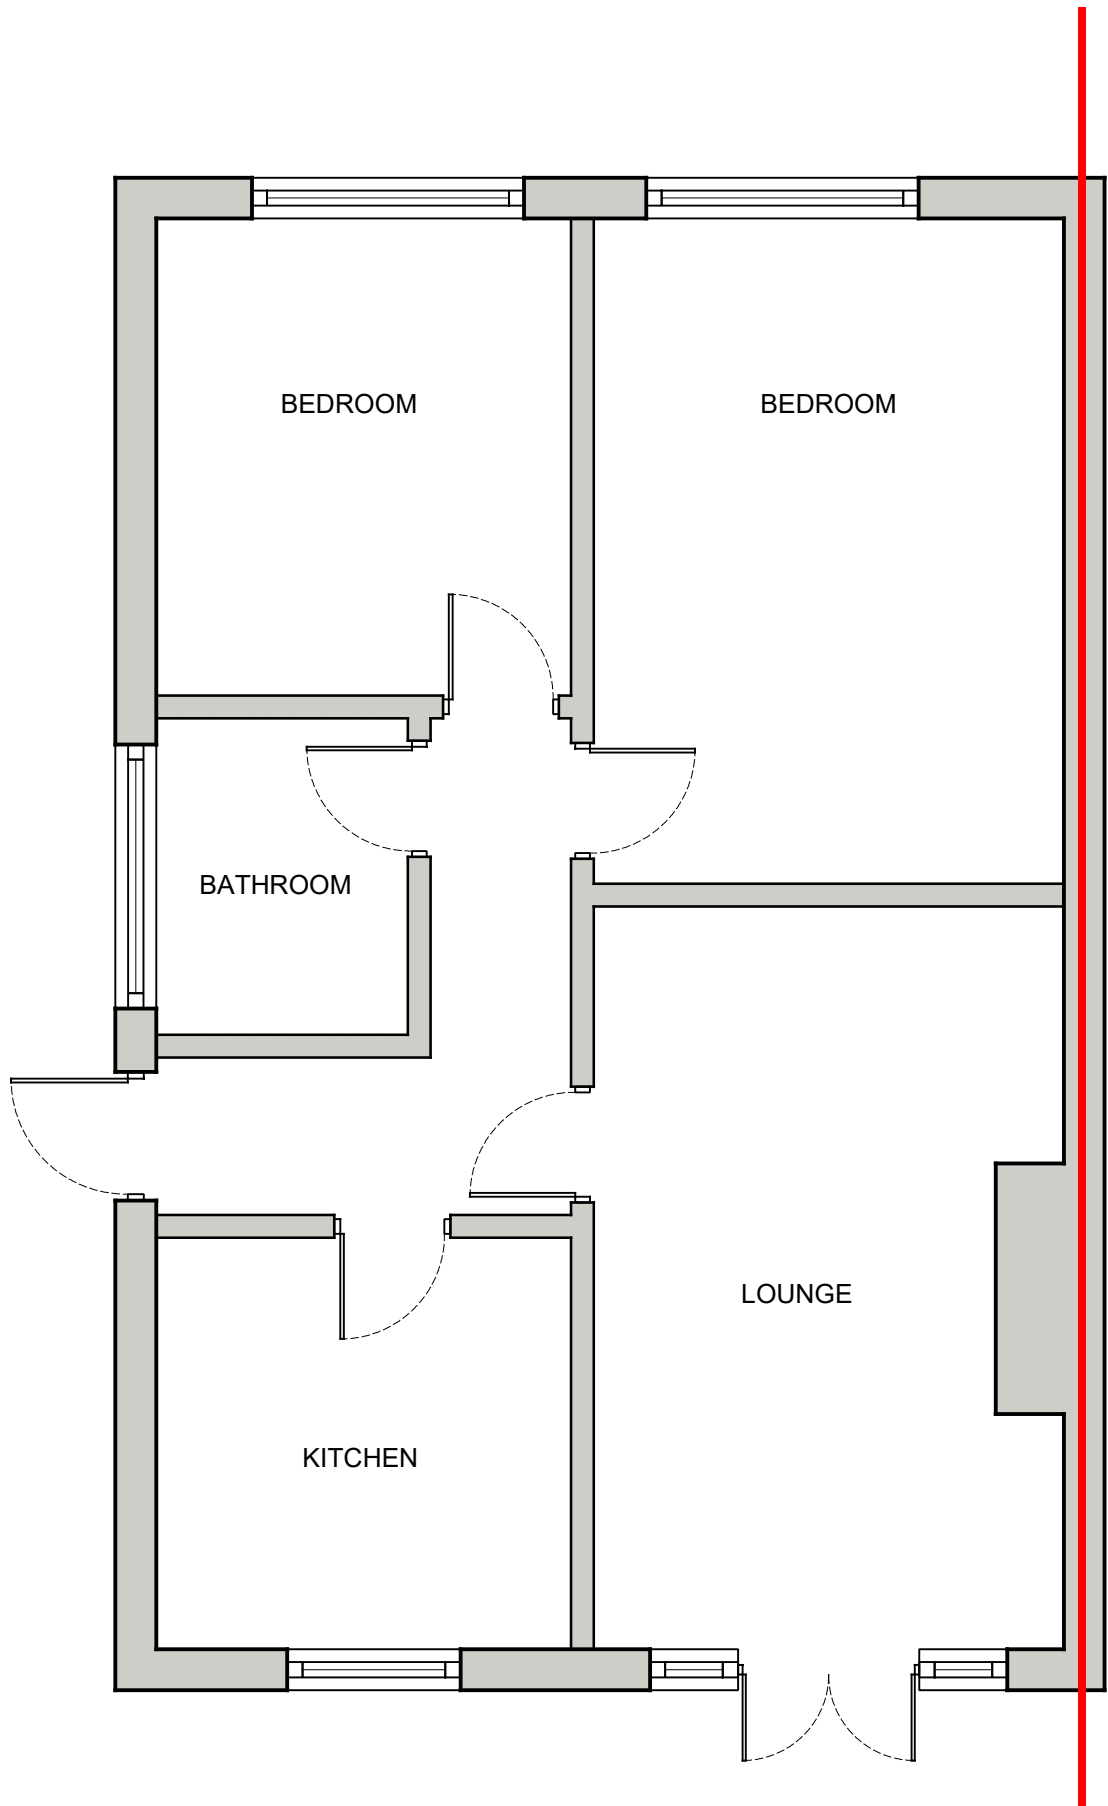


GROUND FLOOR GA
1:50

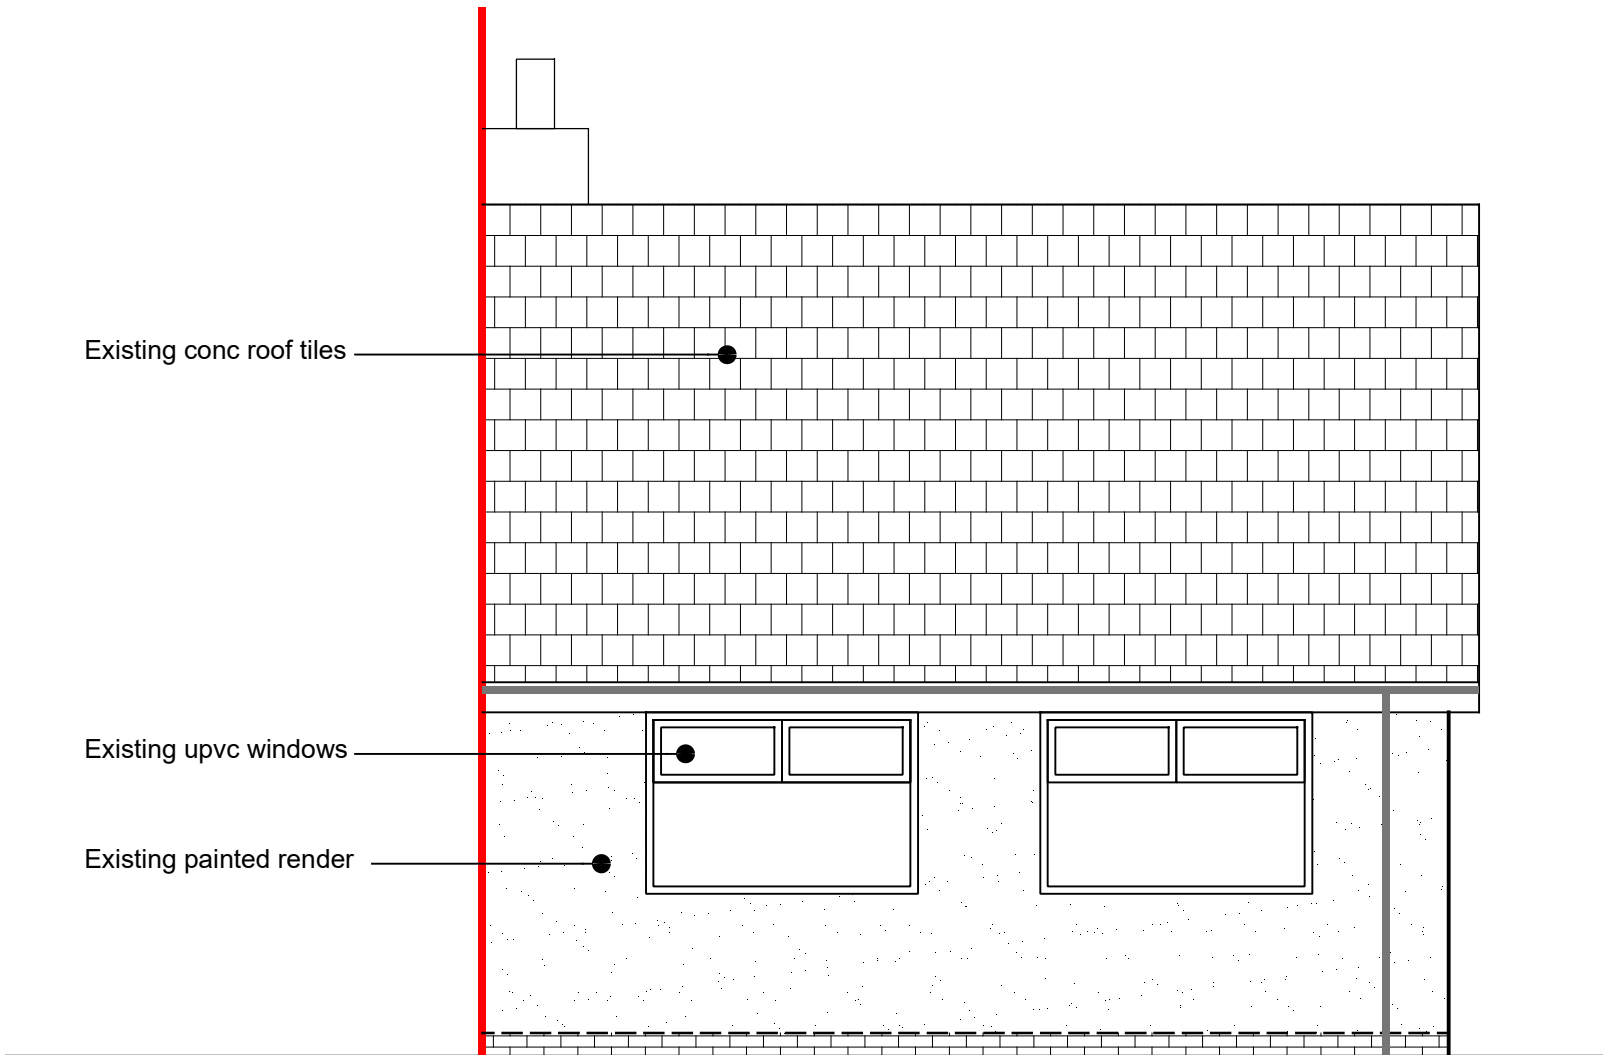

REAR ELEVATION
1:50

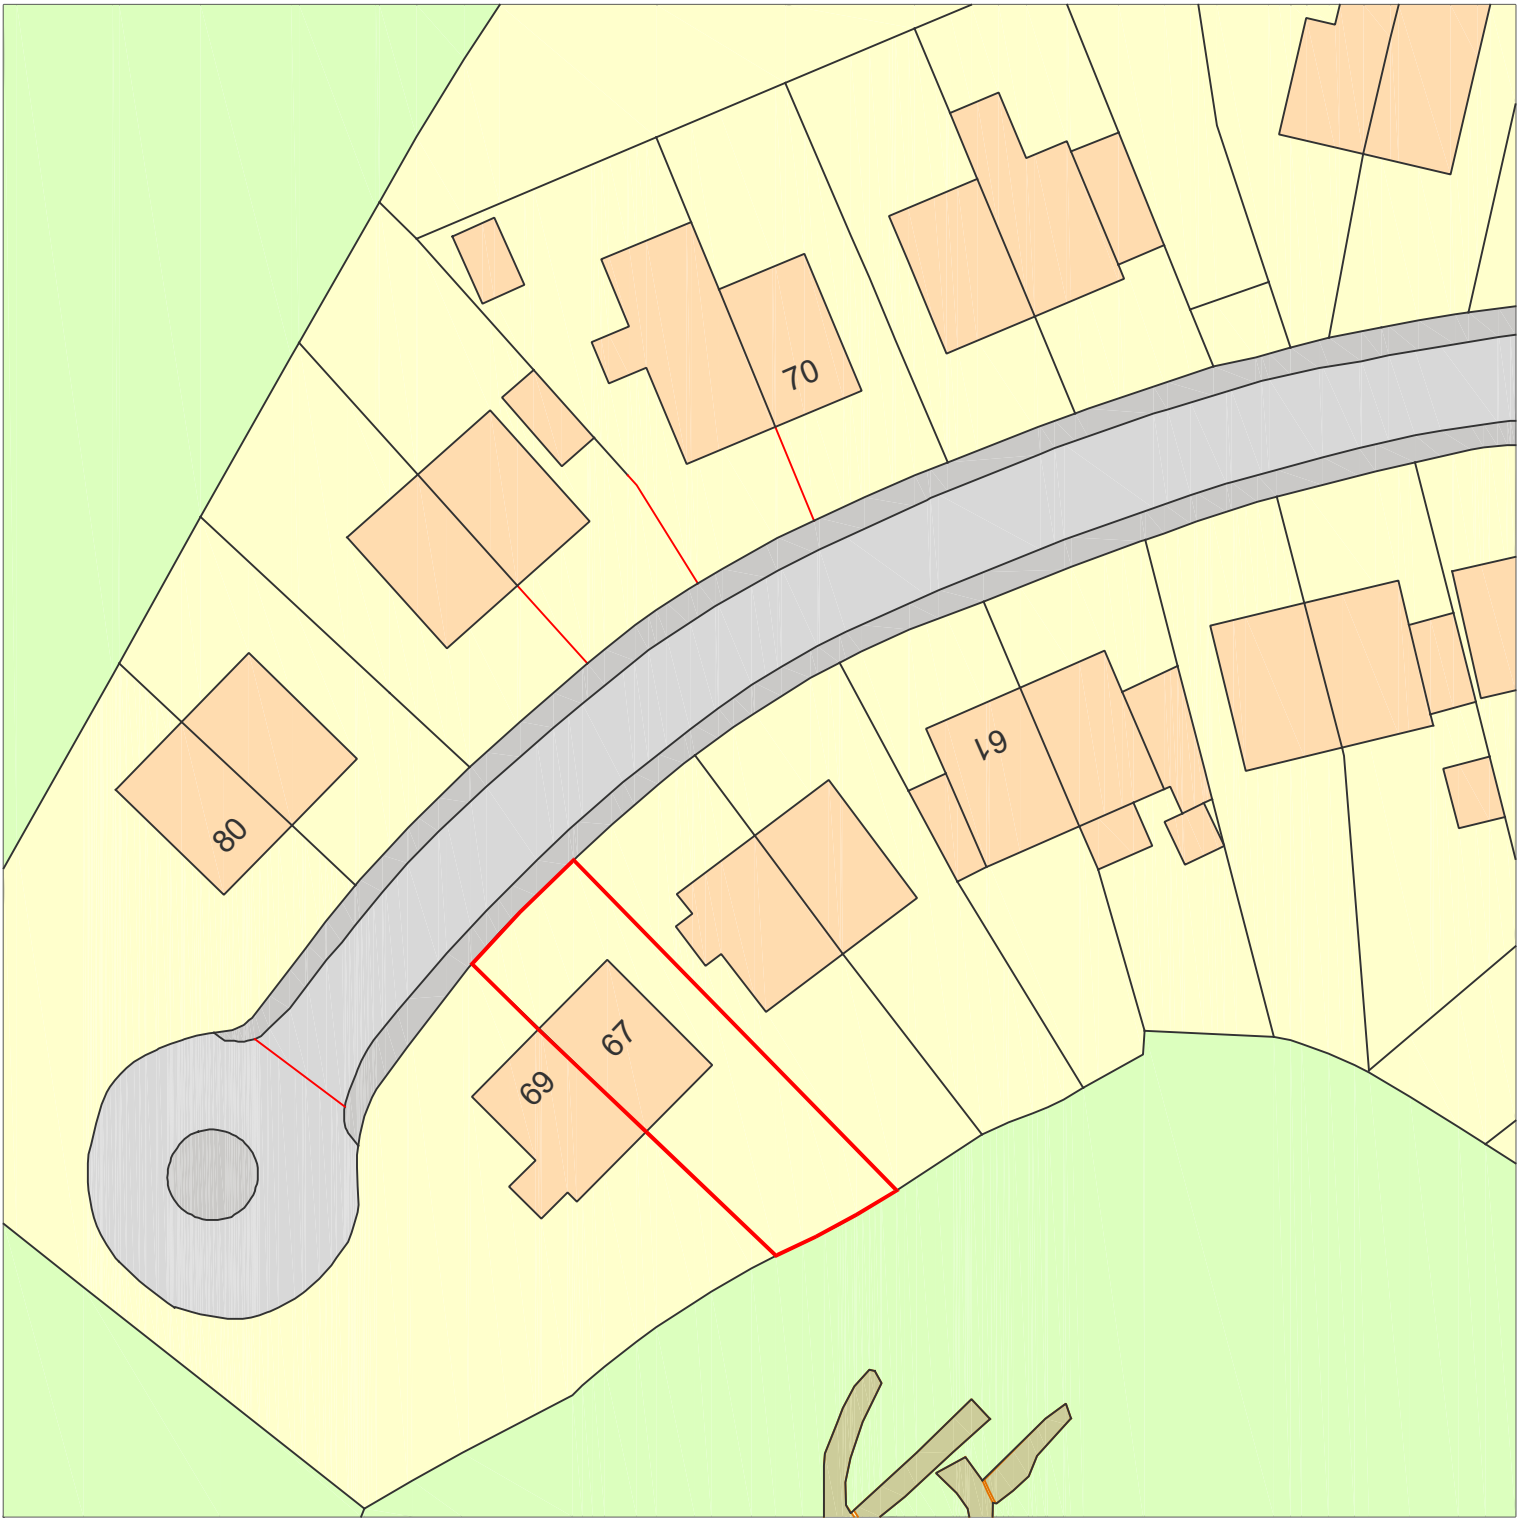

SITE LOCATION
1:500

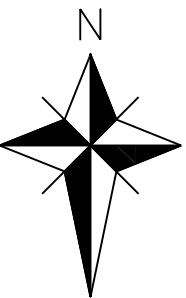

Client Rachel Lawrence			
Project 67 Westwood Drive, Treharris, CF46 5BL Loft Conversion			
Title Site Location & Existing Plans & Elevations			
Date Mar 21	Scale As Shown @ A1	Dwg No. A100	Rev.