
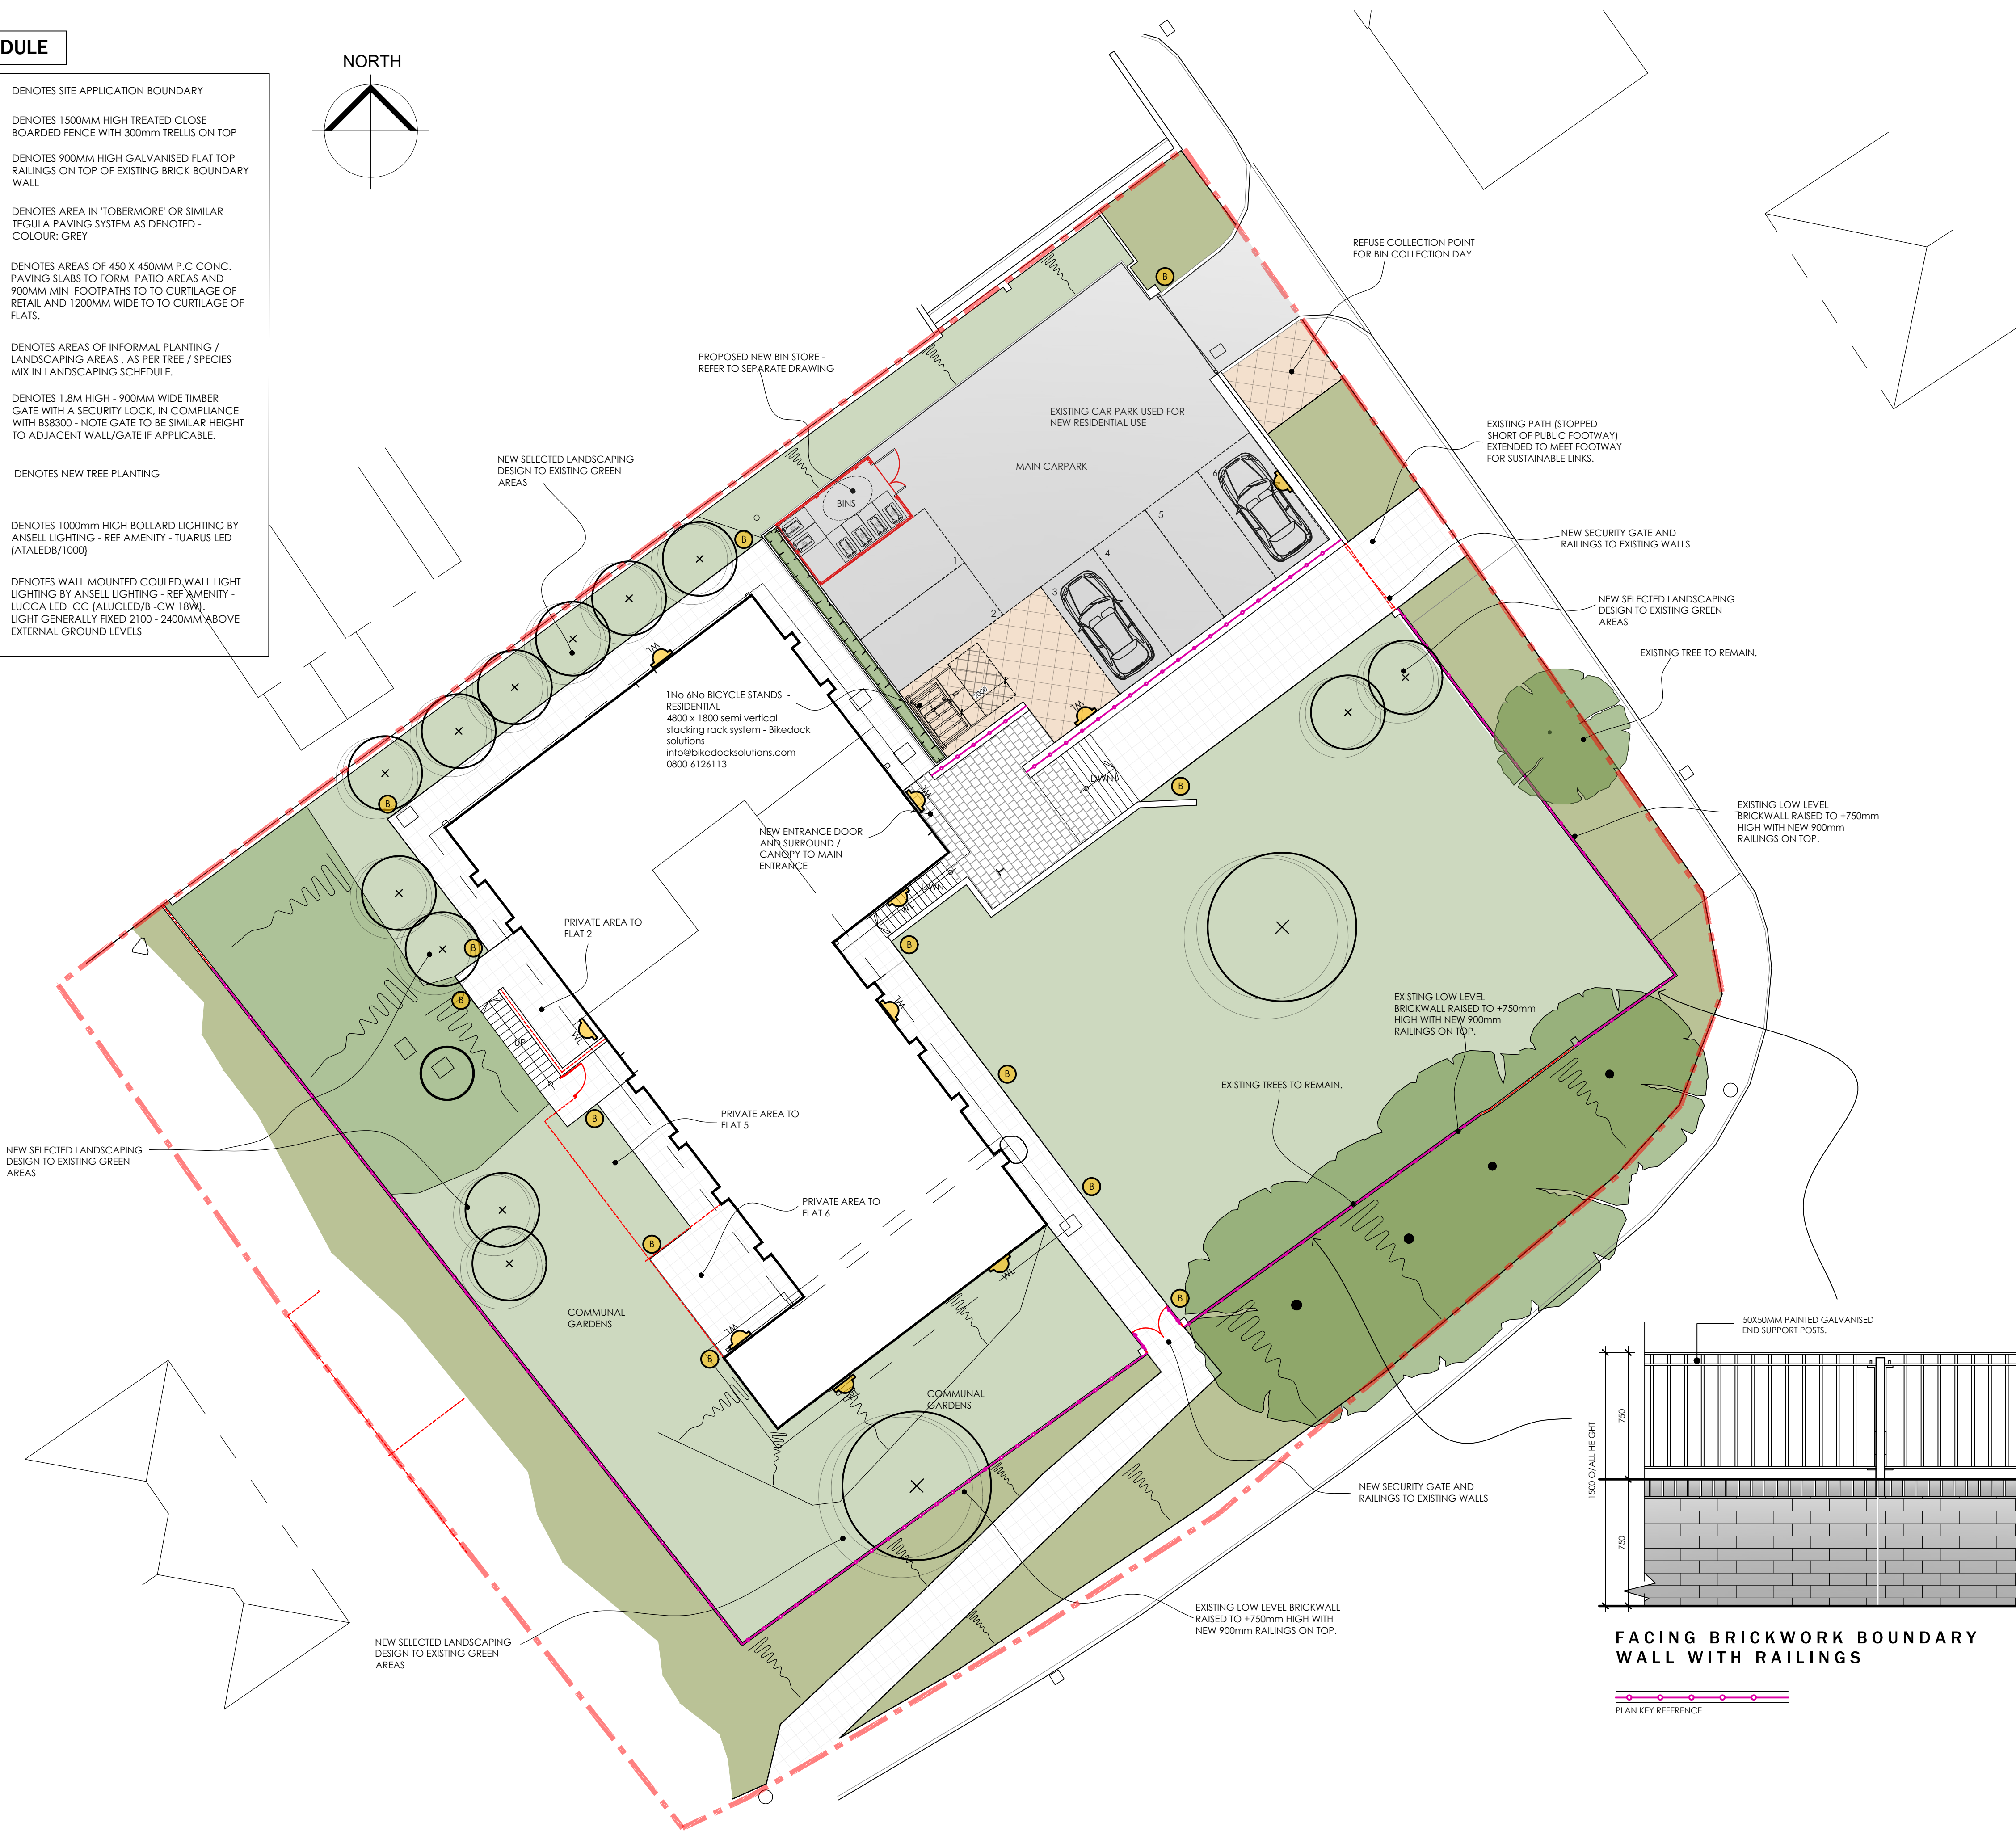



KEY SCHEDULE

- DENOTES SITE APPLICATION BOUNDARY
- DENOTES 1500MM HIGH TREATED CLOSE BOARDED FENCE WITH 300mm TRELLIS ON TOP
- DENOTES 900MM HIGH GALVANISED FLAT TOP RAILINGS ON TOP OF EXISTING BRICK BOUNDARY WALL
- DENOTES AREA IN 'TOBERMORE' OR SIMILAR TEGULA PAVING SYSTEM AS DENOTED - COLOUR: GREY
- DENOTES AREAS OF 450 X 450MM P.C CONC. PAVING SLABS TO FORM PATIO AREAS AND 900MM MIN FOOTPATHS TO TO CURTLAGE OF RETAIL AND 1200MM WIDE TO TO CURTLAGE OF FLATS.
- DENOTES AREAS OF INFORMAL PLANTING / LANDSCAPING AREAS , AS PER TREE / SPECIES MIX IN LANDSCAPING SCHEDULE.
- DENOTES 1.8M HIGH - 900MM WIDE TIMBER GATE WITH A SECURITY LOCK, IN COMPLIANCE WITH BS8300 - NOTE GATE TO BE SIMILAR HEIGHT TO ADJACENT WALL/GATE IF APPLICABLE.
- DENOTES NEW TREE PLANTING
- DENOTES 1000mm HIGH BOLLARD LIGHTING BY ANSELL LIGHTING - REF AMENITY - TUARUS LED (ATALED8/1000)
- DENOTES WALL MOUNTED COULED WALL LIGHT LIGHTING BY ANSELL LIGHTING - REF AMENITY - LUCCA LED CC (AULCLED8/-CW 18W). LIGHT GENERALLY FIXED 2100 - 2400MM ABOVE EXTERNAL GROUND LEVELS


NORTH

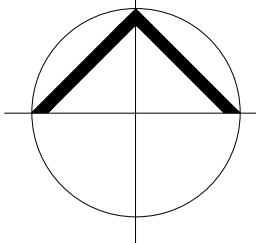

BOLLARD LIGHTING

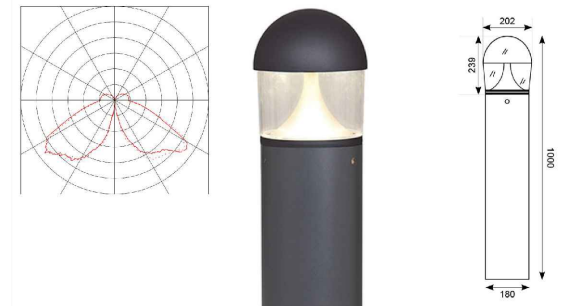

WALL LIGHTING

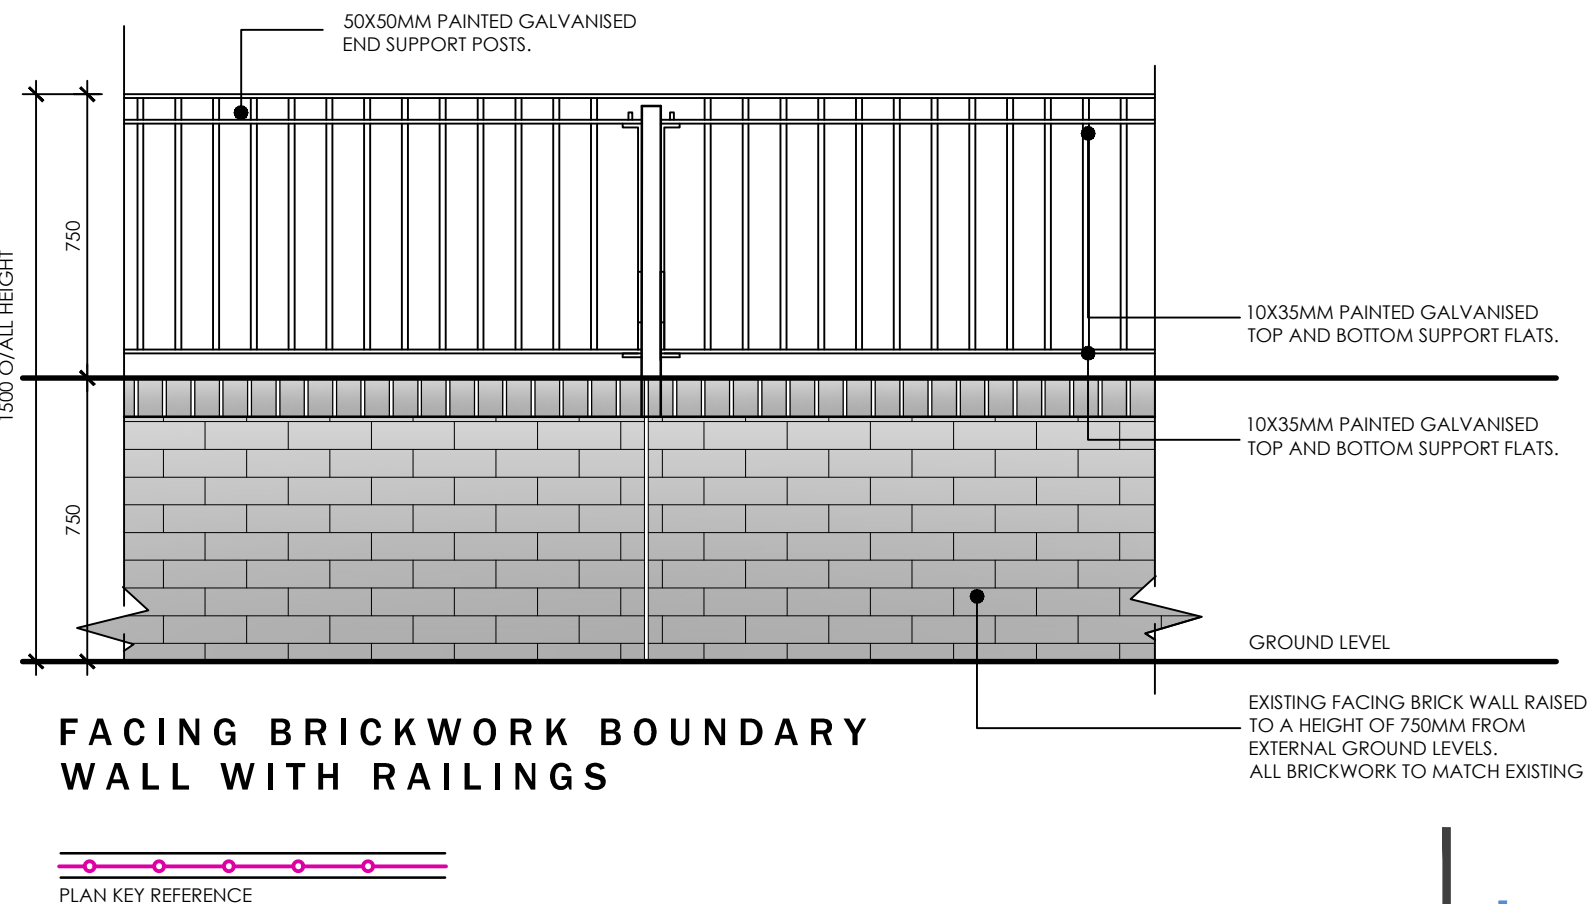

PROPOSED SITE PLAN

0 1.25 2.5 3.75 5.0 6.25 m
SCALE 1:125

Do not scale from this drawing.
The users of this drawing shall check all dimensions & report all errors and omissions to LeTrucco Design.
This drawing is copyright. It must not be copied, used or disclosed to third parties without prior permission of LeTrucco Design.

Revisions
REV A April 22
MINOR CHANGES AND BIN AND BIKE STORE DETAILS ADDED TO SUIT PRE-PLANNING APPLICATION COMMENTS
REV B July 22
WALL AND BOLLARD LIGHTING DETAILS ADDED

Client	Drawing No	Scale	Revision	Date	Checked
Alex	LT2116.04.03	1:125 @A1	B	Oct 21	KWL
Job Title	Drawing Title				
Wesley Chapel, Dowlais	Proposed Site Plan				

Drawing Purpose
FEASIBILITY

LeTrucco design
ARCHITECTURE

Suite 7, 35 Stow Park Circle
Newport, NP20 4HF

Tel: 07710390800 / 07710390801
info@letruccodesign.co.uk
www.letruccodesign.co.uk