


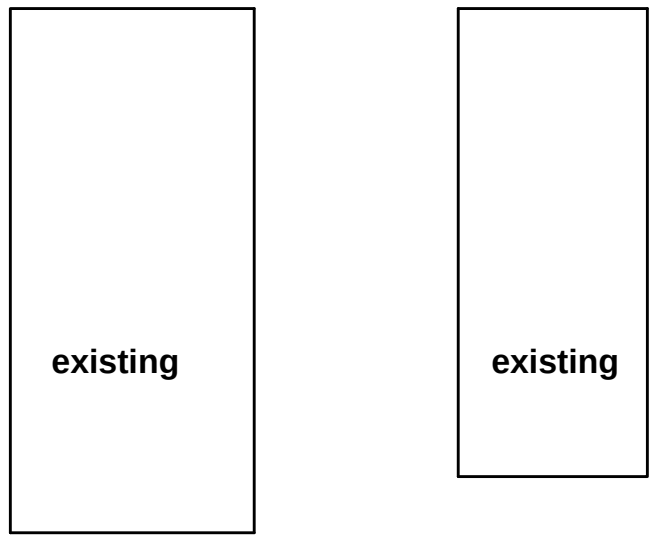


1:200 EXISTING SITE / 3 No. PLOTS LOCATION PLAN




road curb edge

EXISTING GARAGE PLOT 1

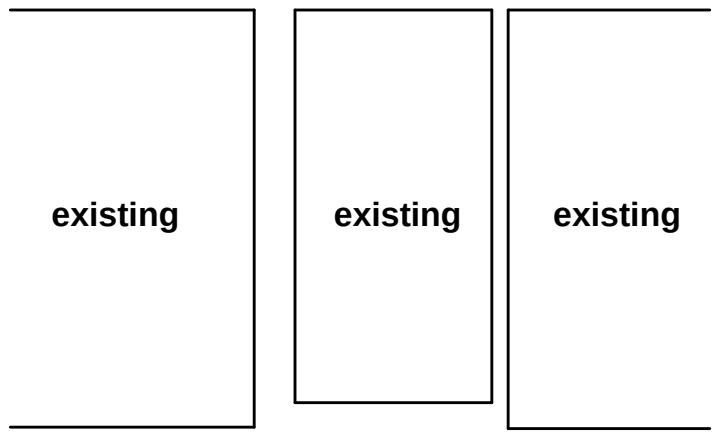


road curb edge

EXISTING GARAGE PLOT 2

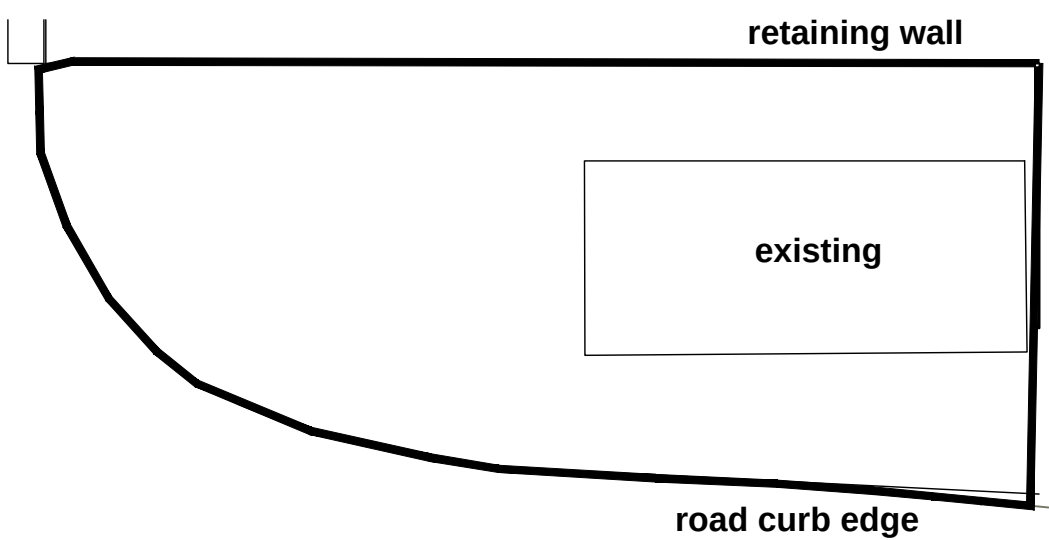


EXISTING GARAGE PLOT 3

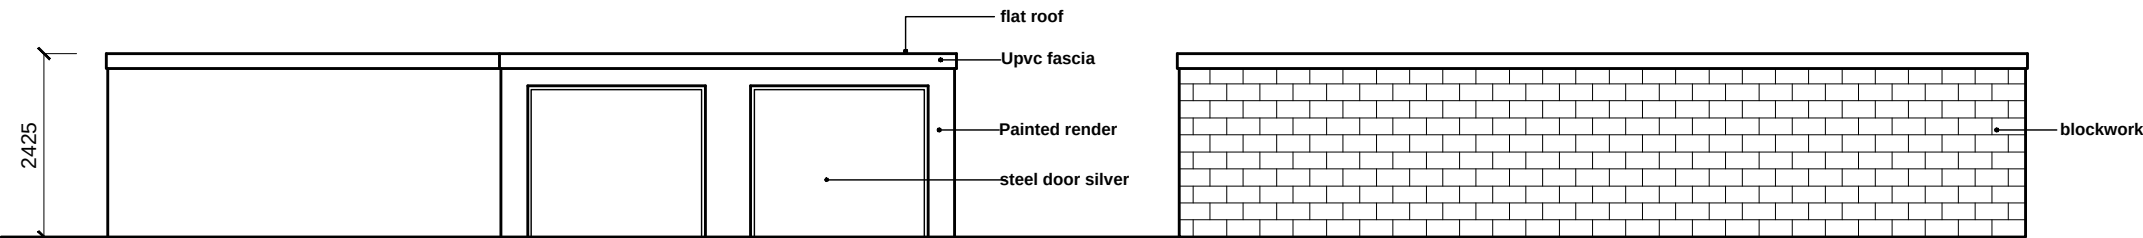


Plot 3 Street Elevation


North Elevation

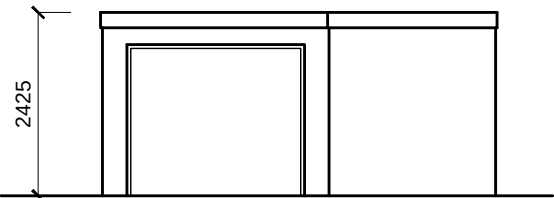

Plot 3 Garage Elevation

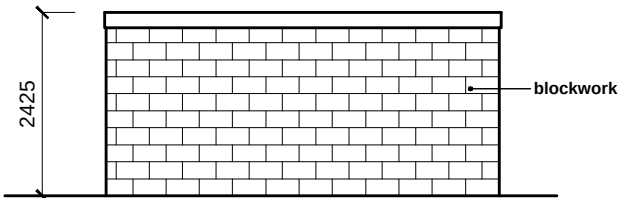


East Elevation

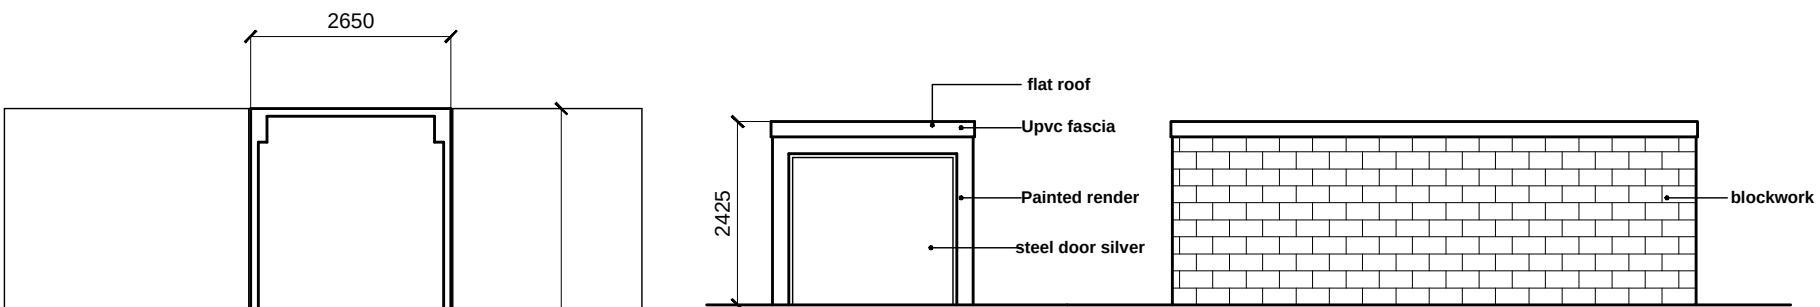

Plot 1 Street Elevation

Side Elevation West

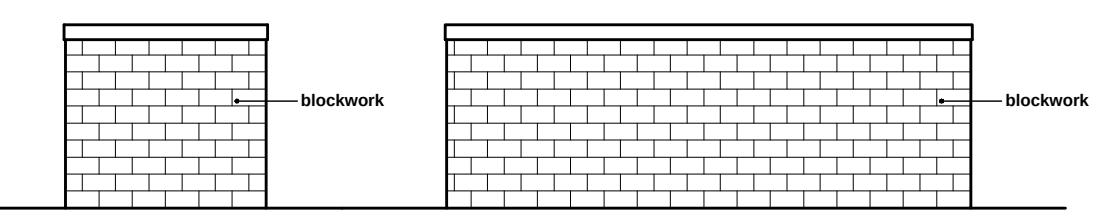


Rear North Elevation

Side Elevation East


road curb edge

PROPOSED GARAGE PLOT 1

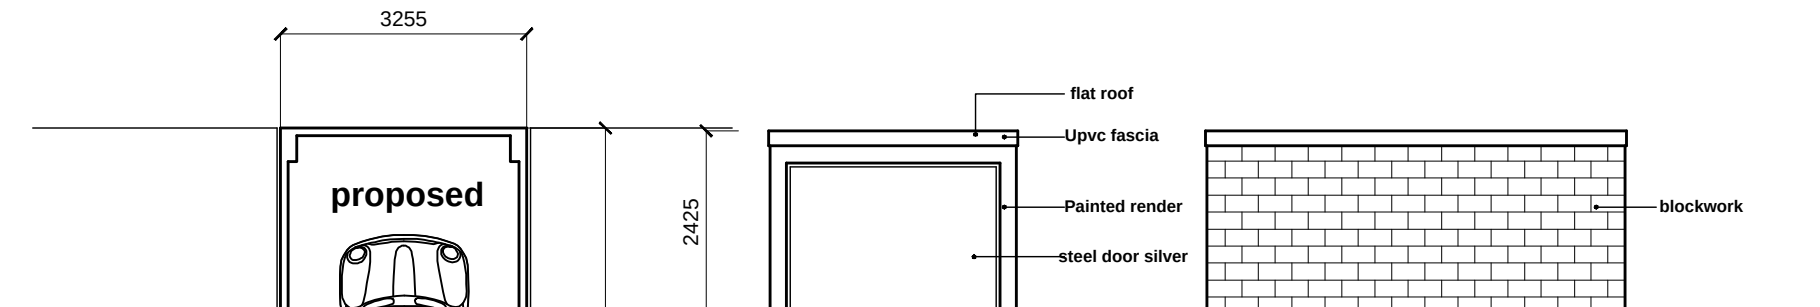

Plot 2 Street Elevation

Side Elevation West

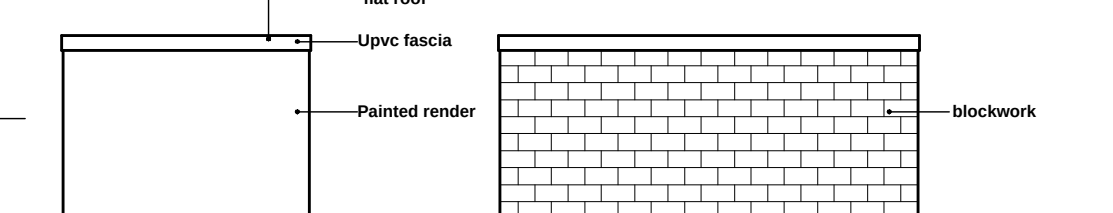


Rear North Elevation

Side Elevation East

road curb edge

EXISTING GARAGE PLOT 2

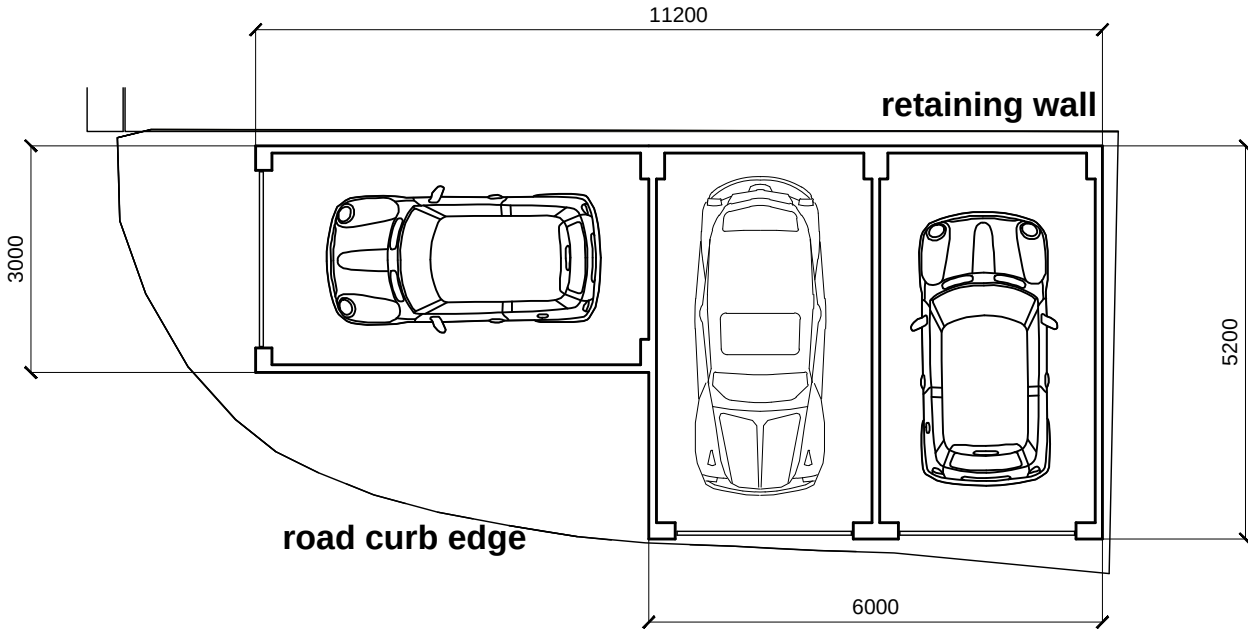

PROPOSED GARAGE PLOT 3

Revisions :

- | | |
|--------------------------------------|--|
| ☐ PRELIMINARY | ☒ PLANNING |
| ☐ COMMENTS | ☐ BUILDING CONTROL |
| ☐ INFORMATION | ☐ WELSH WATER |

PROJECT
Proposed 3 No. Garages,
Tramroadside South,
Merthyr Tydfil,
CF47 0RW.

TITLE
Overall Site Layout Plan
Proposed 3 no. plots

SCALE
1:200 & 1:100 @ A1

PROJECT NUMBER	DRAWN BC
----------------	-------------

DATE 7 July 2022	CHECKED
---------------------	---------

DRAWING NUMBER PL 01	REVISION **
-------------------------	----------------

Robert Coles

4B Castle Parade
Usk
NP15 1AA
TELEPHONE 01291 673535
e mail bobcolesarchitect@btinternet.com

studio 4b
ARCHITECT