



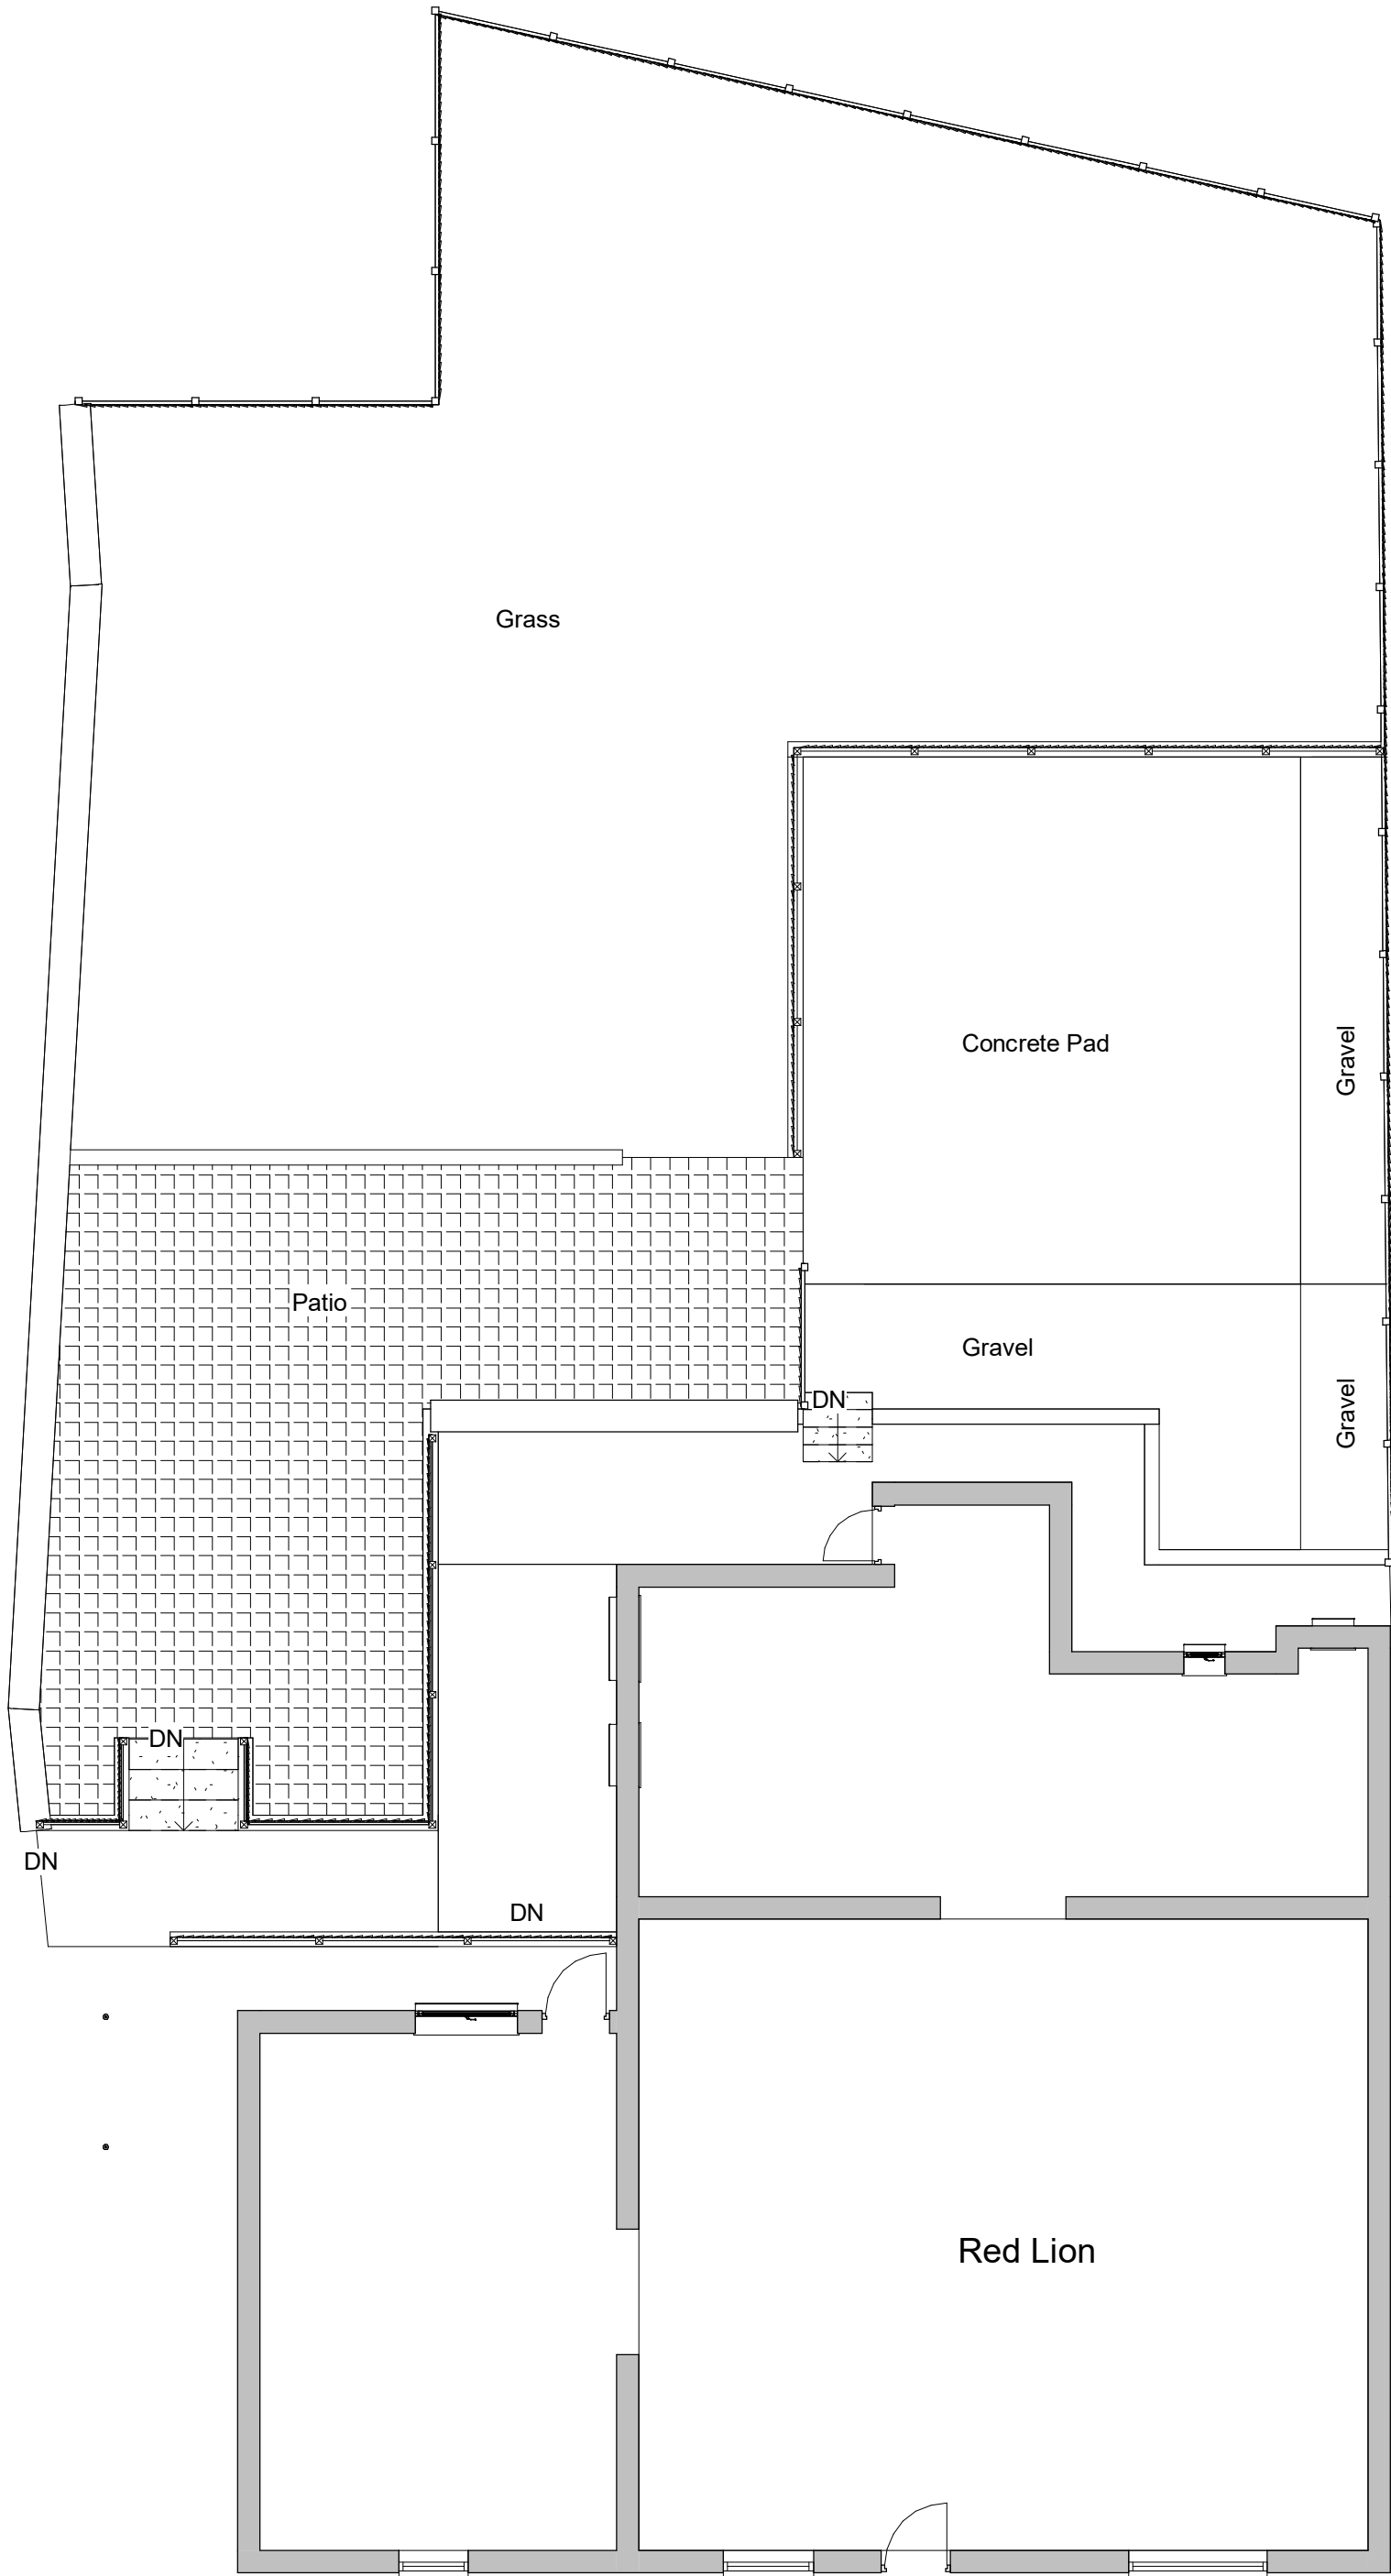

INDIGO DESIGN (Part of 3dcadwales Ltd) 5 Ashlea Drive, Merthyr Tydfil, CF47 0NY Tele 01685 385746 Mob 07940913216 Email: philip@3dcadwales.co.uk		
This Drawing is Copyright, Dimensions to be checked on site and not scaled from this drawing		
PURPOSE OF ISSUE Planning Approval		DRWAING NUMBER RL-01
PROJECT Bar and Seating to rear		
SHEET Existing Plan		
Address Red Lion Inn, 80 Heolgerrig, Merthyr Tydfil CF48 1SB		
Checked by JH	Drawn by PH	Scale (@ A3) 1 : 100
Rev No A	Description Issue	Date 29/03/2021

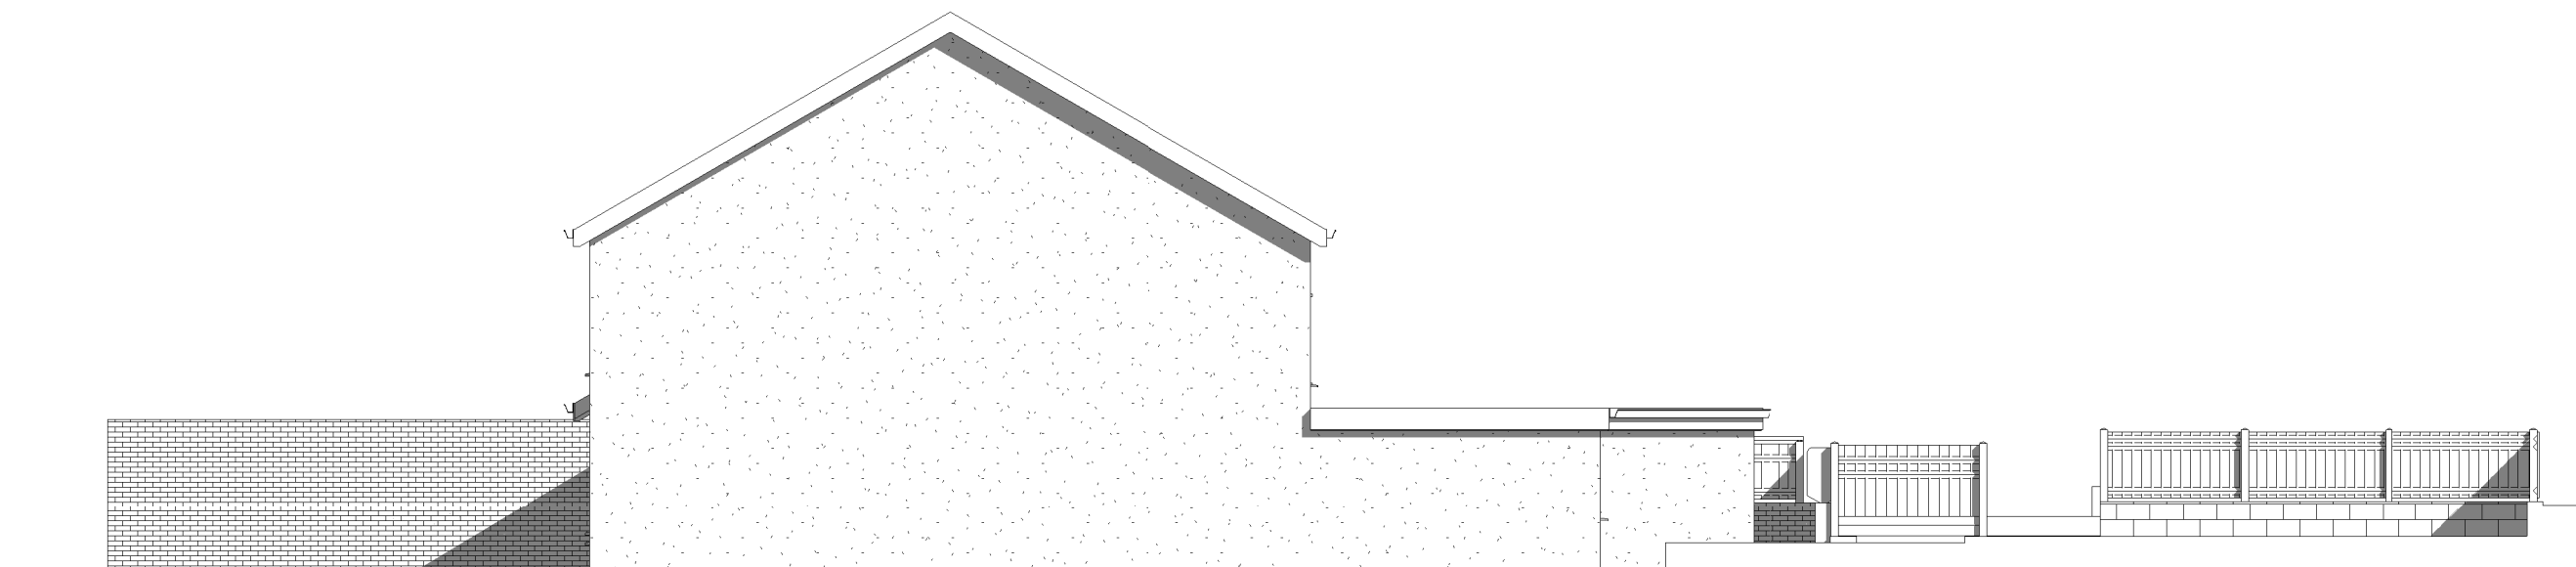

*Existing Side 2
Elevation*



*Existing Side 1
Elevation*



*Existing Rear
Elevation*

INDIGO DESIGN (Part of 3dcadwales Ltd) 5 Ashlea Drive,
Merthyr Tydfil, CF47 0NY Tele 01685 385746 Mob -
07940913216 Email: philip@3dcadwales.co.uk

This Drawing is Copyright,
Dimensions to be checked
on site and not scaled from
this drawing



PURPOSE OF ISSUE

DRWAING NUMBER

Planning Approval

RL-02

PROJECT

Bar and Seating to rear

SHEET

Existing Elevations

Address

Red Lion Inn, 80 Heolgerrig, Merthyr
Tydfil CF48 1SB

Checked by

JH


Drawn by

PH


Scale (@ A3)

1 : 100

Rev No	Description	Date
A	Issue	29/03/2021

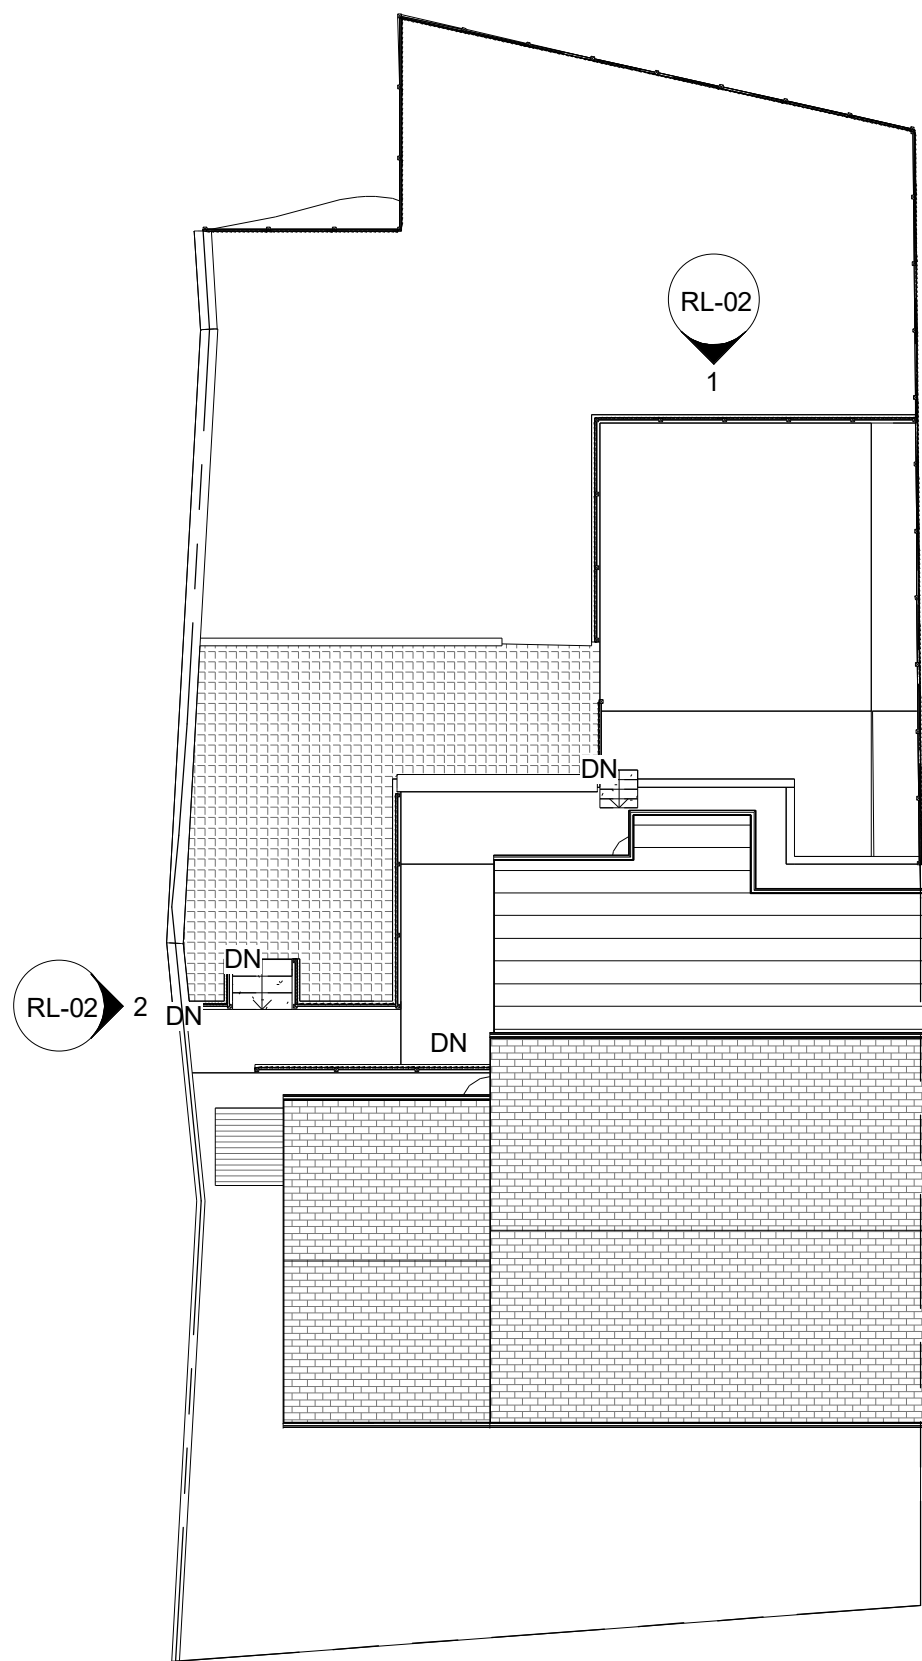


Existing Site

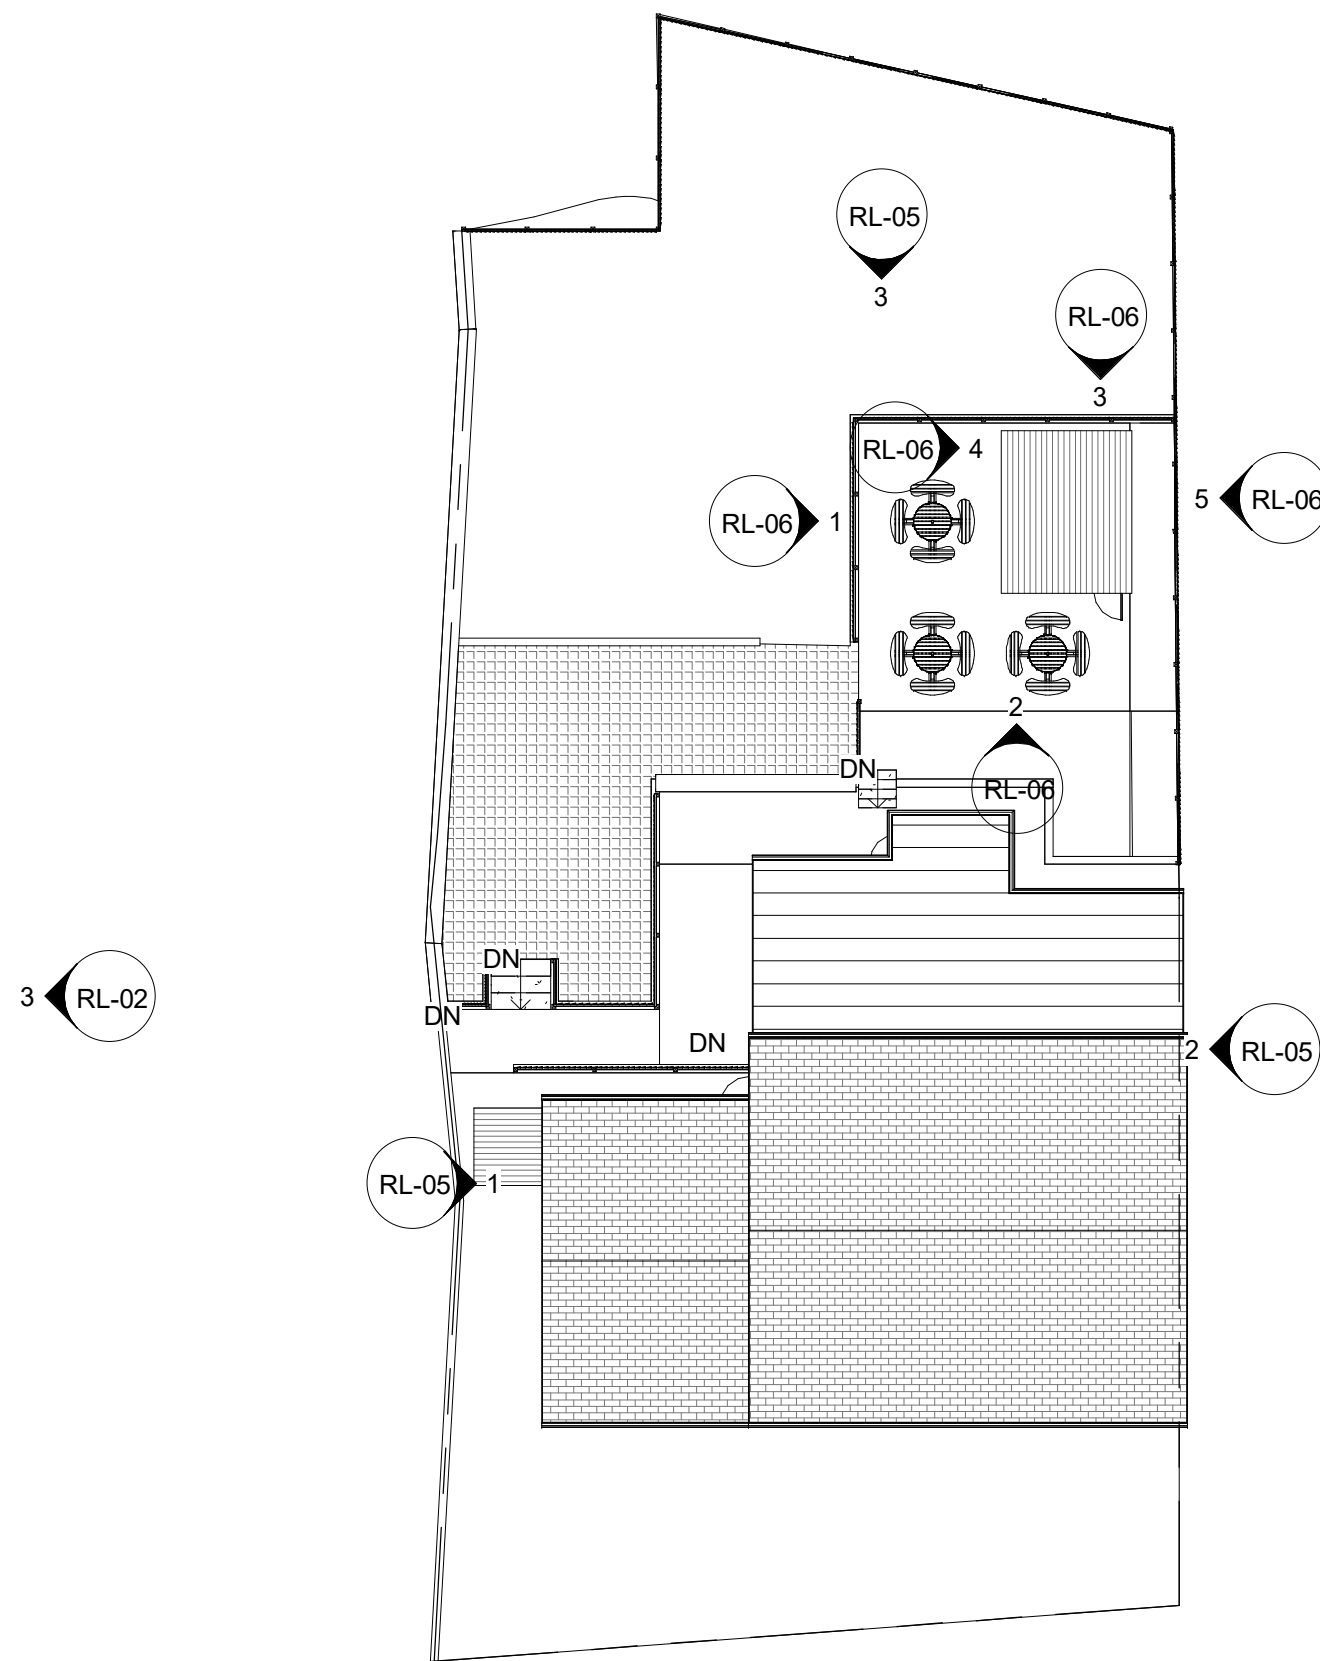


Proposed Site

INDIGO DESIGN (Part of 3dcadwales Ltd) 5 Ashlea Drive, Merthyr Tydfil, CF47 0NY Tele 01685 385746 Mob - 07940913216 Email: philip@3dcadwales.co.uk		
This Drawing is Copyright, Dimensions to be checked on site and not scaled from this drawing		 Indigo 3d Design
PURPOSE OF ISSUE Planning Approval	DRAWING NUMBER RL-03	
PROJECT Bar and Seating to rear		
SHEET Site Plans		
Address Red Lion Inn, 80 Heolgerrig, Merthyr Tydfil CF48 1SB		
Checked by JH	Drawn by PH	Scale (@ A3) 1 : 200
Rev No A	Description Issue	Date 29/03/2021

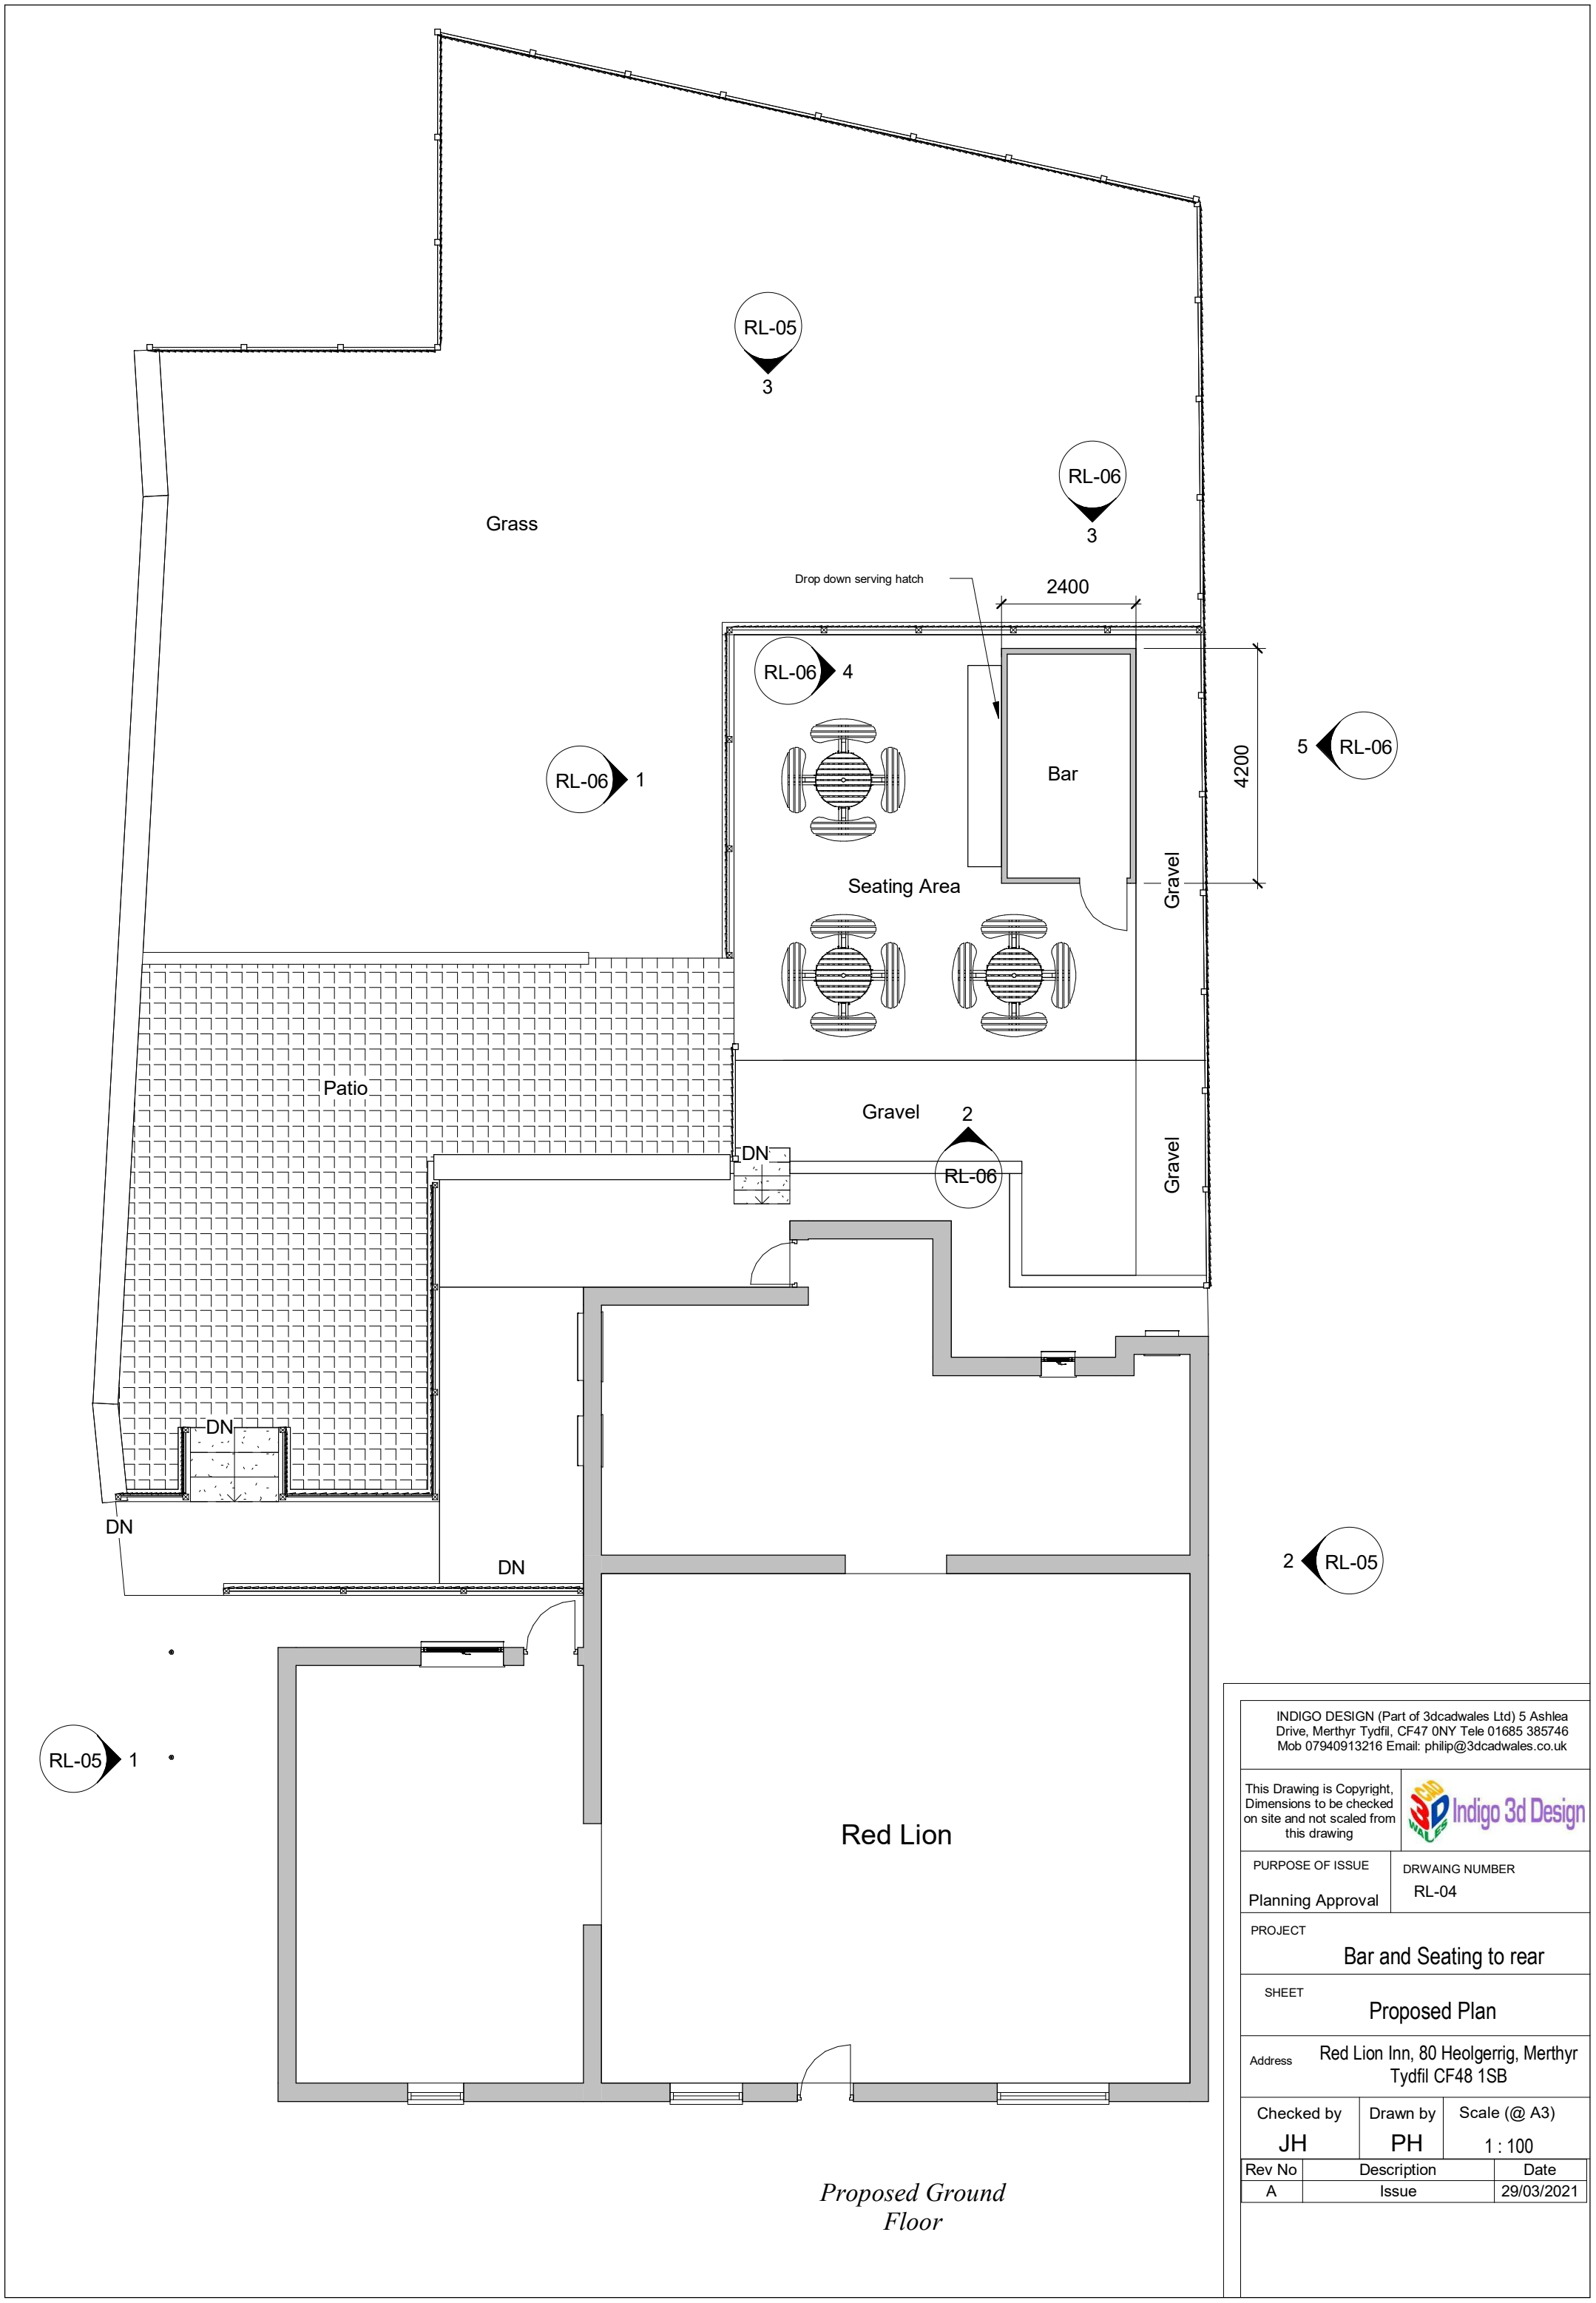


INDIGO DESIGN (Part of 3dcadwales Ltd) 5 Ashlea Drive, Merthyr Tydfil, CF47 0NY Tele 01685 385746 Mob 07940913216 Email: philip@3dcadwales.co.uk		
This Drawing is Copyright, Dimensions to be checked on site and not scaled from this drawing		
PURPOSE OF ISSUE Planning Approval	DRWAING NUMBER RL-04	
PROJECT Bar and Seating to rear		
SHEET Proposed Plan		
Address Red Lion Inn, 80 Heolgerrig, Merthyr Tydfil CF48 1SB		
Checked by JH	Drawn by PH	Scale (@ A3) 1 : 100
Rev No A	Description Issue	Date 29/03/2021


Bar Material Upvc Horizontal Cladding Oak

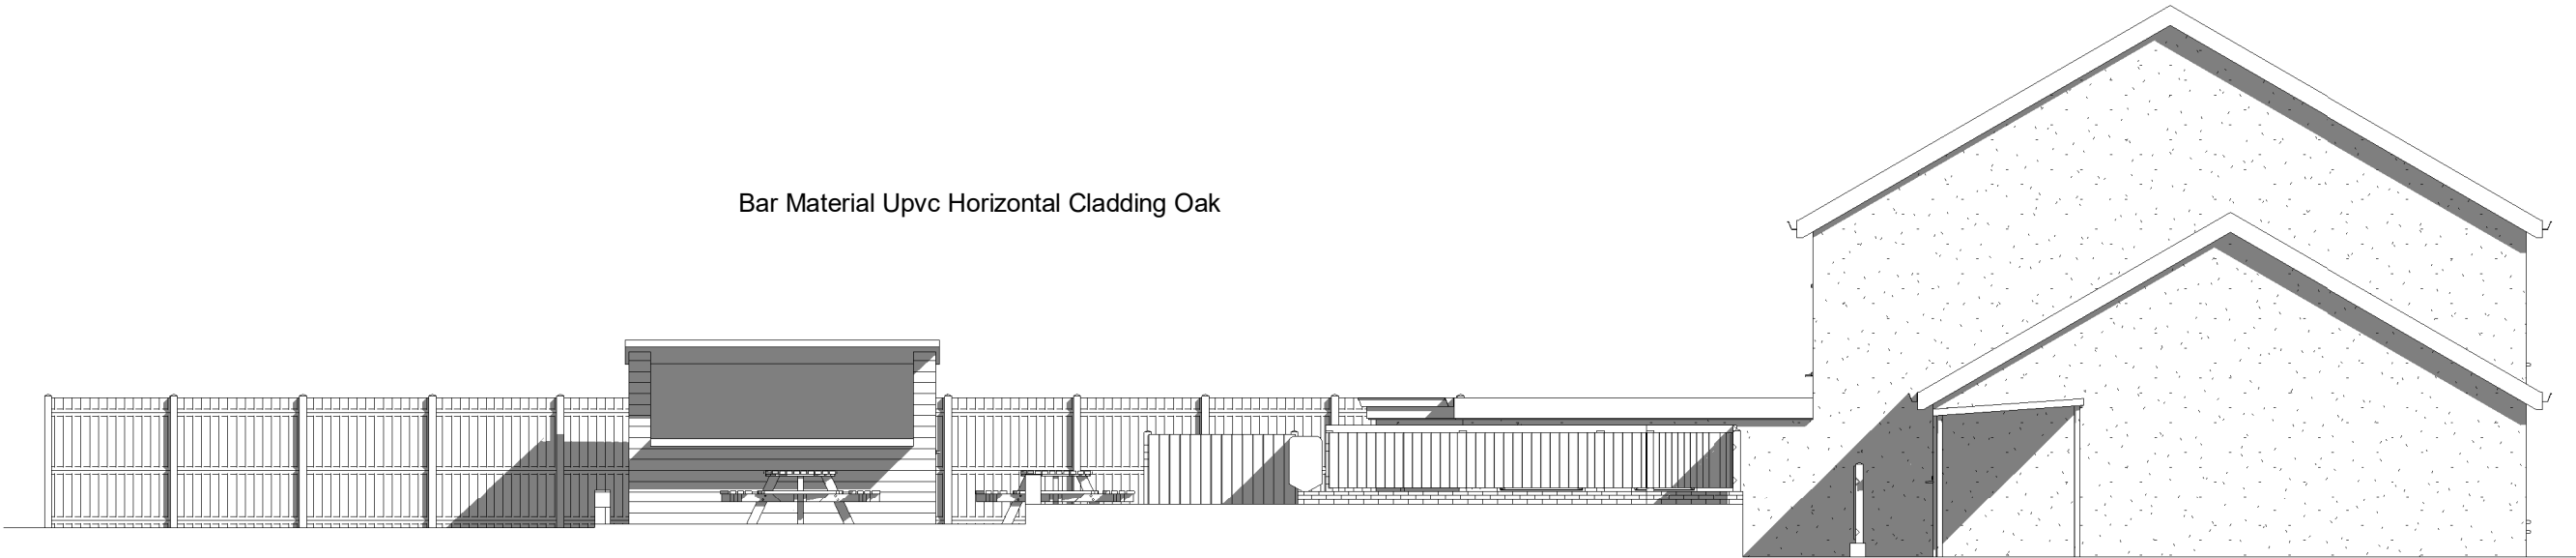

Proposed Side 1
Elevation

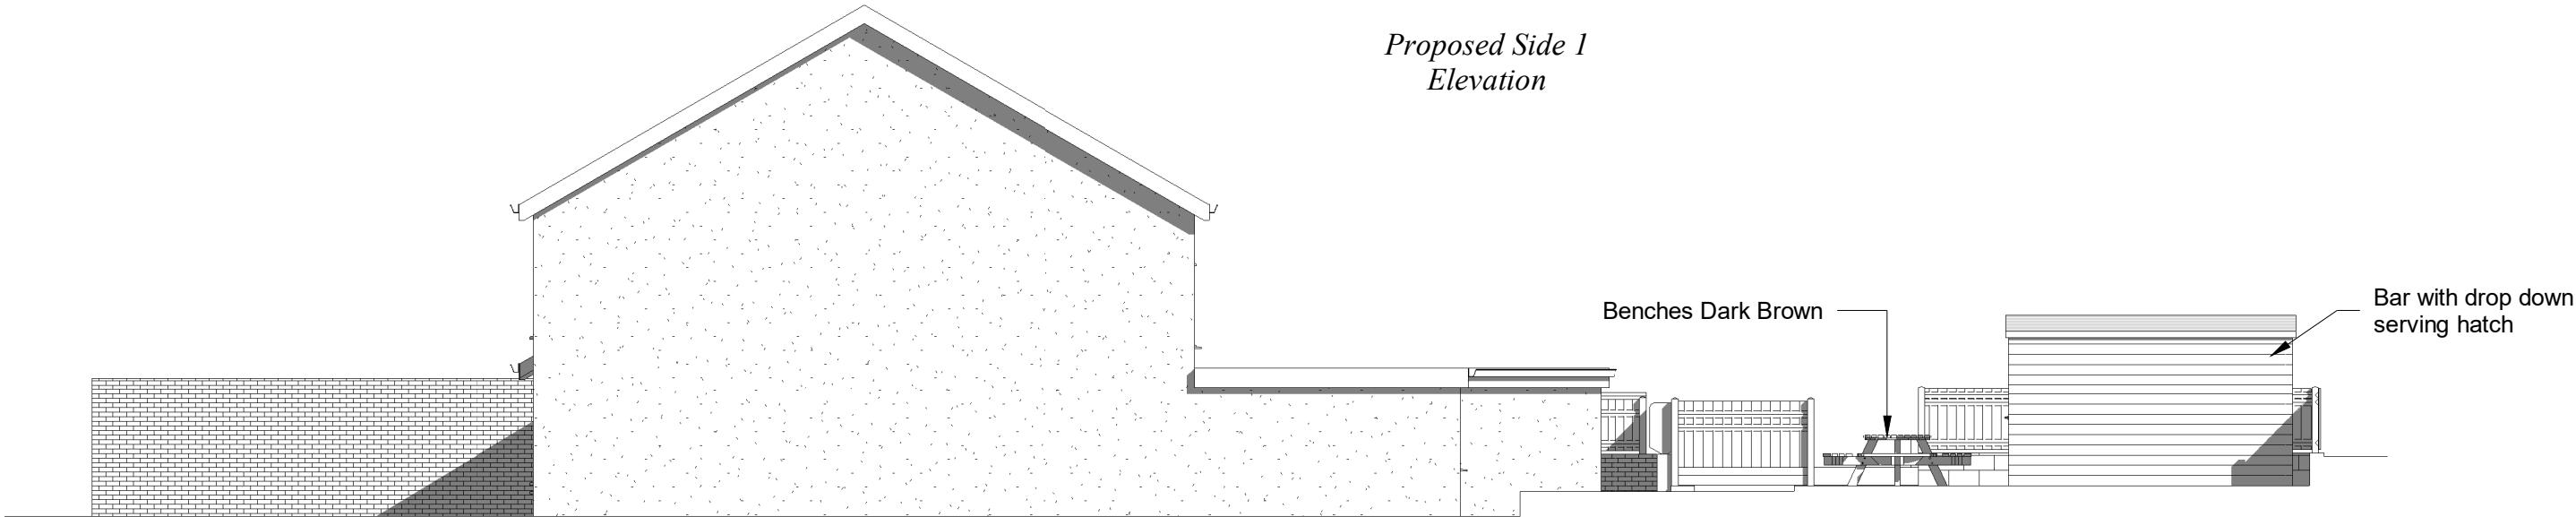

Proposed Side 2
Elevation

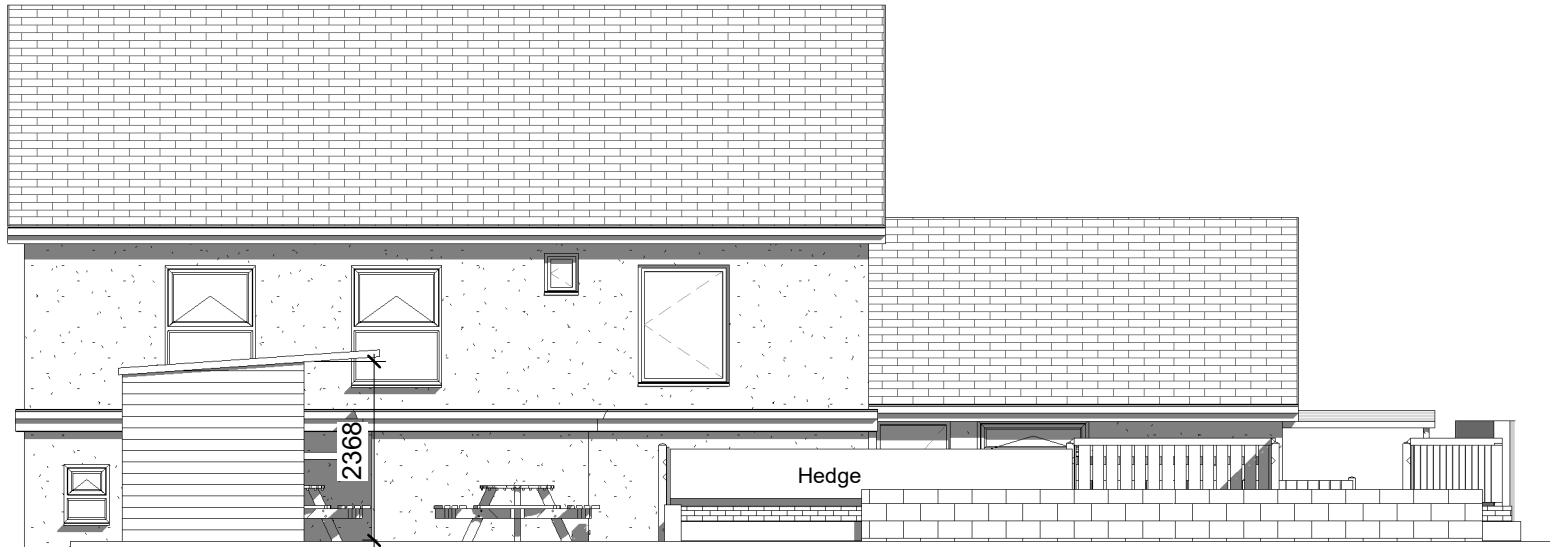

Proposed Rear
Elevation

INDIGO DESIGN (Part of 3dcadwales Ltd) 5 Ashlea Drive,
Merthyr Tydfil, CF47 0NY Tele 01685 385746 Mob -
07940913216 Email: philip@3dcadwales.co.uk

This Drawing is Copyright,
Dimensions to be checked
on site and not scaled from
this drawing



PURPOSE OF ISSUE DRWAING NUMBER

Planning Approval RL-05


PROJECT
Bar and Seating to rear

SHEET
Proposed Elevations

Address Red Lion Inn, 80 Heolgerrig, Merthyr
Tydfil CF48 1SB


Checked by JH Drawn by PH Scale (@ A3)
1 : 100

Rev No	Description	Date
A	Issue	29/03/2021

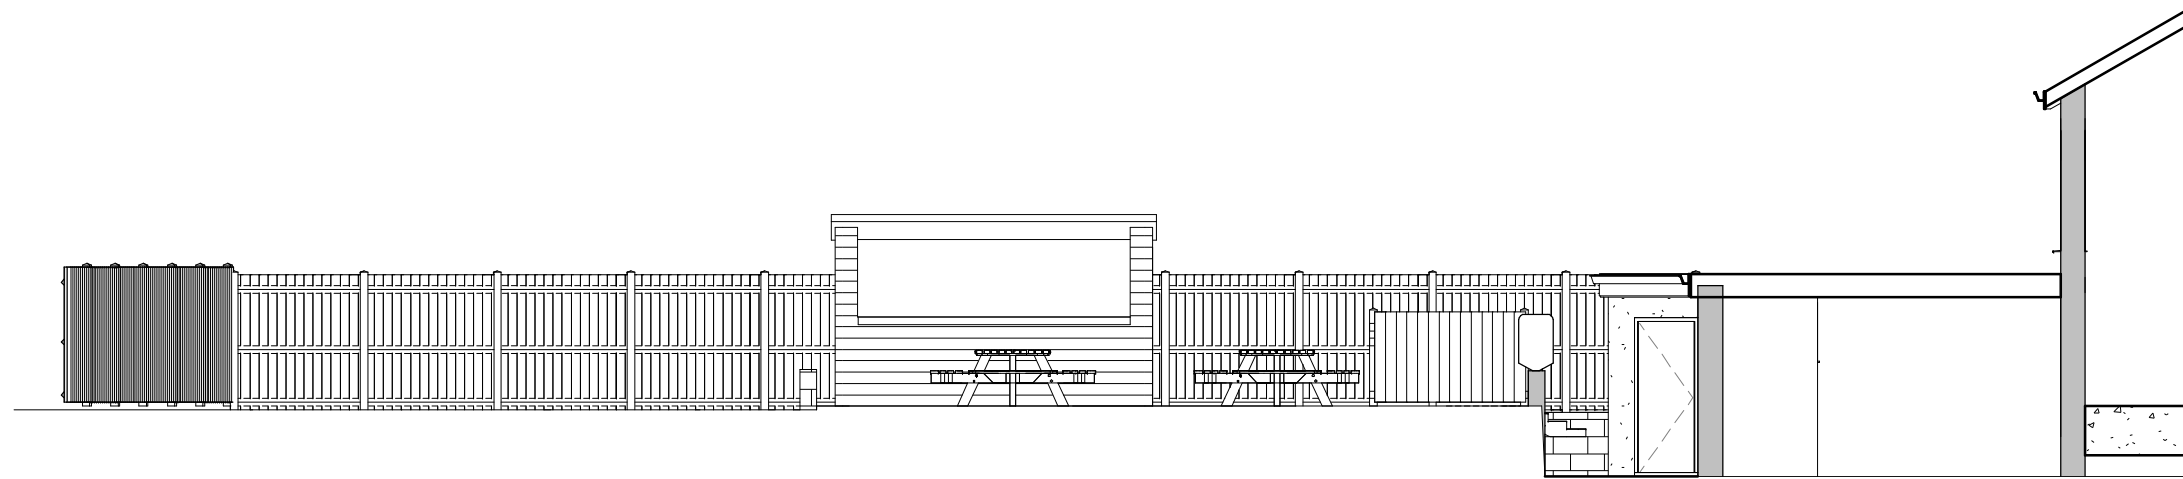


*Proposed Bar
Front Elevatiuon*

Bar Material

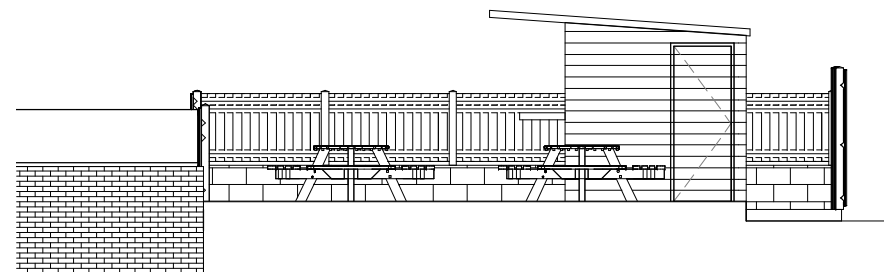


*Proposed Bar Side
Elevatiuon*


Bar Material Upvc Horizontal Cladding Oak

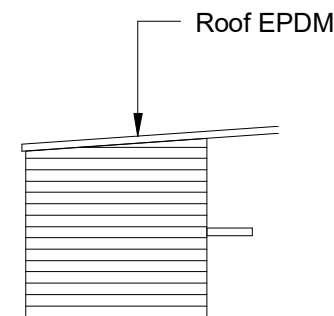

Bar Rear Elevation

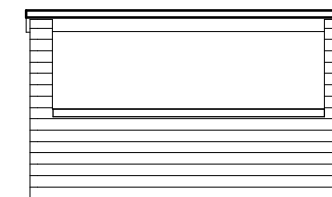

*Bar Side 1
Elevation*

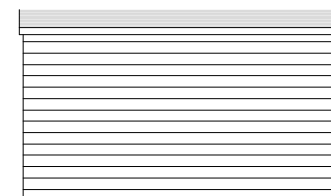

*Bar Side 2
Elevation*

INDIGO DESIGN (Part of 3dcadwales Ltd) 5 Ashlea Drive,
Merthyr Tydfil, CF47 0NY Tele 01685 385746 Mob -
07940913216 Email: philip@3dcadwales.co.uk

This Drawing is Copyright,
Dimensions to be checked
on site and not scaled from
this drawing



PURPOSE OF ISSUE	DRWAING NUMBER
Planning Approval	RL-06


PROJECT
Bar and Seating to rear

SHEET
Proposed Bar Elevations

Address
Red Lion Inn, 80 Heolgerrig, Merthyr Tydfil CF48 1SB

Checked by	Drawn by	Scale (@ A3)
JH	PH	1 : 100

Rev No	Description	Date
A	Issue	29/03/2021

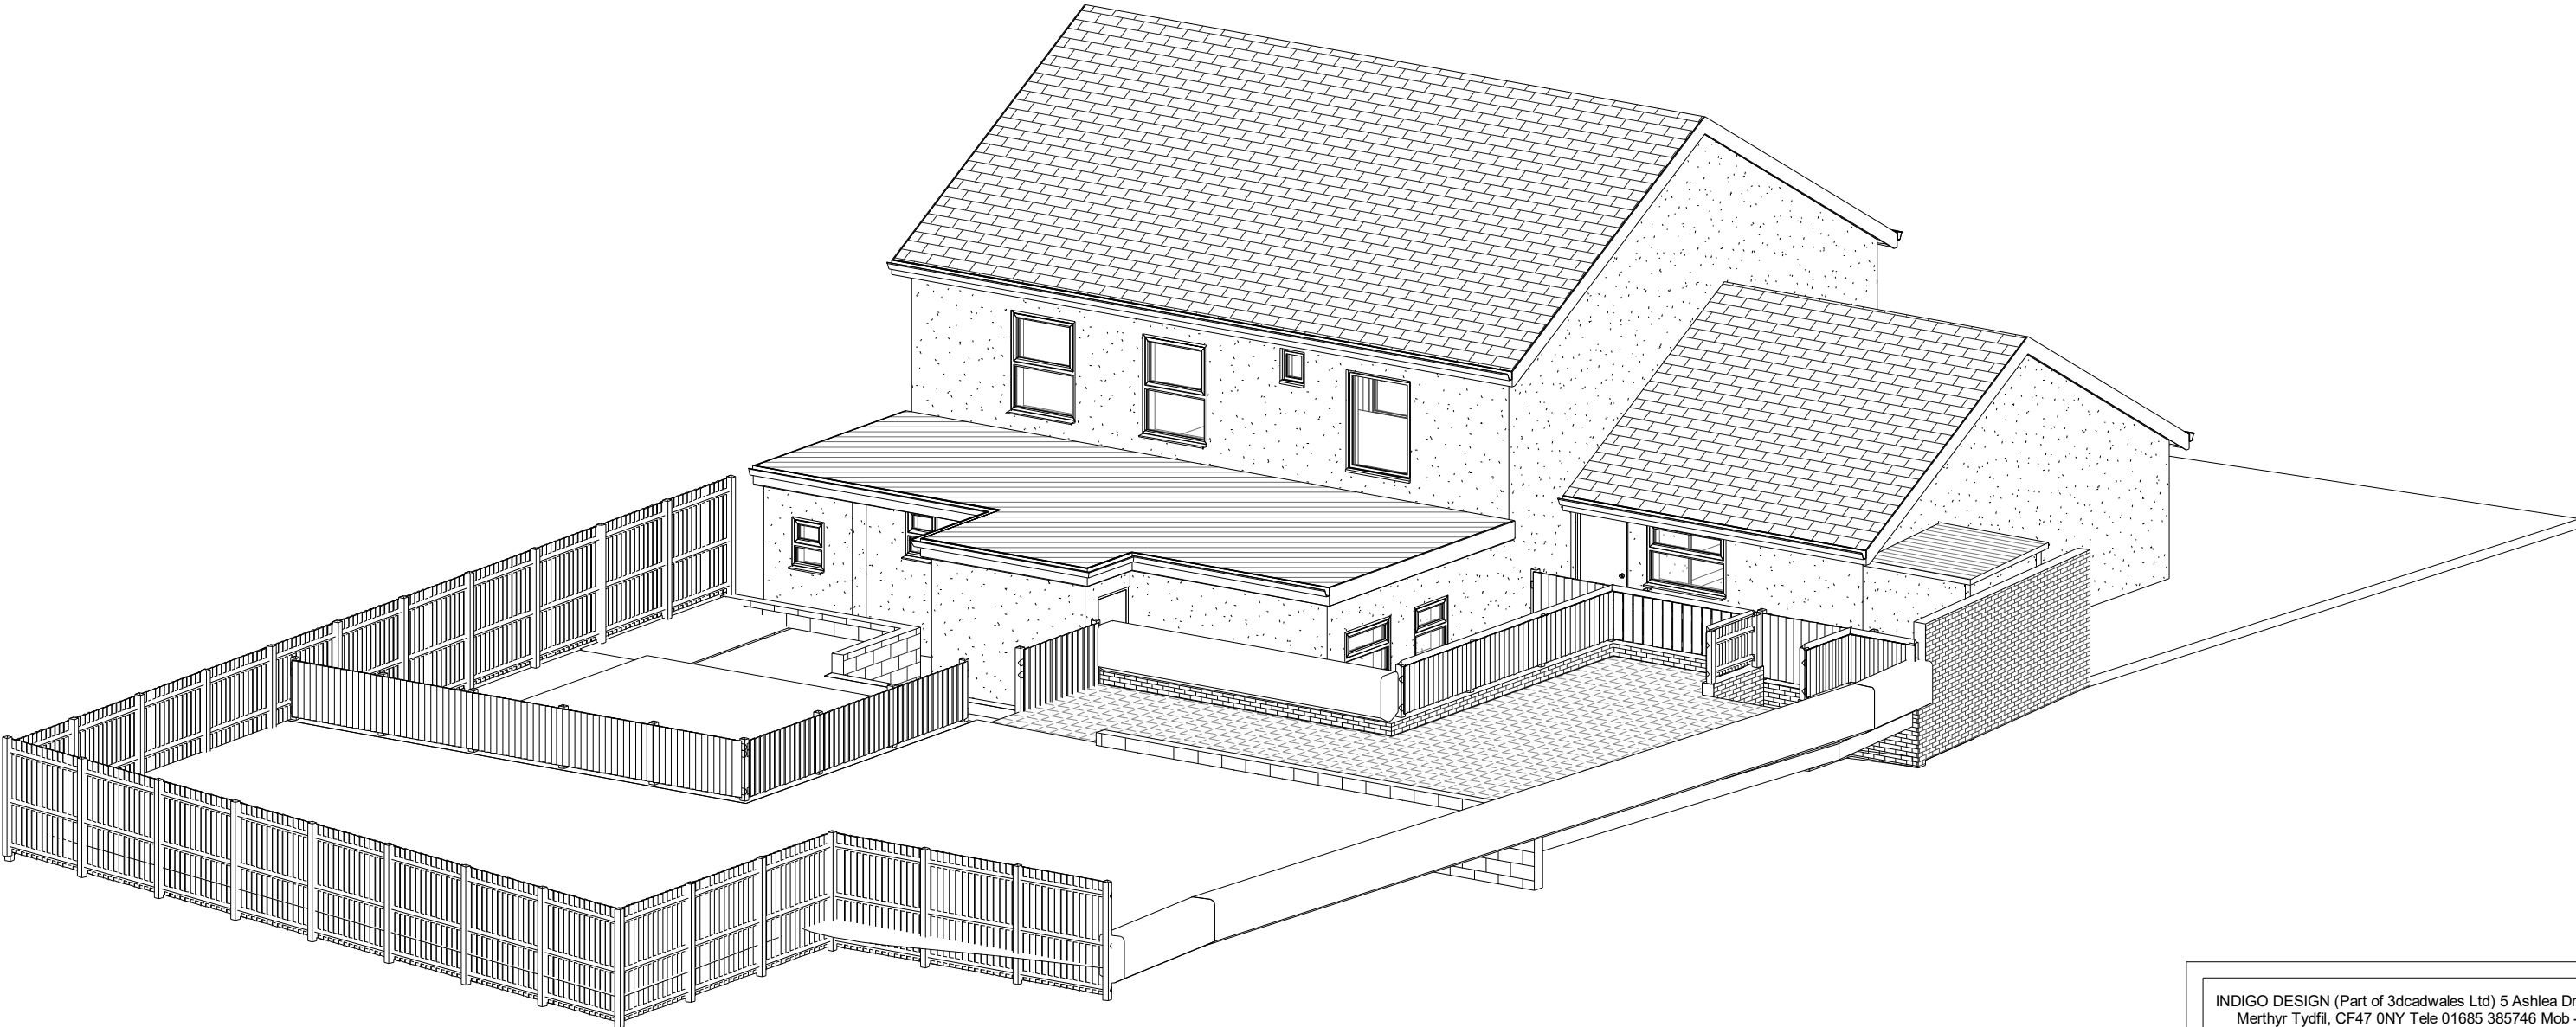

Existing
Illustration

INDIGO DESIGN (Part of 3dcadwales Ltd) 5 Ashlea Drive,
Merthyr Tydfil, CF47 0NY Tele 01685 385746 Mob -
07940913216 Email: philip@3dcadwales.co.uk

This Drawing is Copyright,
Dimensions to be checked
on site and not scaled from
this drawing



PURPOSE OF ISSUE	DRWAING NUMBER
Planning Approval	RL-07


PROJECT	Bar and Seating to rear
---------	-------------------------

SHEET	Existing Illustration
-------	-----------------------

Address	Red Lion Inn, 80 Heolgerrig, Merthyr Tydfil CF48 1SB
---------	---

Checked by	Drawn by	Scale (@ A3)
JH	PH	

Rev No	Description	Date
A	Issue	29/03/2021

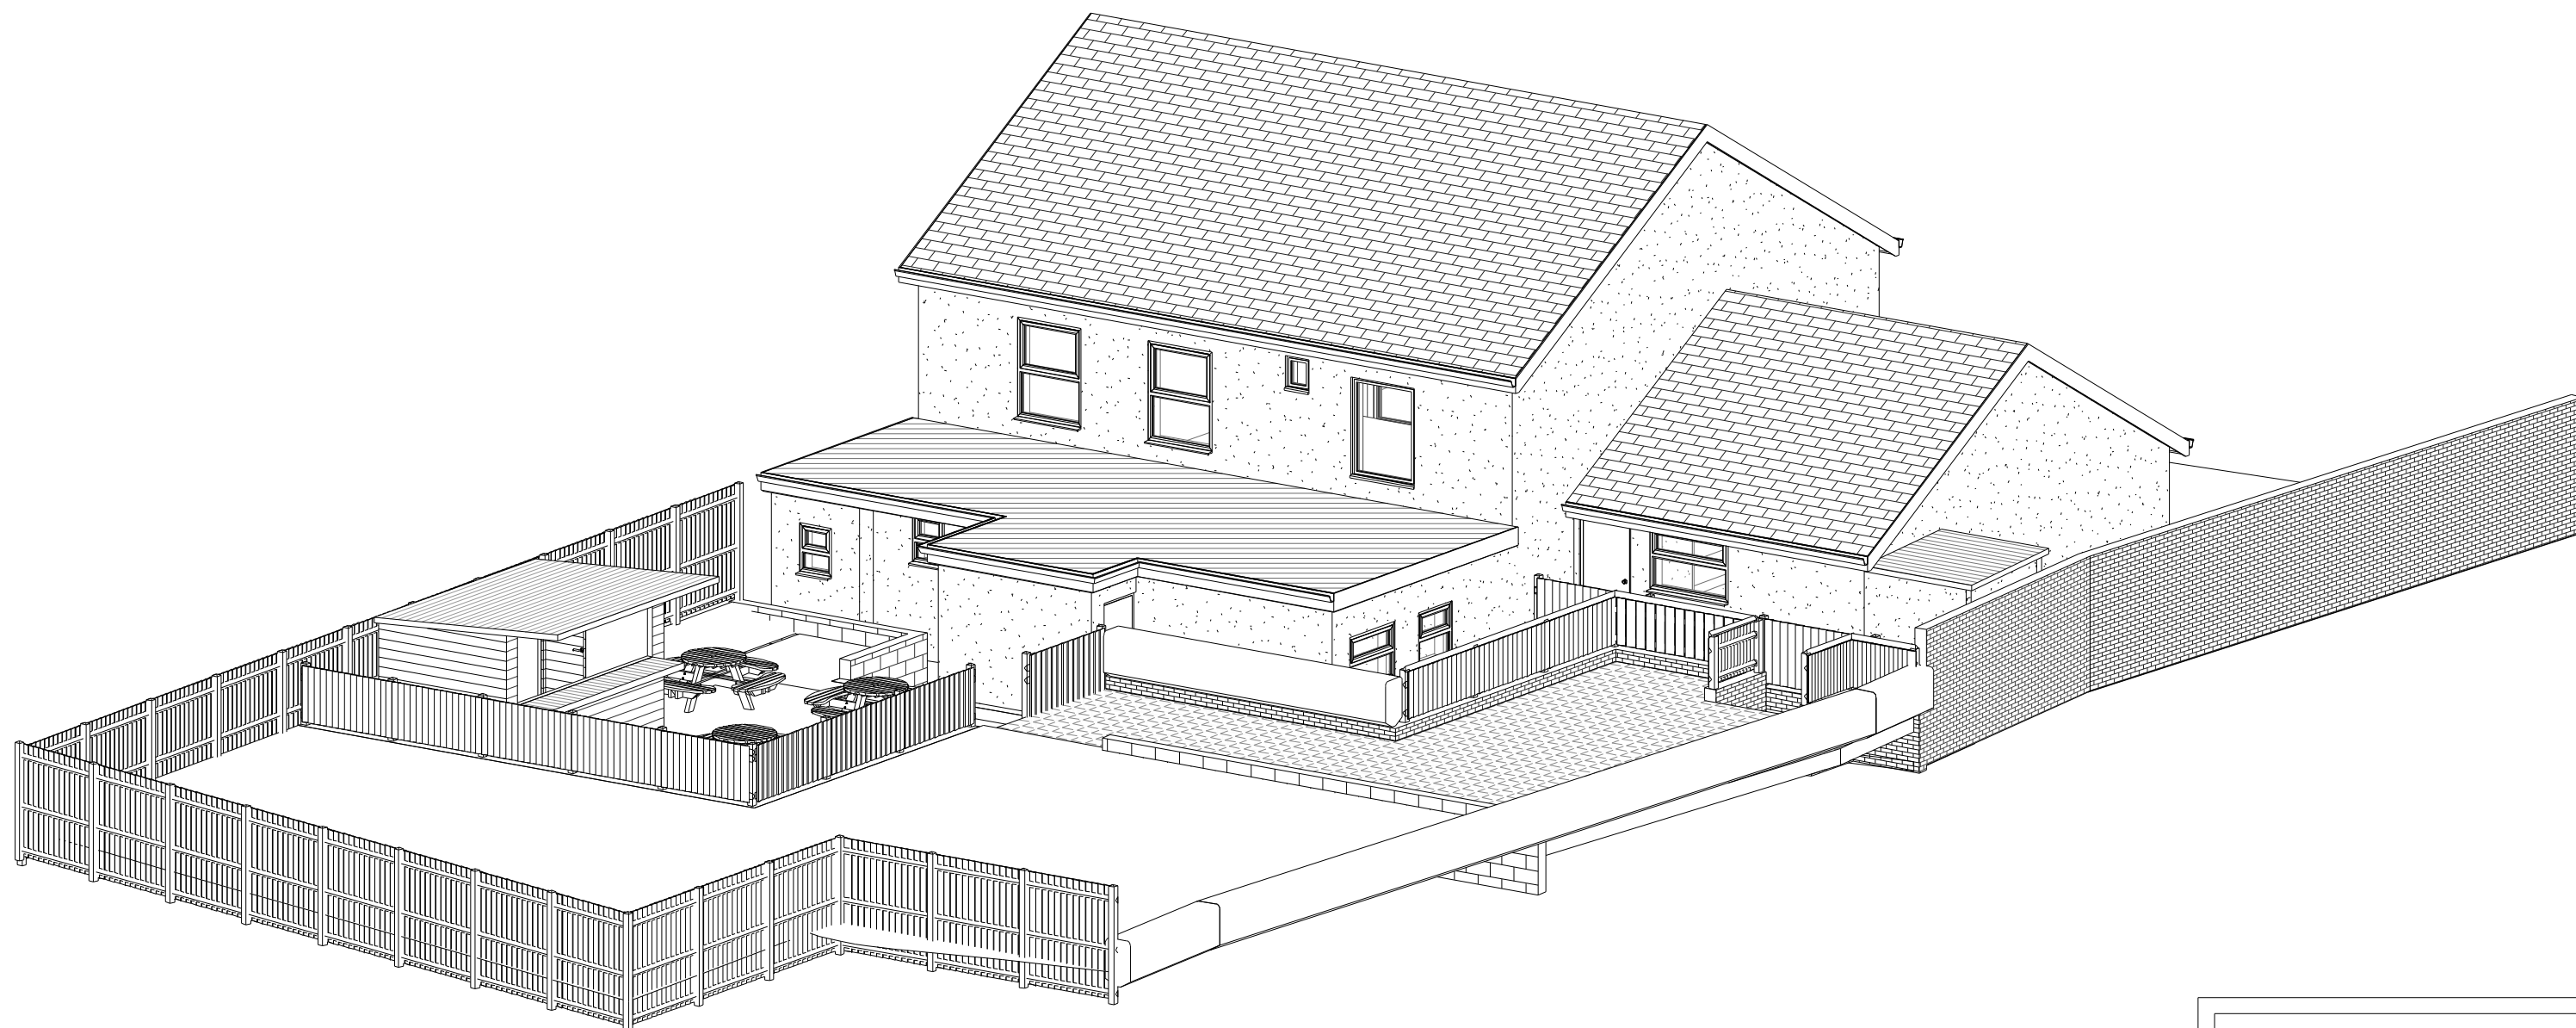

*Proposed
Illustration*

INDIGO DESIGN (Part of 3dcadwales Ltd) 5 Ashlea Drive,
Merthyr Tydfil, CF47 0NY Tele 01685 385746 Mob -
07940913216 Email: philip@3dcadwales.co.uk

This Drawing is Copyright.
Dimensions to be checked
on site and not scaled from
this drawing



PURPOSE OF ISSUE	DRWAING NUMBER
Planning Approval	RL-08

PROJECT
Bar and Seating to rear

SHEET
Proposed Illustration

Address
Red Lion Inn, 80 Heolgerrig, Merthyr Tydfil CF48 1SB

Checked by	Drawn by	Scale (@ A3)
JH	PH	

Rev No	Description	Date
A	Issue	29/03/2021