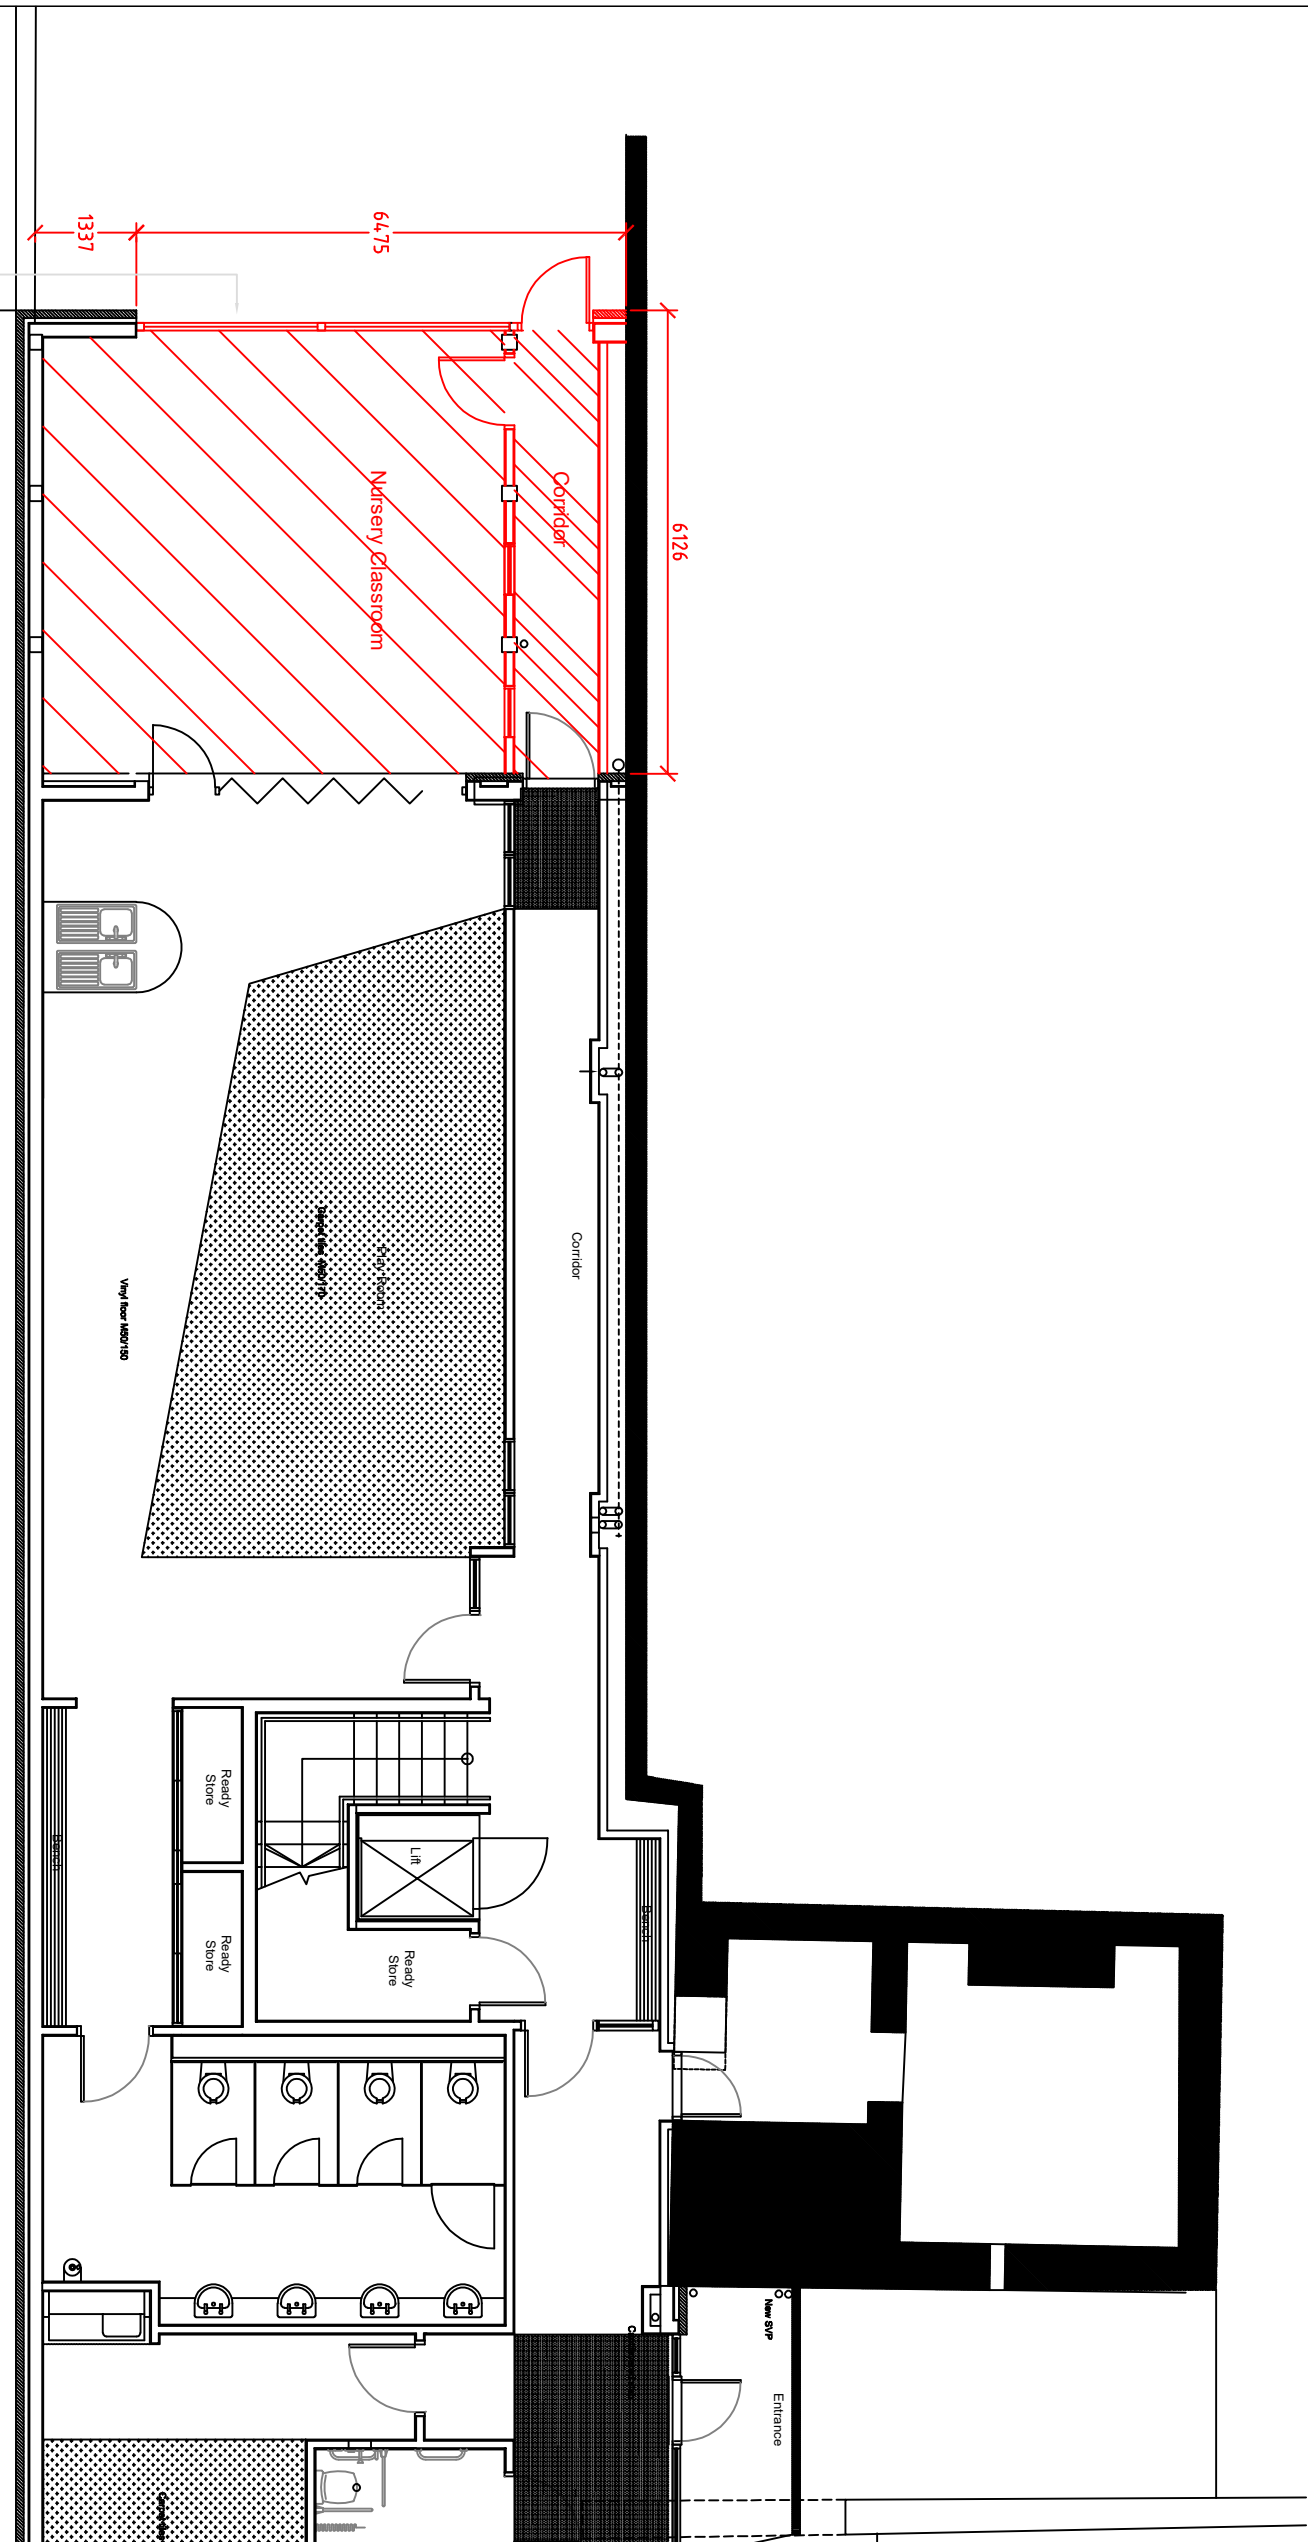


Job Ref.		Dwg. No.	Rev.
FIGURED DIMENSIONS MUST BE TAKEN NOT SCALED MEASUREMENTS. ANY DISCREPANCIES IN THIS DRAWING MUST BE REPORTED IMMEDIATELY TO THE ARCHITECT. CONTRACTORS MUST CHECK ALL DIMENSIONS ON SITE.			
			
Corporate Property Unit 5 Triangle Business Park Pentrebach Merthyr Tydfil CF48 4TQ			
Job	Alteration of existing covered play area to provide a classroom. Cyfarthfa Infants School, Norman Terrace, Merthyr Tydfil, CF47 8SD		
Title Proposed Plan Lower Ground Floor Plan			
Scale 1/100 @ A3			
Date March 2021			
Drawn			
Checked			
Job Ref.	Dwg. No.	Rev.	
2019-072	02(P)		