


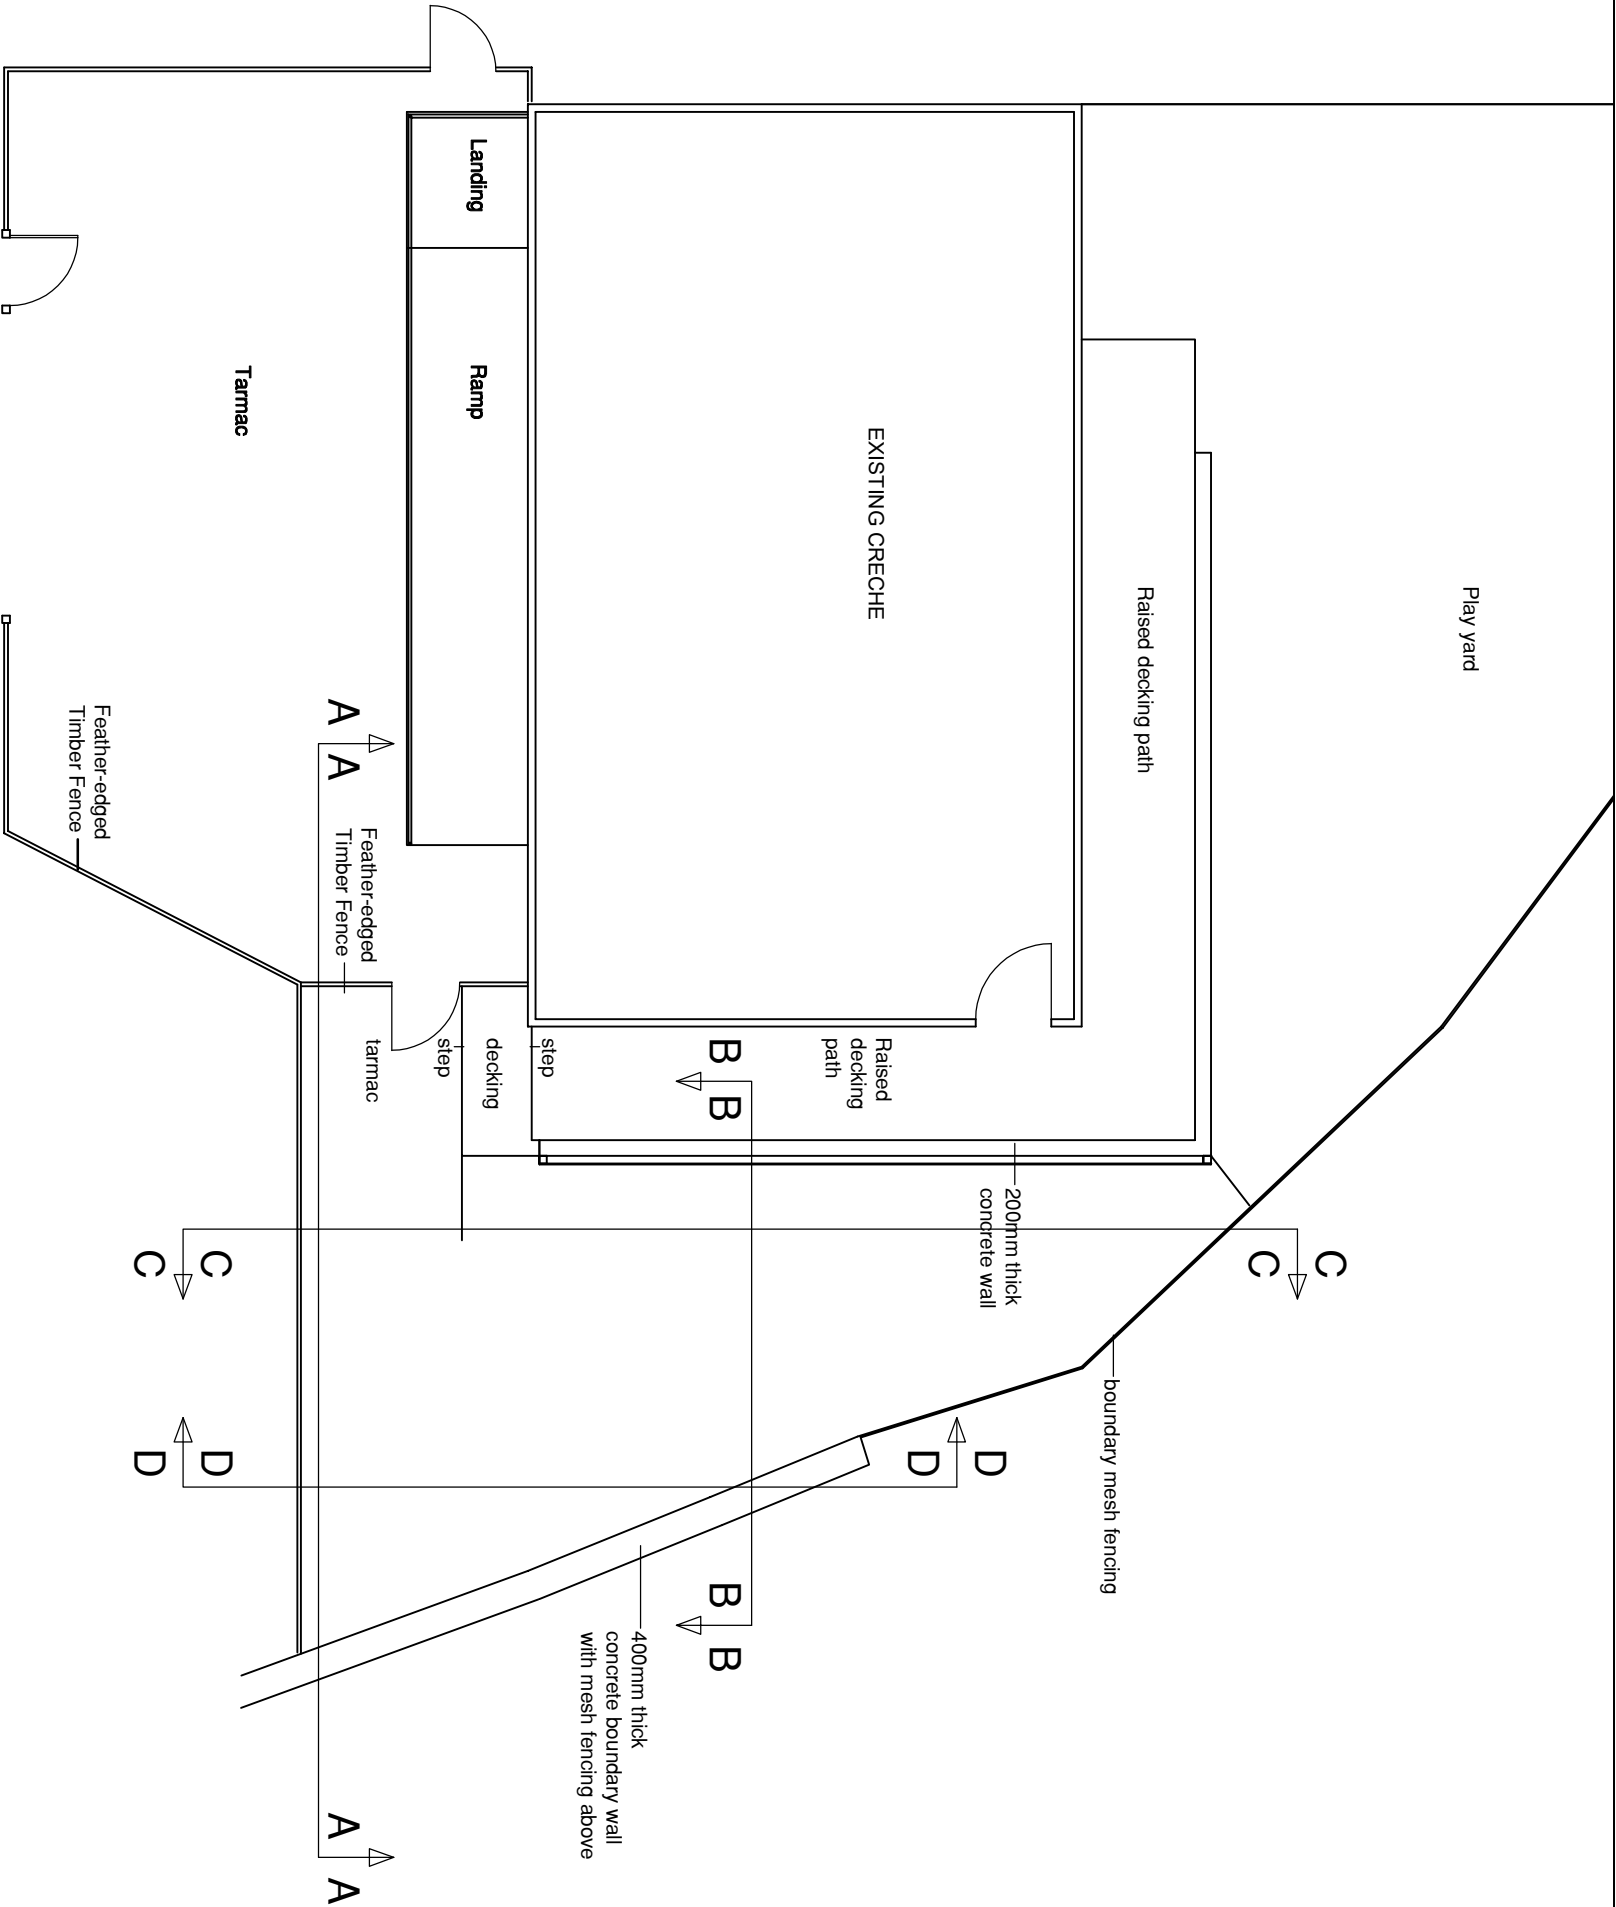

	Job	Title	Scale		
			1/100 @ A3		
			Date		
			October 2020		
			Drawn		
	Proposed Office	Existing site plan outlining proposed office showing section lines	Checked		
			Job. Ref.		
			2020-086		
			Dwg. No.		
			06(P)		
	Building Blocks Preschool Heolgerriig Merthyr Tydfil CF48 1RP		Rev.		