


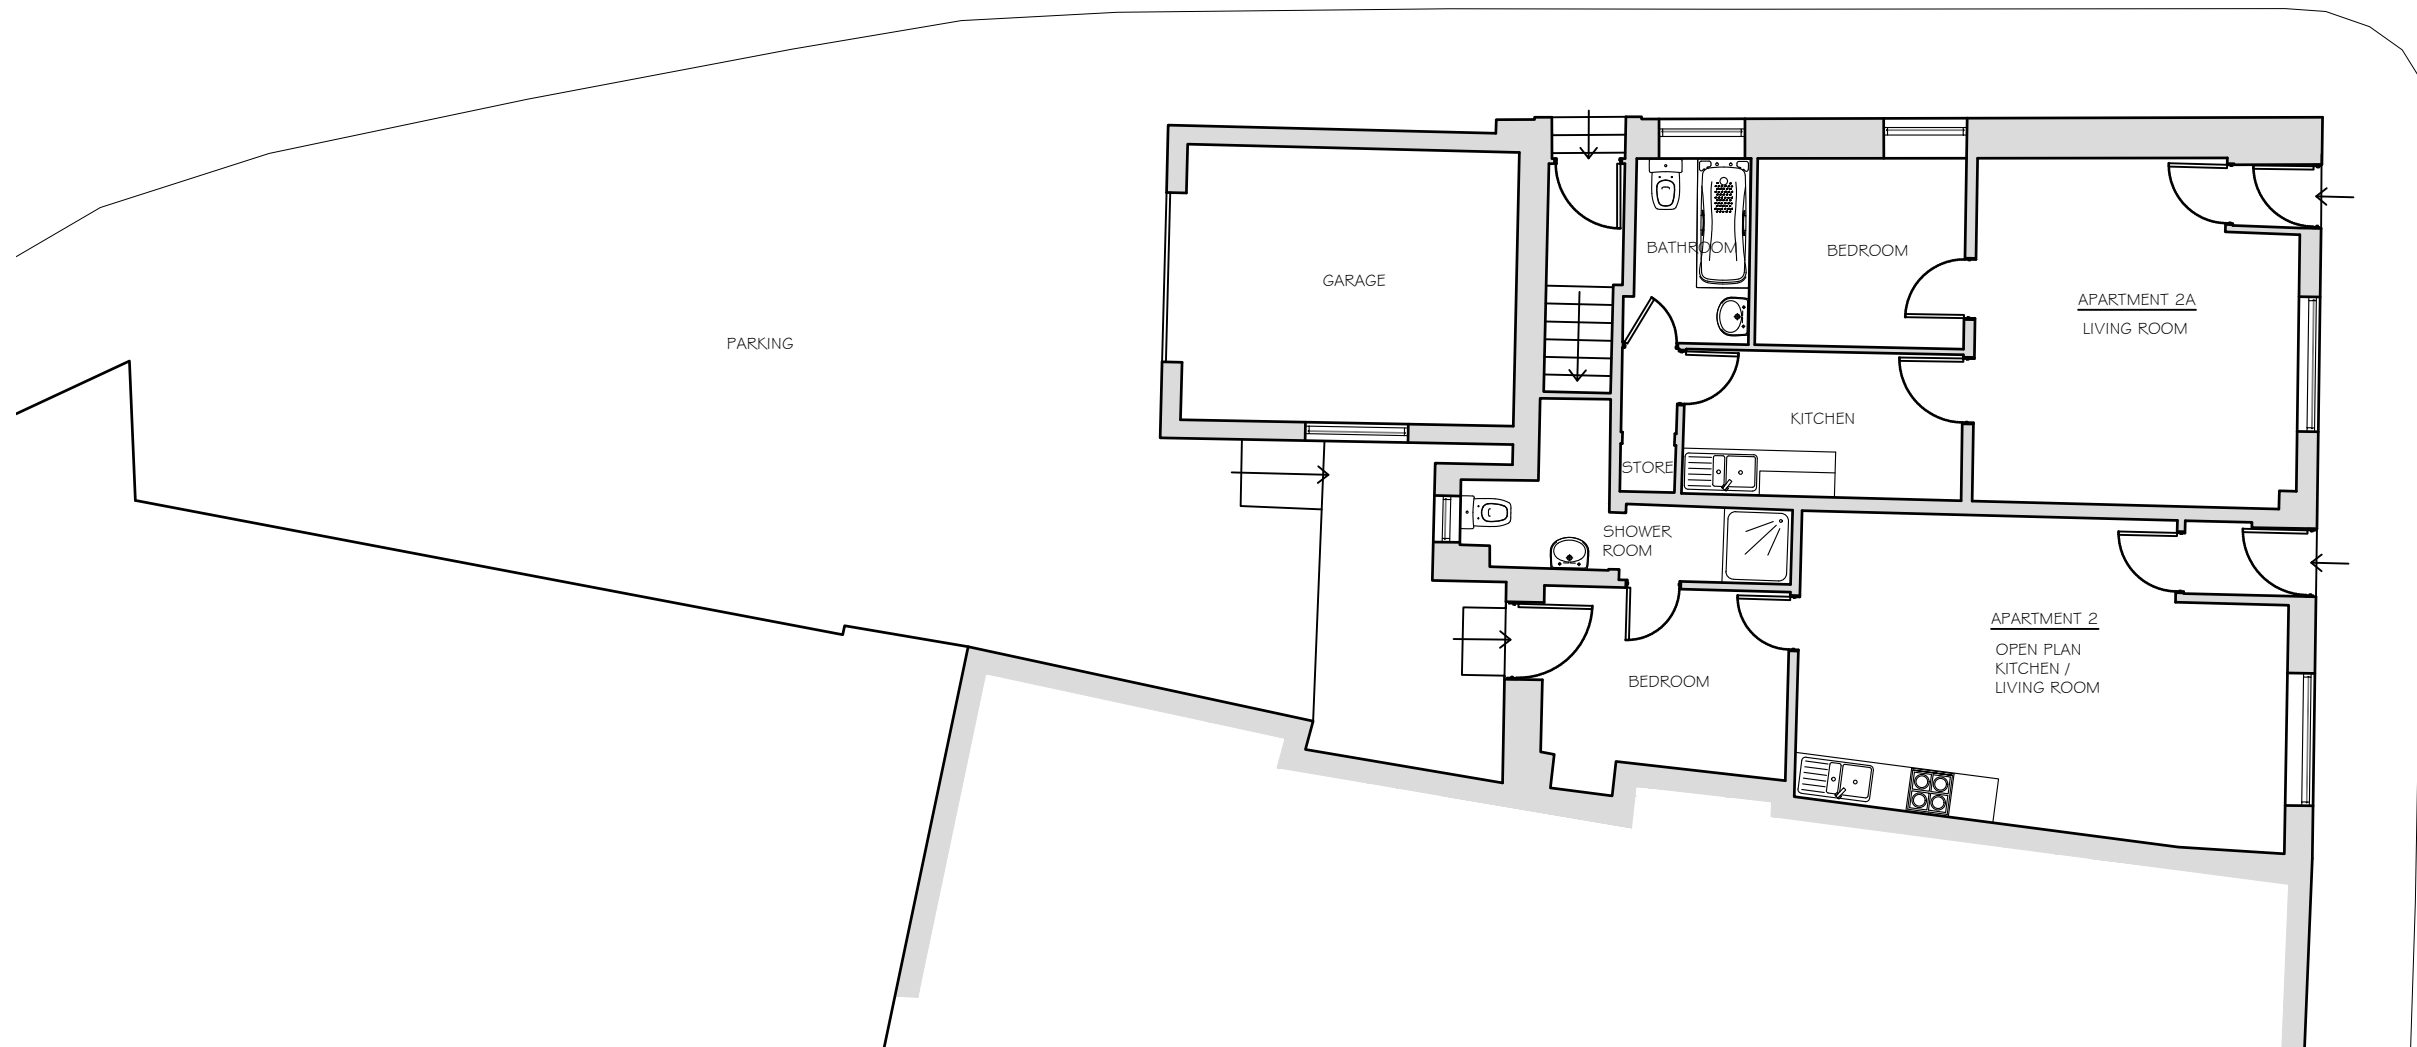

Ground Floor Plan

NOTES:
All works to be carried out in accordance with the current Building Regulations, British Standards and Codes of Practice and to the satisfaction of the Local Authority Building Inspector.

All dimensions are to be checked on site prior to the commencement of the works.
Any discrepancies to be reported prior to the commencement of the relevant works.
Do not scale off this drawing.

Actual Size.
0 20mm

COVEST
ARCHITECTURE

Covest Architecture
Daisel Head Farm, Colverton Road
Arnold, Nottingham, NG5 8PU
Telephone : 0115 777 0701
Email : mccongreve@covest.co.uk
Website : www.covest.co.uk

PROJECT:
Application for Lawful Use
DRAWING TITLE:
Ground Floor Plan and Site
Layout Plan

CLIENT:
Ms C Lewis

DATE: 30/04/26

SCALE: 1:100

FORMAT: A3

PROJECT ADDRESS:
1b, 2, 2a & 2b Brynseion Building
Foundry Place, Twynrodyn,
Merthyr Tydfil, CF47 0RY

DRAWN: MC
CHECKED:

DRG NO:
P / 002

APPROVED: MC

REVISION: